


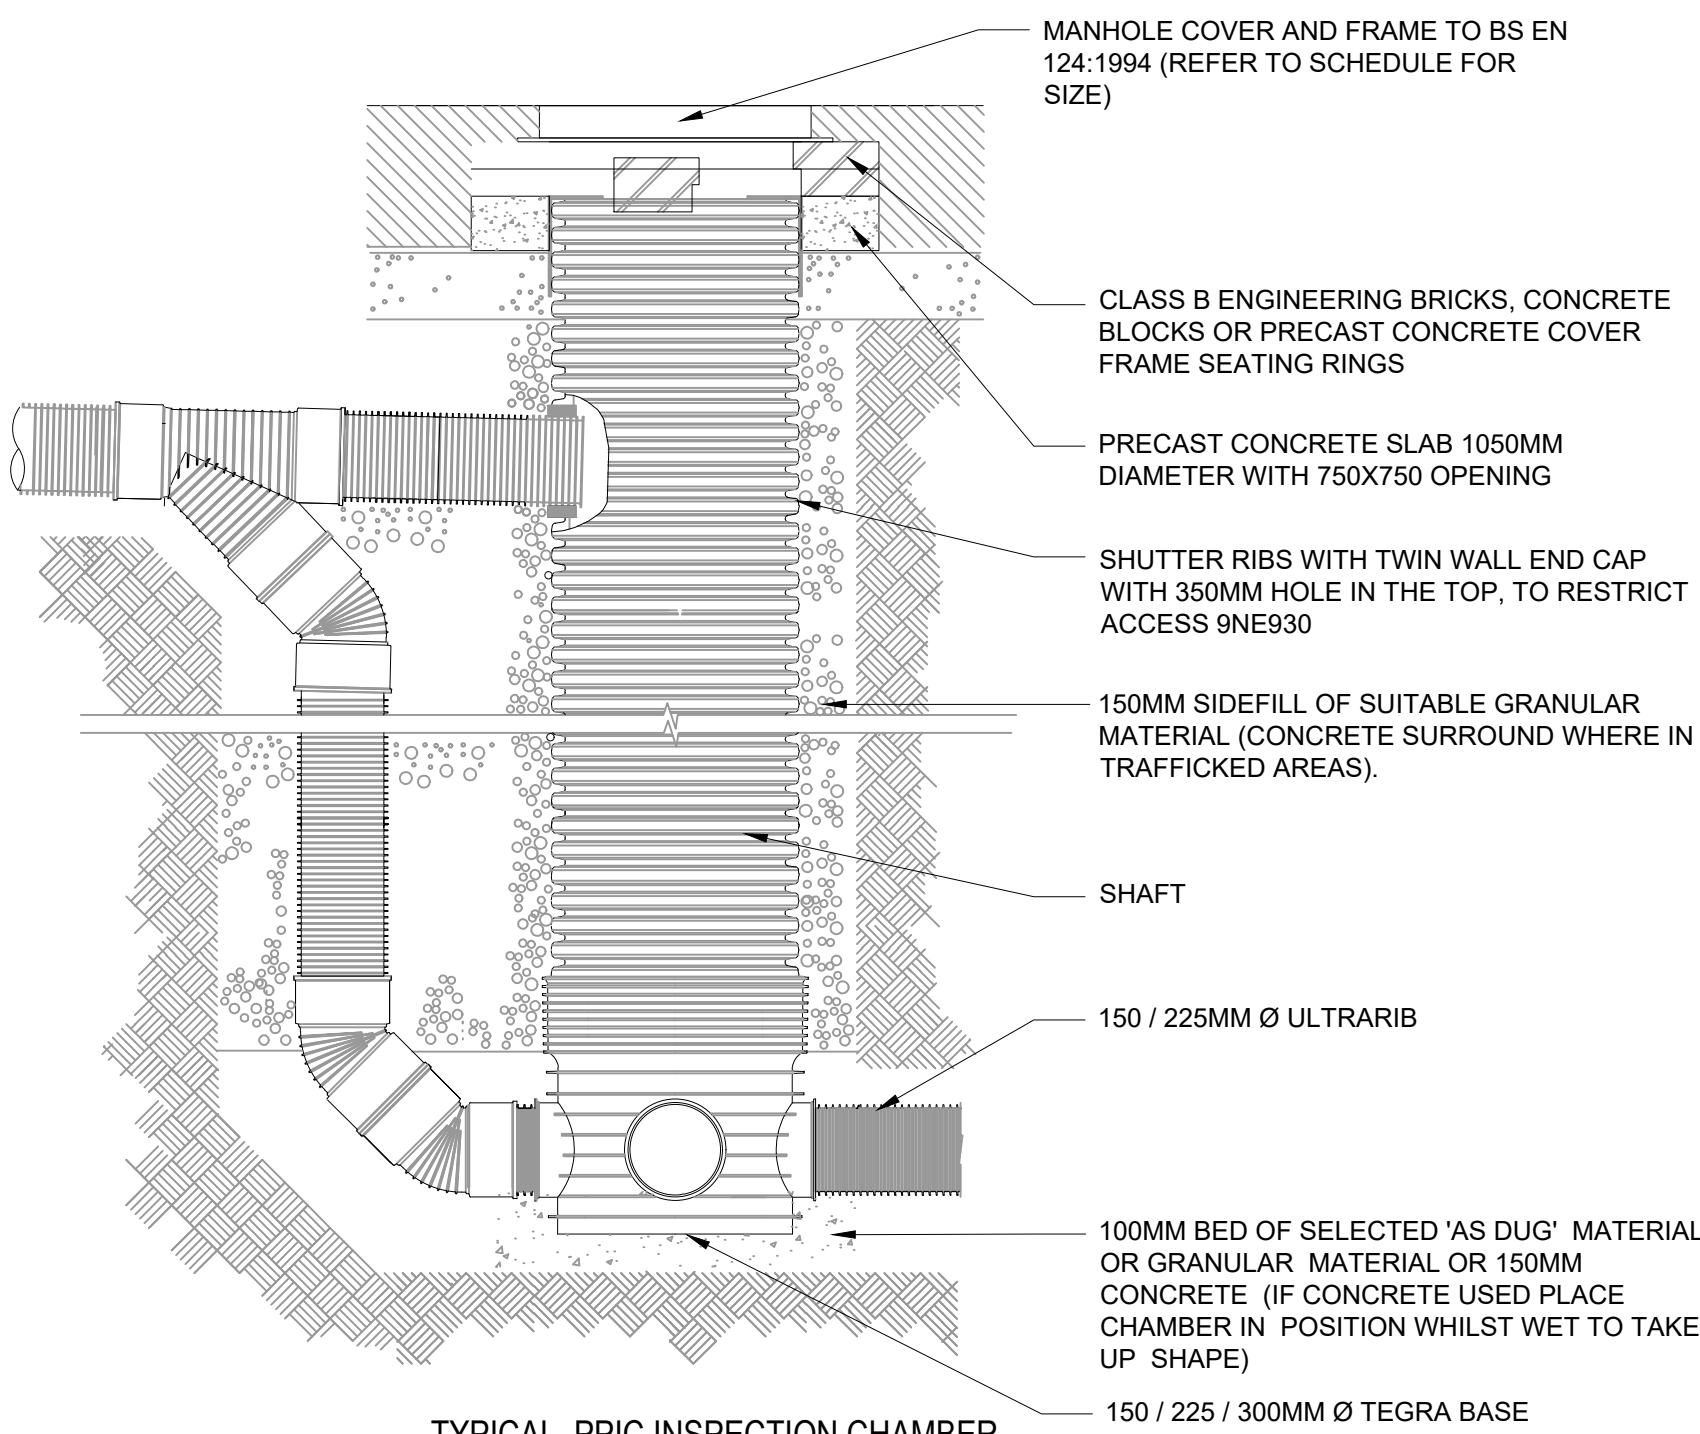


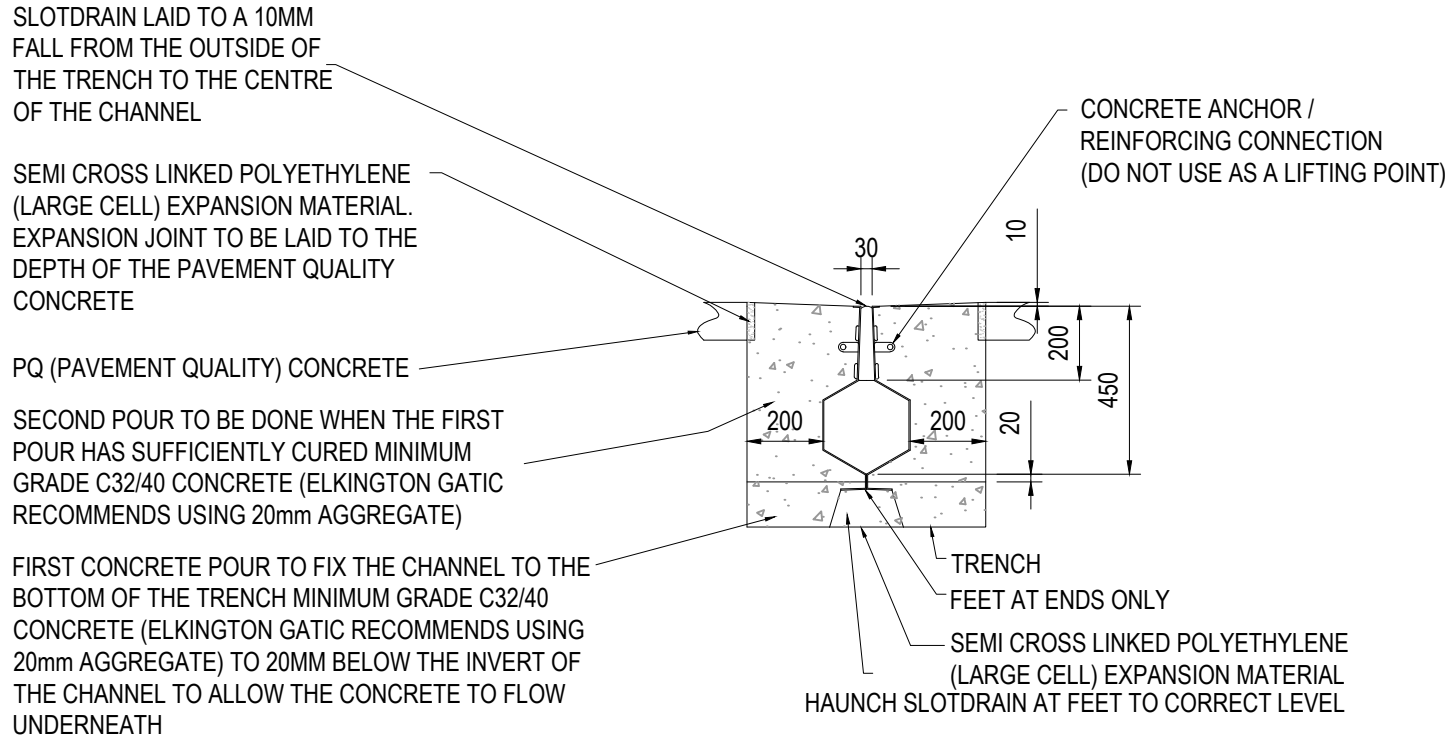

1. THIS DRAWING IS TO BE READ IN CONJUNCTION WITH ALL RELEVANT ARCHITECTS AND ENGINEERS DRAWINGS AND SPECIFICATIONS.
2. DO NOT SCALE THIS DRAWING. ANY AMBIGUITIES, OMISSIONS AND ERRORS ON DRAWINGS SHALL BE BROUGHT TO THE ENGINEERS ATTENTION IMMEDIATELY. ALL DIMENSIONS MUST BE CHECKED / VERIFIED ON SITE.
3. ALL DIMENSIONS ARE IN MILLIMETRES UNLESS NOTED OTHERWISE.
4. FOR FULL DRAWING NOTES REFER TO DWG SRP1019-CUR-XX-XX-DR-C-0224
5. FINAL DESIGN IS SUBJECT TO CONTRACTOR'S DESIGN PORTION

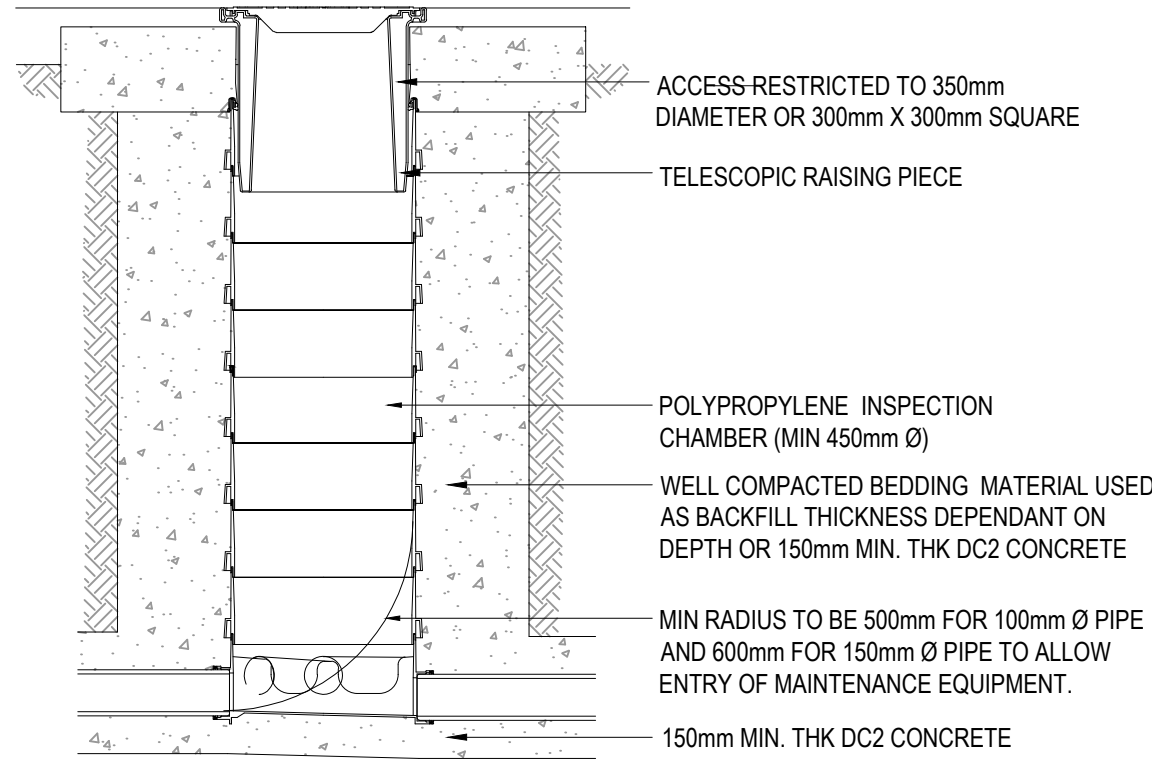

P03	STAGE 4 ISSUE	26.08.22	TH	MW
P02	UPDATES	26.05.22	MW	MW
P01	DRAFT CONTRACTOR'S PROPOSALS	08.04.22	TH	MW
Rev:	Description:	Date:	By:	Chkd:

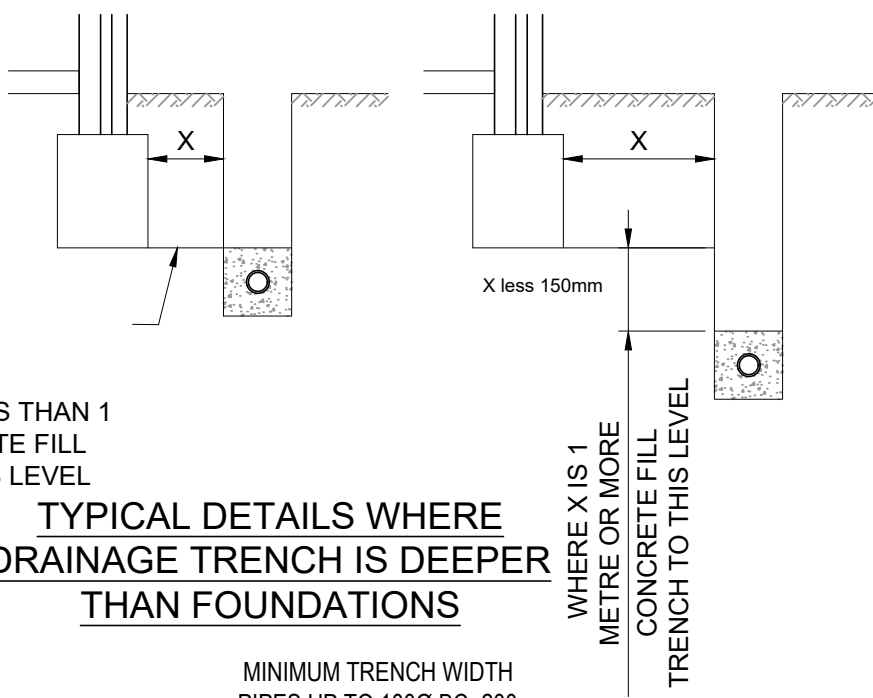

Merchant Exchange, 17-19 Whitworth Street West, Manchester, M1 5WG
0161 236 2394
manchester@curtins.com
www.curtins.com

Civils & Structures • Transport Planning • Environmental • Infrastructure • Geotechnical • Conservation & Heritage • Principal Designer
Bromwich & Bristol • Cardiff • Glasgow • London • Manchester • Newcastle • Oxford • Reading • Southampton • Swansea • Telford • Warrington

Technical drawing of a square manhole frame, showing Plan and Section views with dimensions and labels.

PLAN View:

- Overall width: 470
- Overall height: 416
- Inner square opening: 350
- Labels: CAST IRON GRATING AND CAST FRAME, GATIC SLOTDRAIN KNOCK OUTS, OUTLET PIPE KNOCK OUTS.

SECTION View:

- Overall height: 748
- Inner square opening height: 623
- Height from bottom to top of inner square: 498
- Height from bottom to top of outer square: 118
- Overall width: 375
- Labels: CAST IRON GRATING AND CAST FRAME, GATIC SLOTDRAIN KNOCK OUTS, OUTLET PIPE KNOCK OUTS.

Size:	Date:	Drawn By:	Designed By:	Checked By:			
A1	08.04.22	TH	MW	MW			
Scale: N.T.S.							
Project No:	Originator:	Zone:	Level:	Type:	Discipline:	Category / Number:	Rev: