


Copyright © TRex Design Services
The drawing should not be scaled. Work to figured dimensions only.
All dimensions to be checked on site.
No building work is to be started until all relevant approvals are in place.

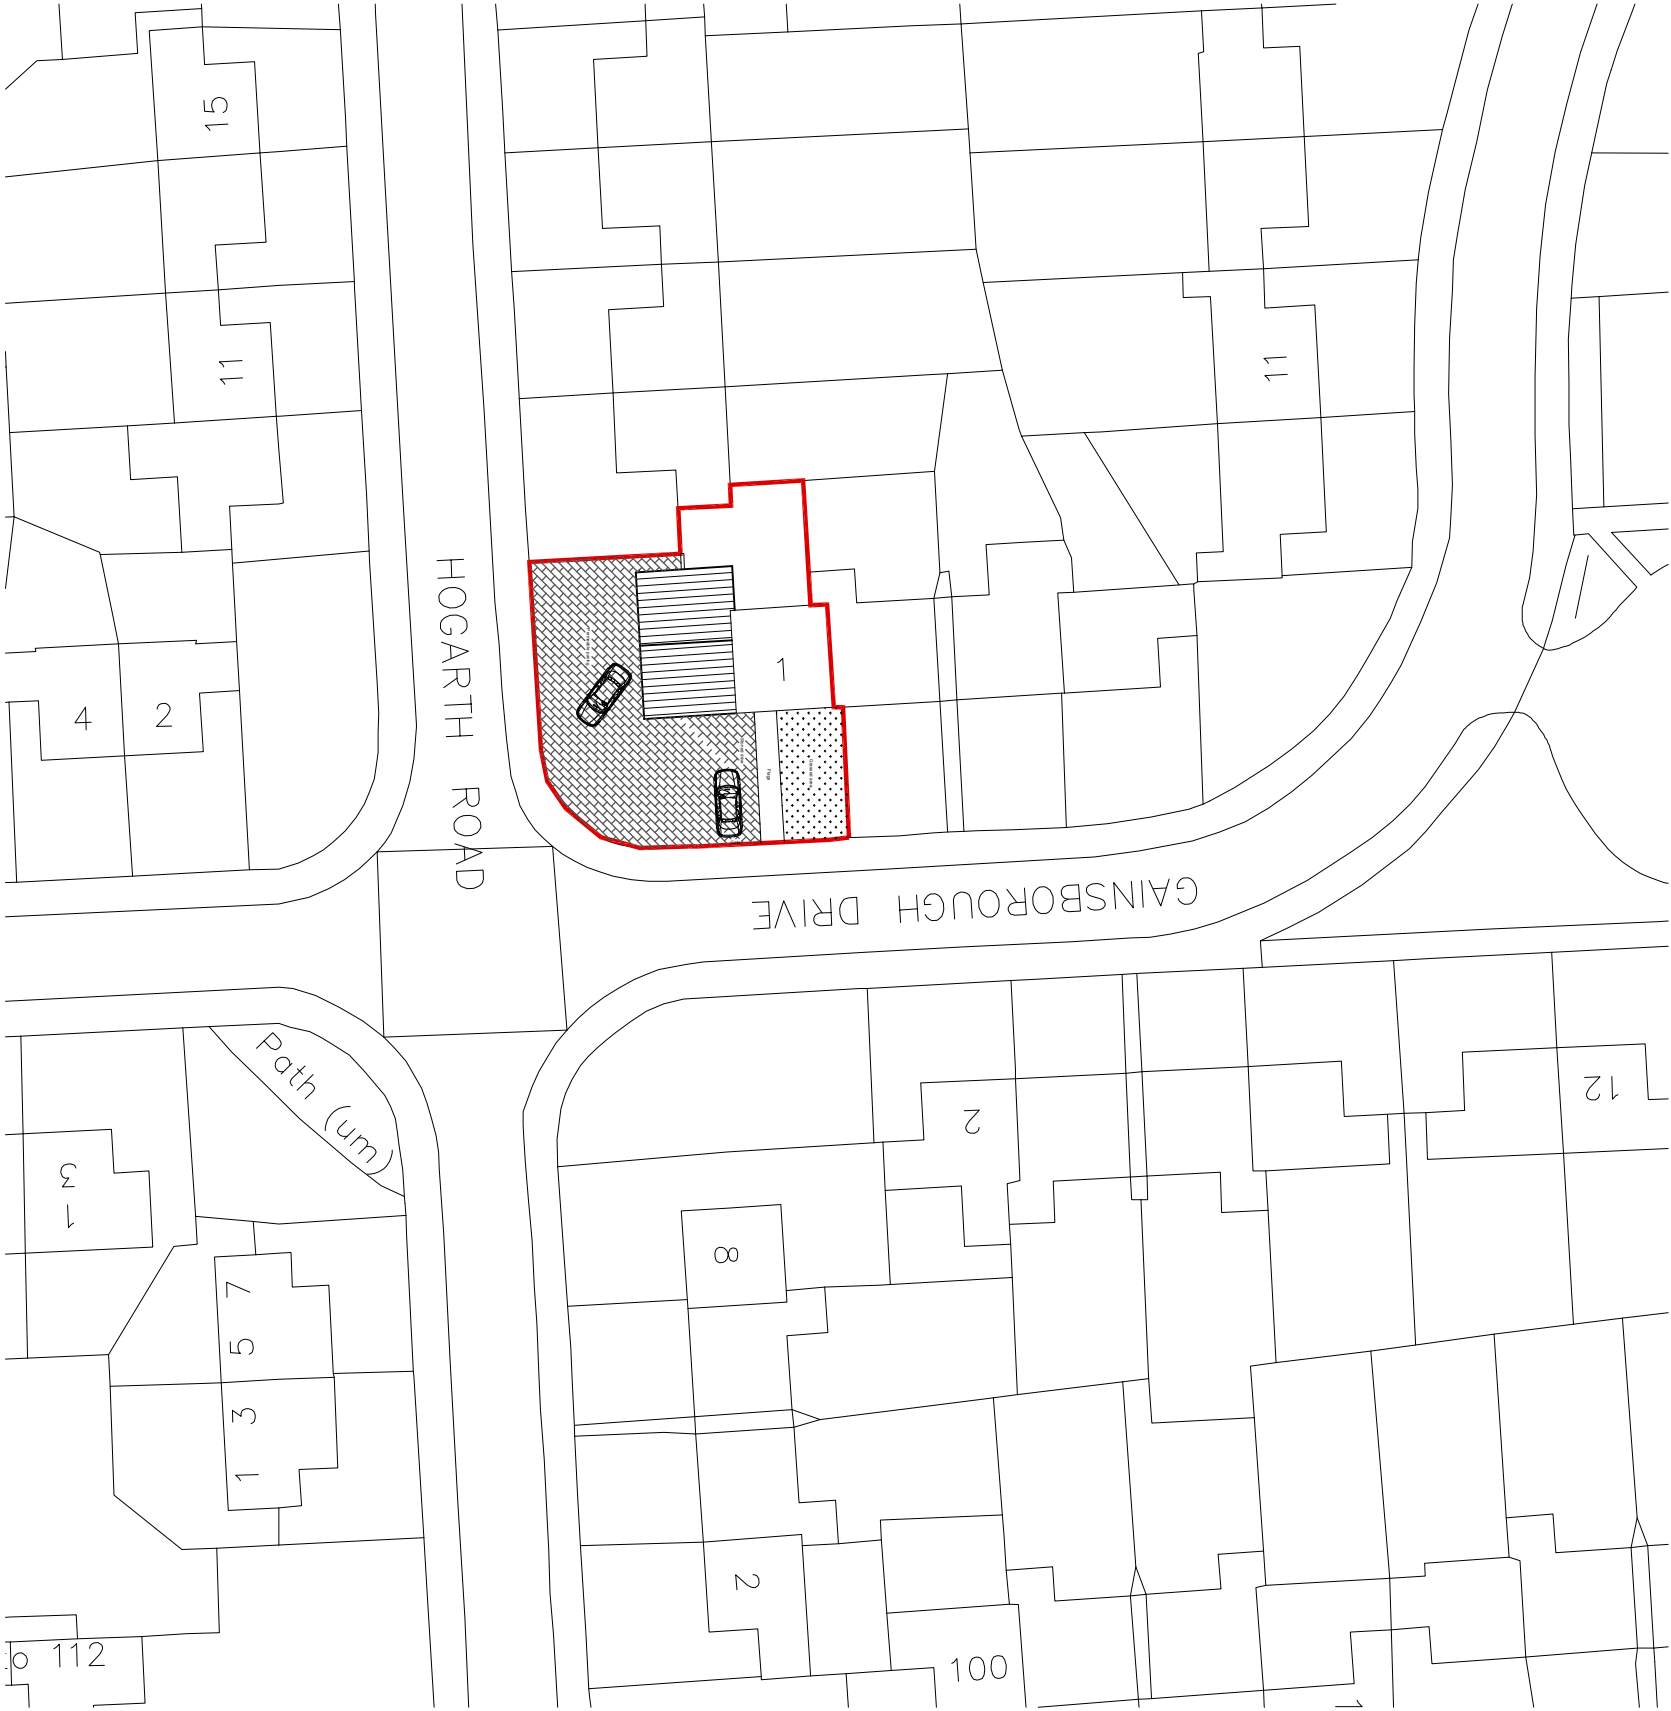

PLANNING APPROVAL

Feb 23 - Revised to suit planners comments

1 Gainsborough Drive
Kirkholt
OL11 2QT

Single Storey Attached Garage

Proposed Block Plan

Scale @ A3: Noted

Date: January 2023

Dwg n°: SP02 Revision: A

Block Plan 1:500