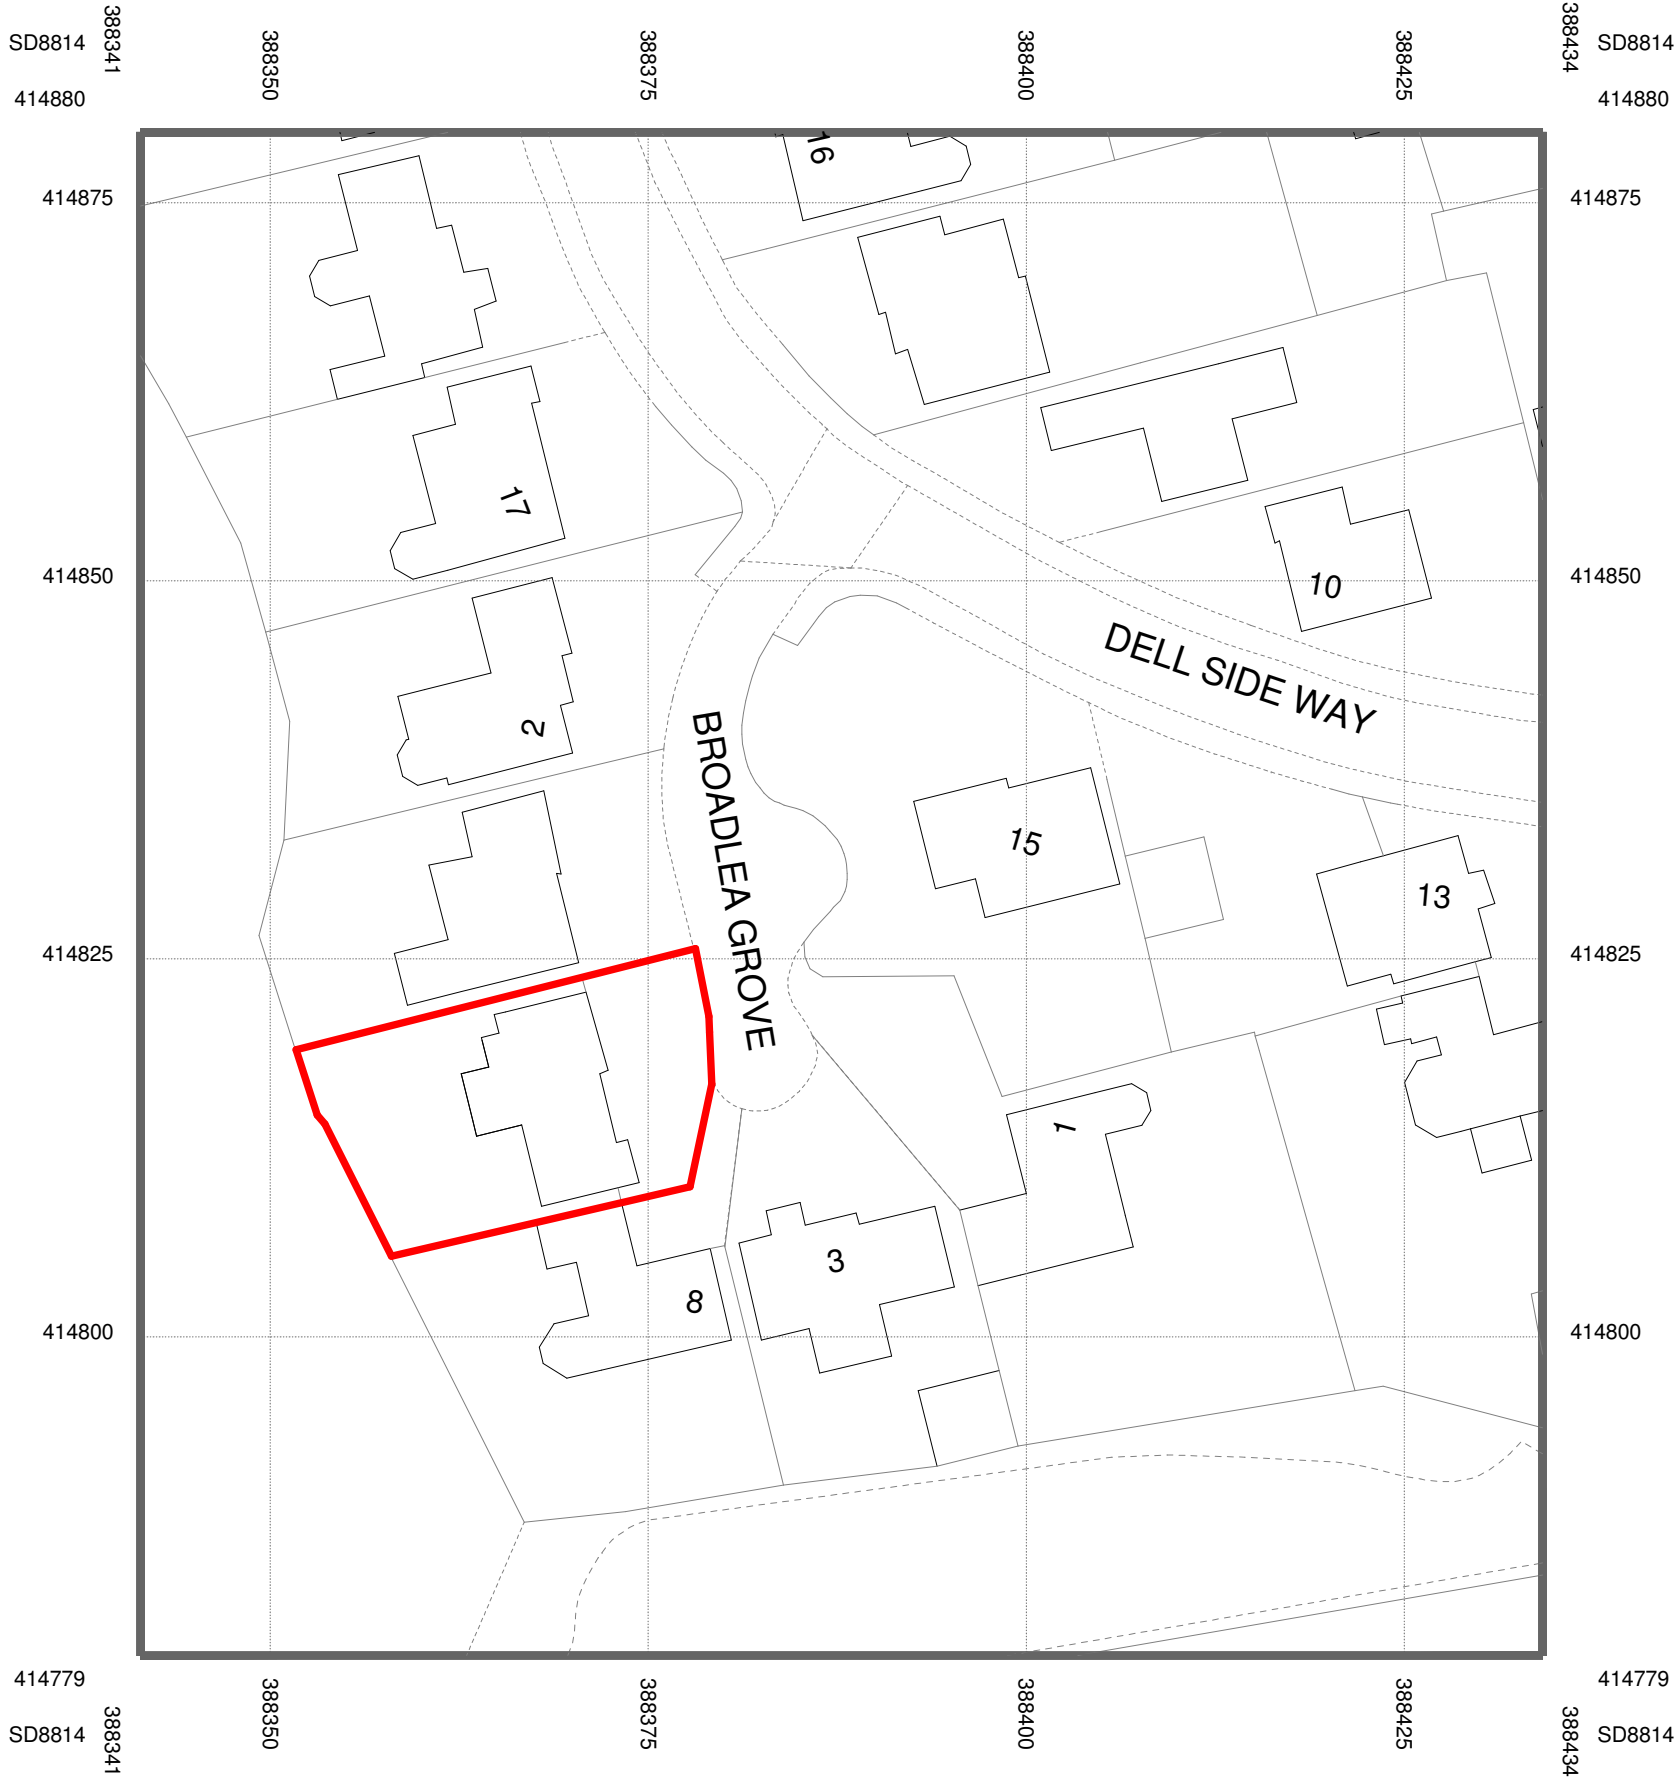
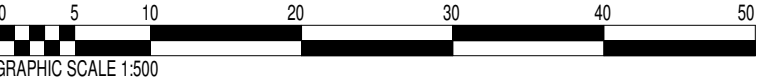
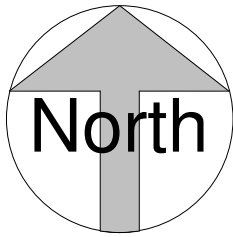


No.	Description	Date

design with DOM				PROJECT Broadlea Grove		CLIENT Mo Tayab		
CODE	STATUS	SUITABILITY DESCRIPTION	PURPOSE OF ISSUE	SHEET Location Plan Existing	Date 27.05.2023 Drawn by DG Checked by DG	Date 27.05.2023	Project number 20238	Scale (@ A3) 1 : 500
						DRAWING NUMBER BLG_DWD_00_DR_A_1000		REV