


RAKEWOOD HIGHER MILL- SITE LOCATION PLAN 1:2500 A4

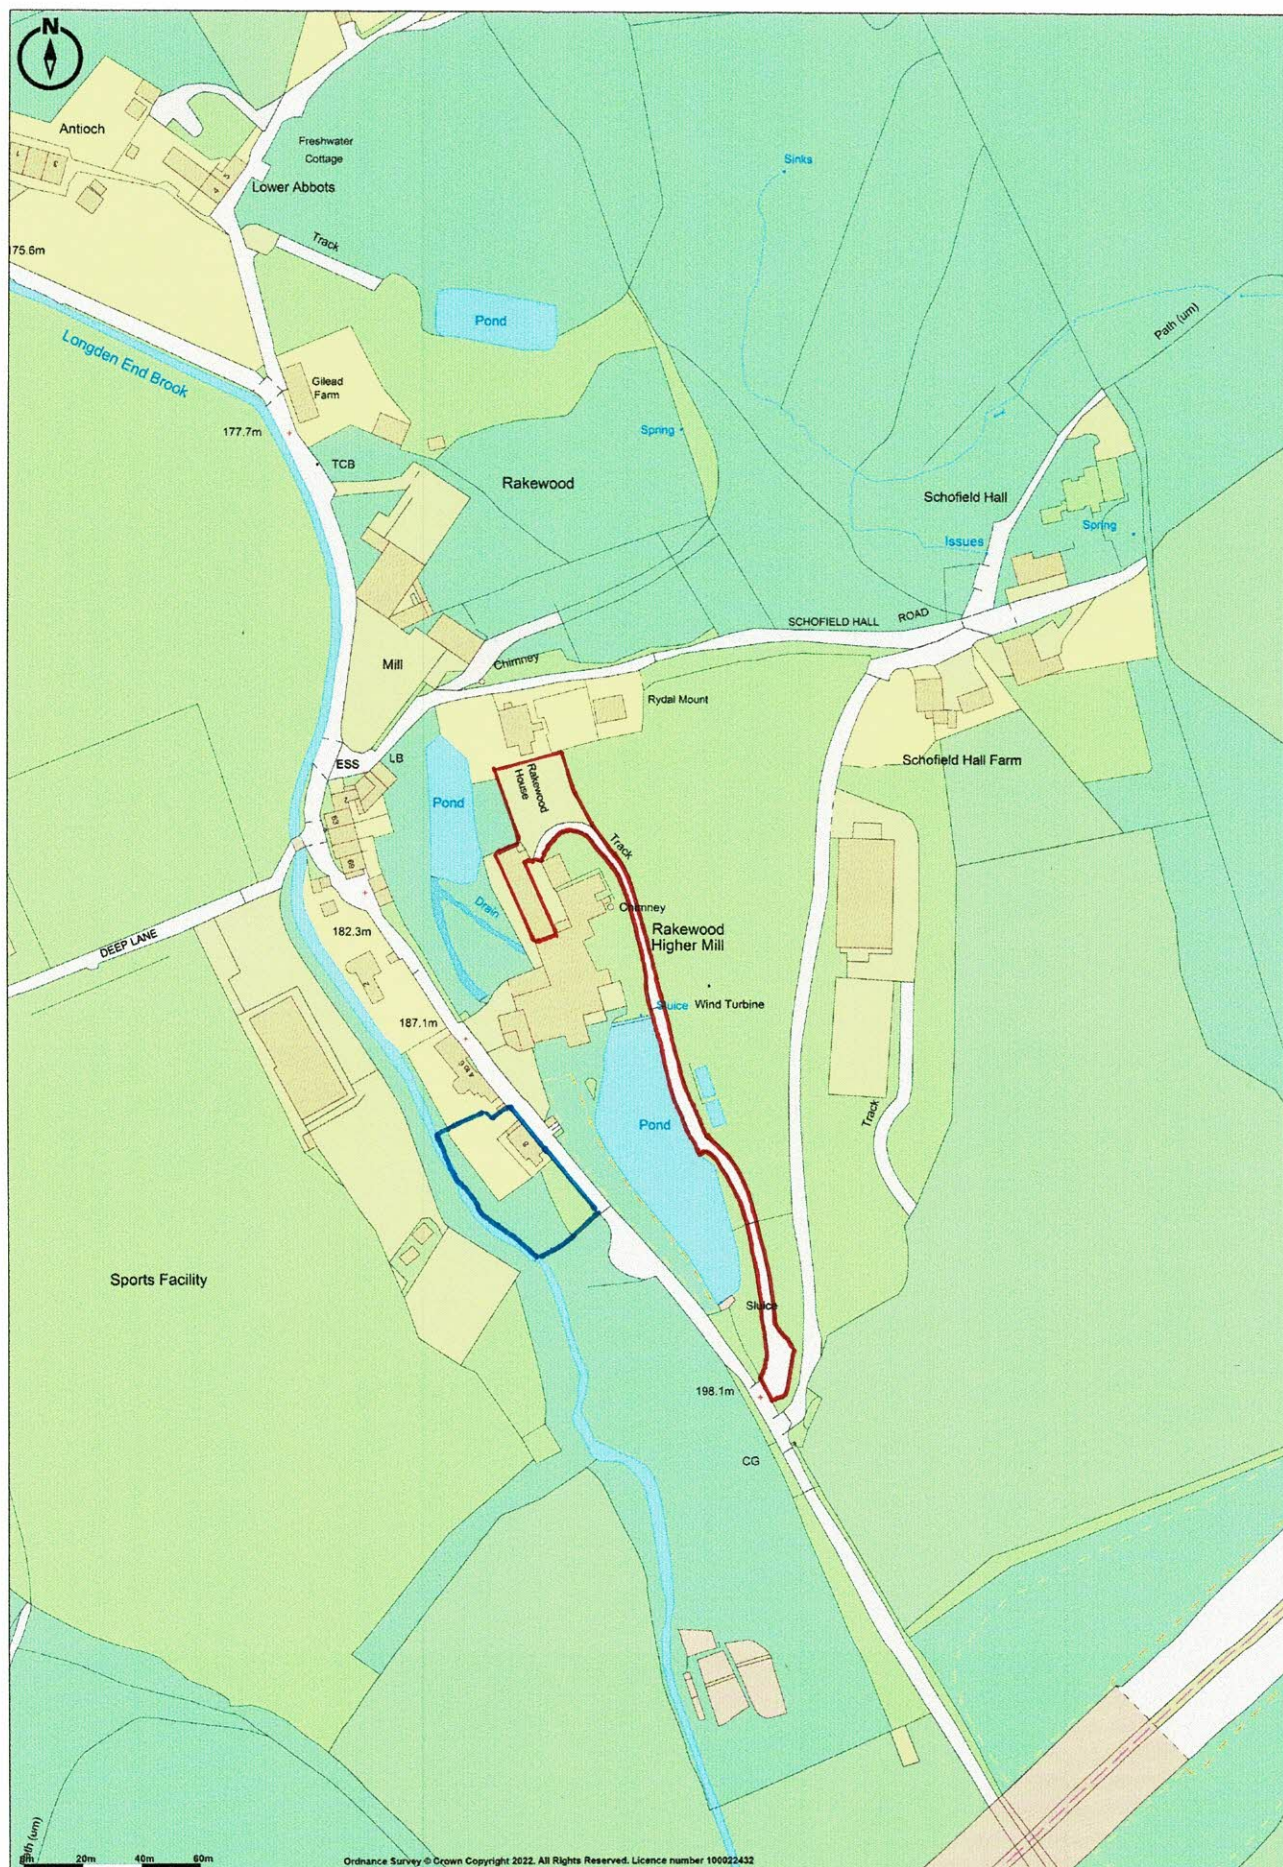

Promap
LANDMARK INFORMATION

Ordnance Survey © Crown Copyright 2022. All Rights Reserved.
Licence number 100022432
Plotted Scale - 1:2500. Paper Size - A4

SCALE 1:2500
A4

— DEVELOPMENT SITE
— EXTENT OF OWNERSHIP