


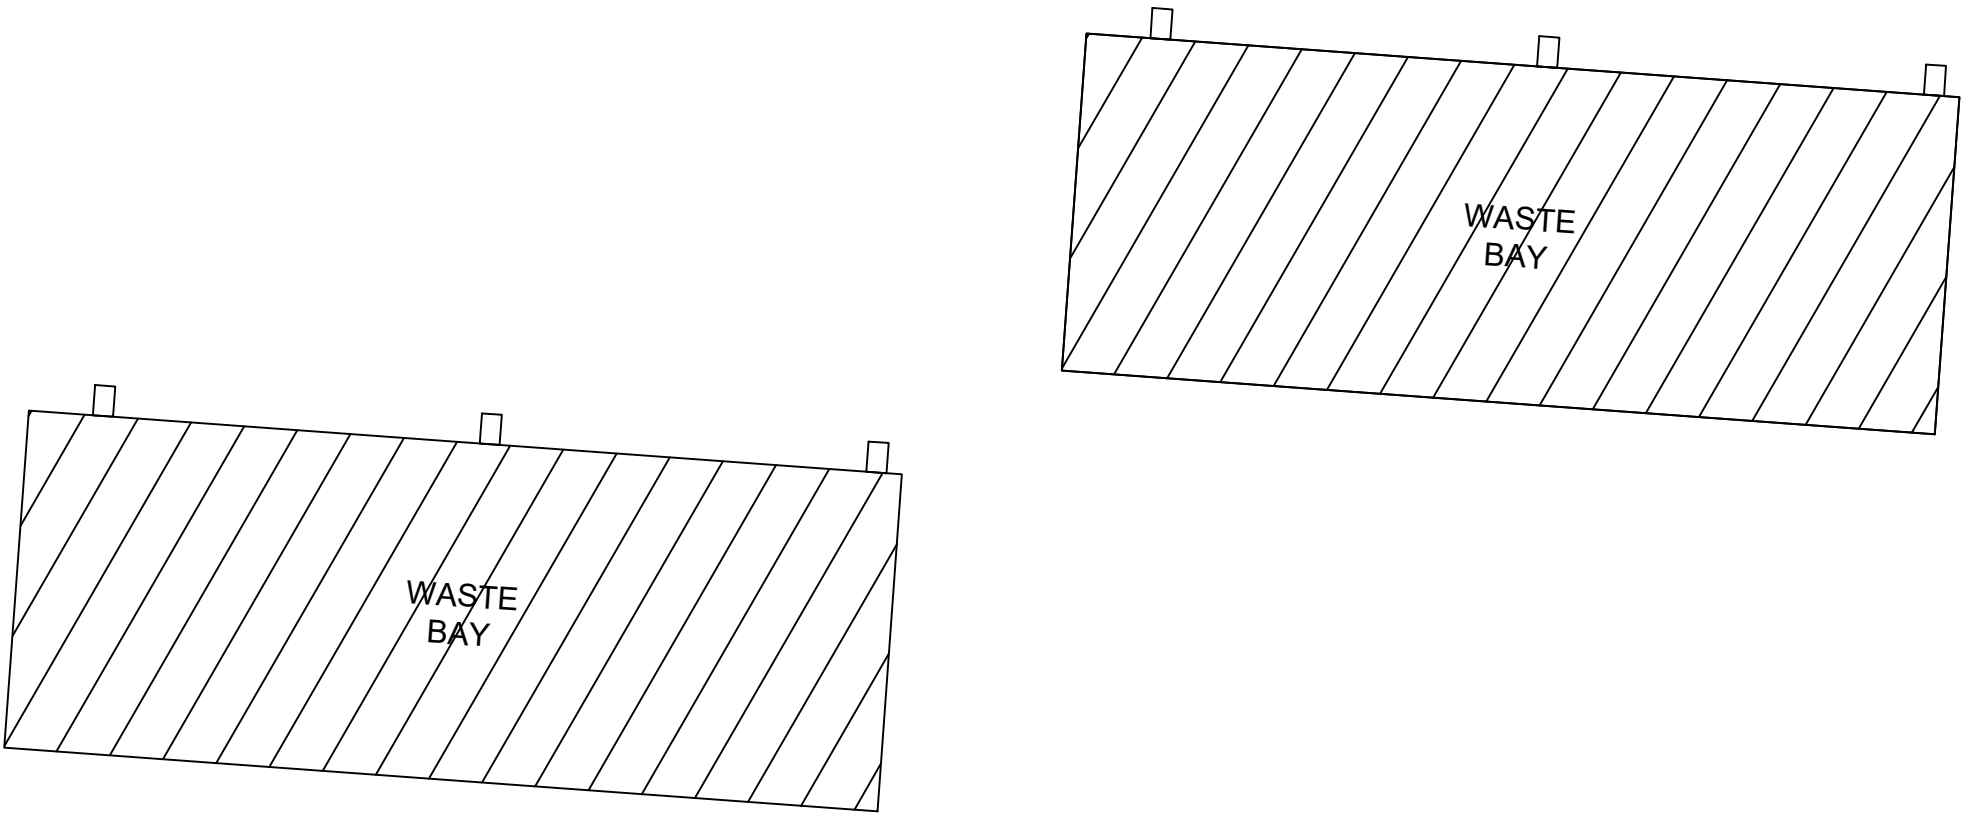

Metres
1:50

Rev	subject	date

Notes

1. Reproduced from the Ordnance Survey Map with the permission of the Controller of Her Majesty's Stationary Office, Crown Copyright, Licence Number 100004910.
2. All units including smoking shelter to be dark grey (RAL 7016)