




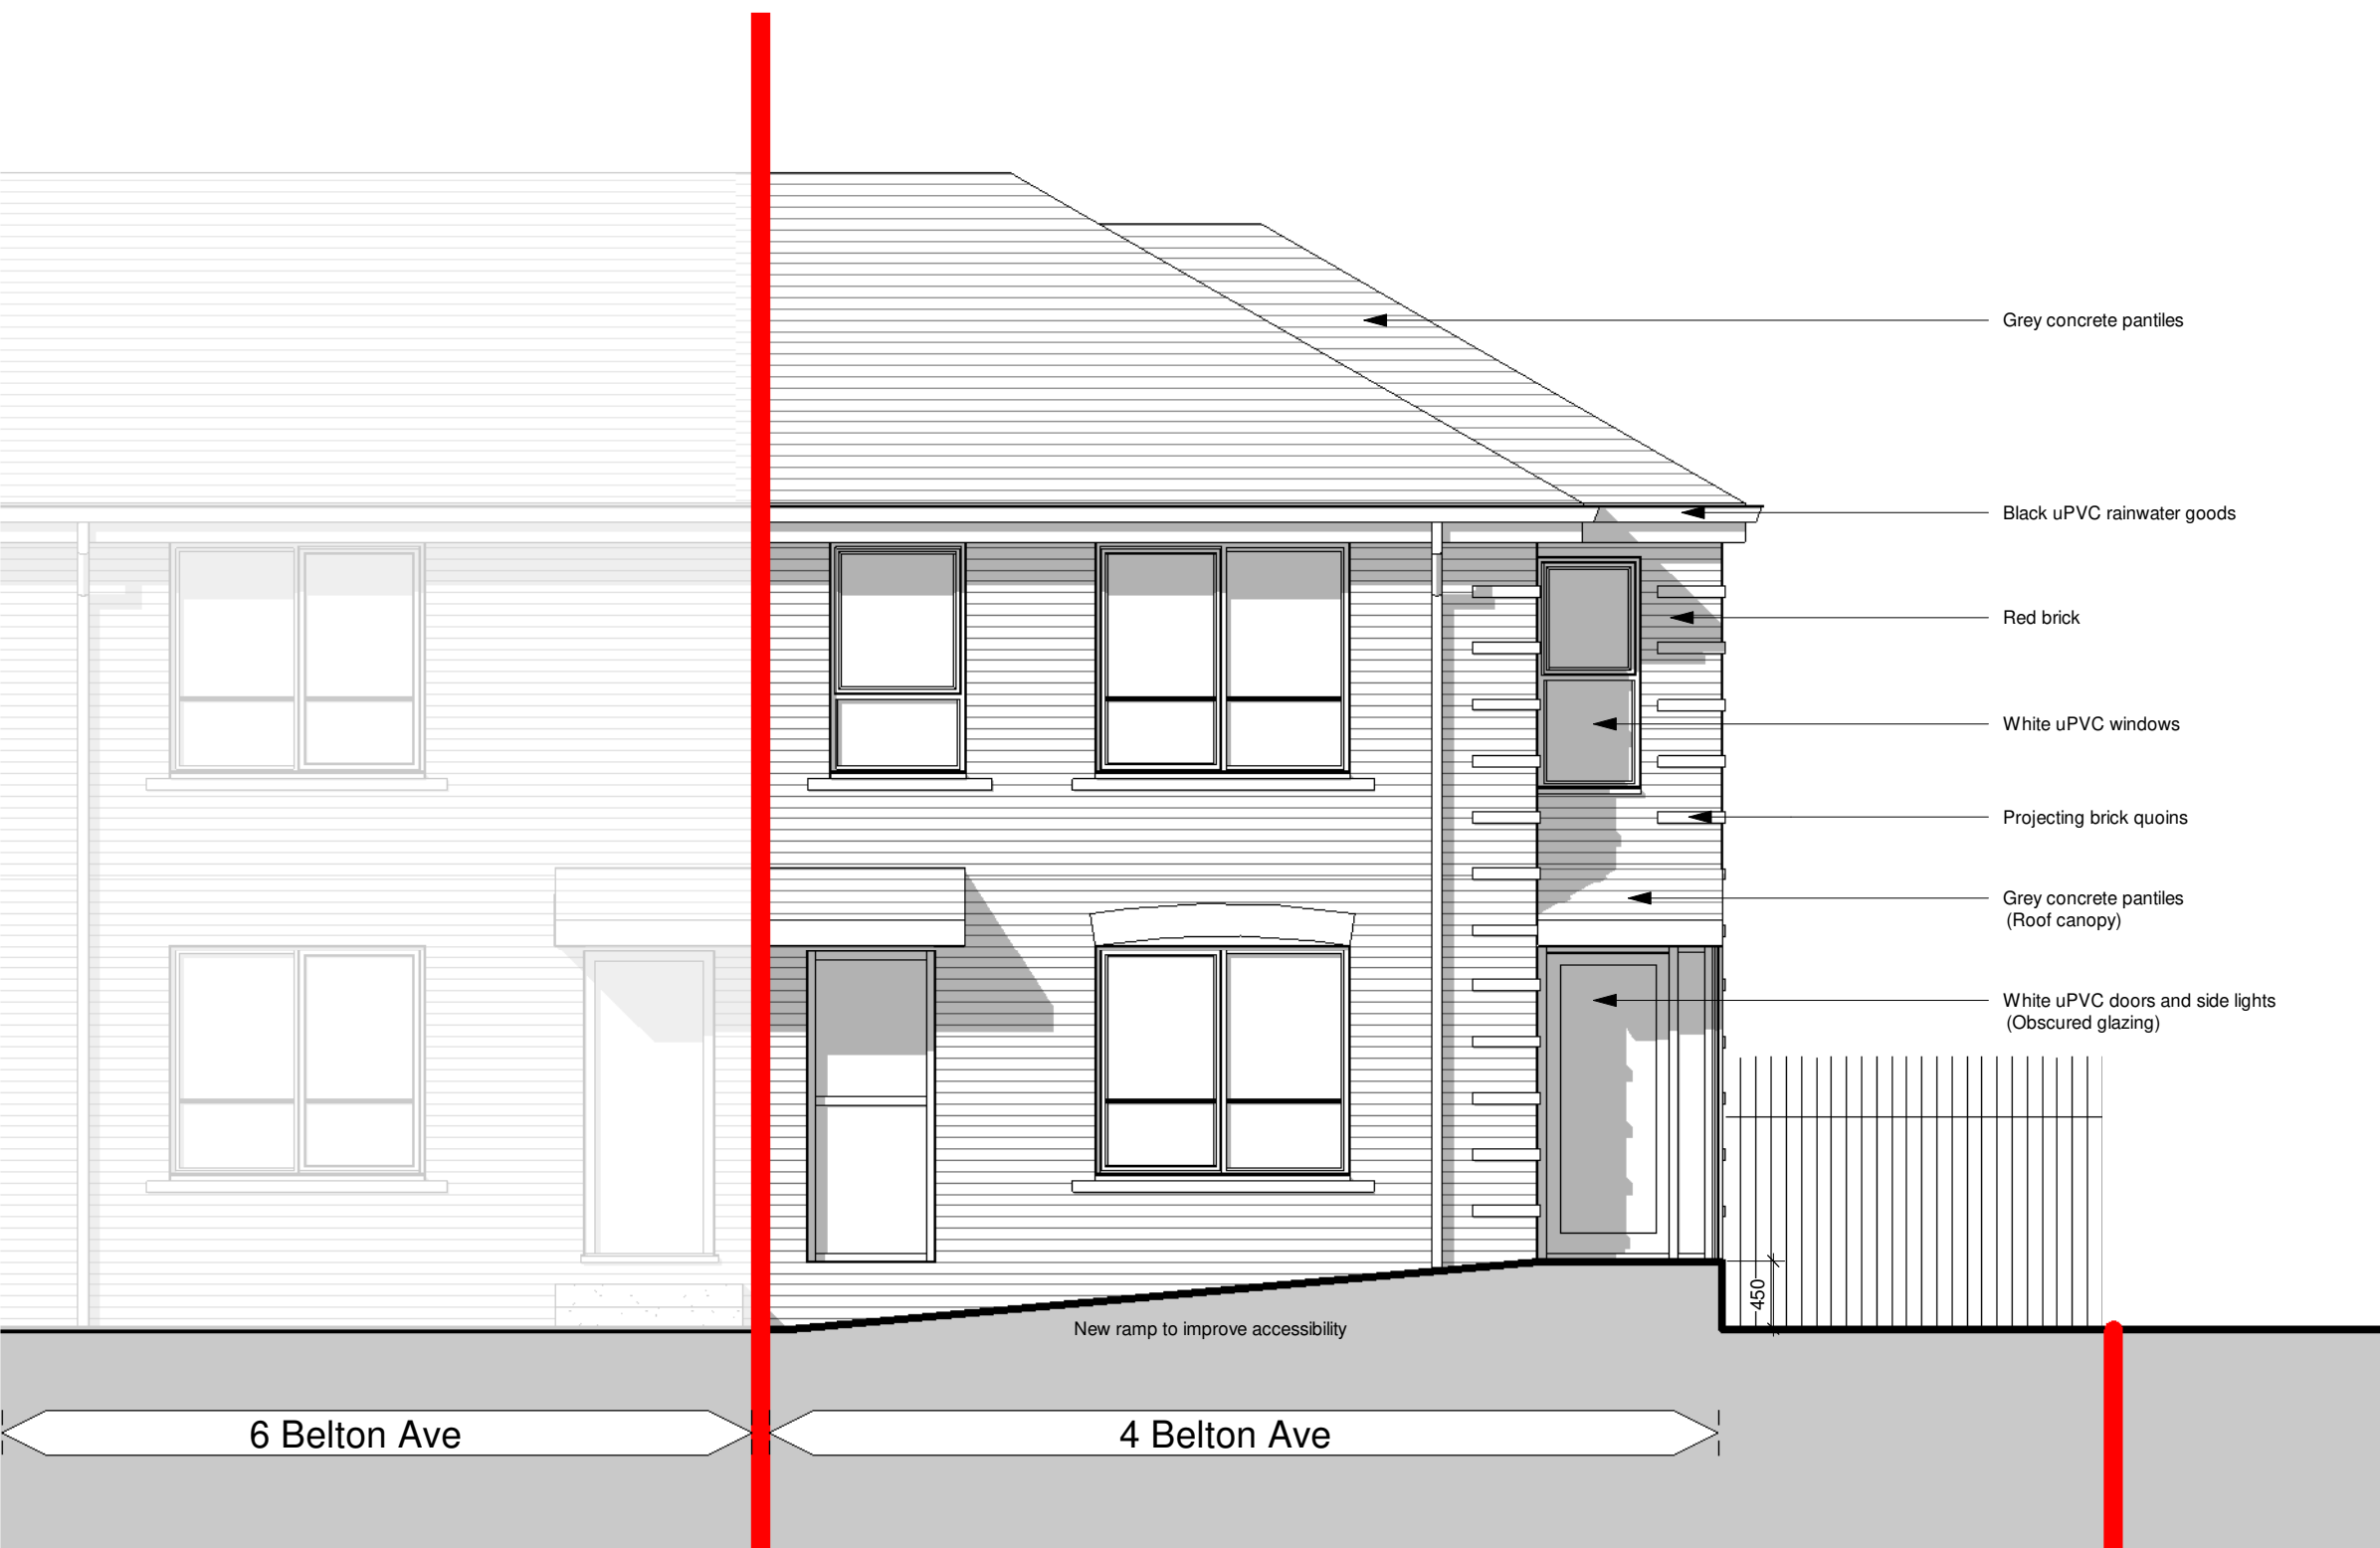


1 | Proposed North East Elevation
1 : 50

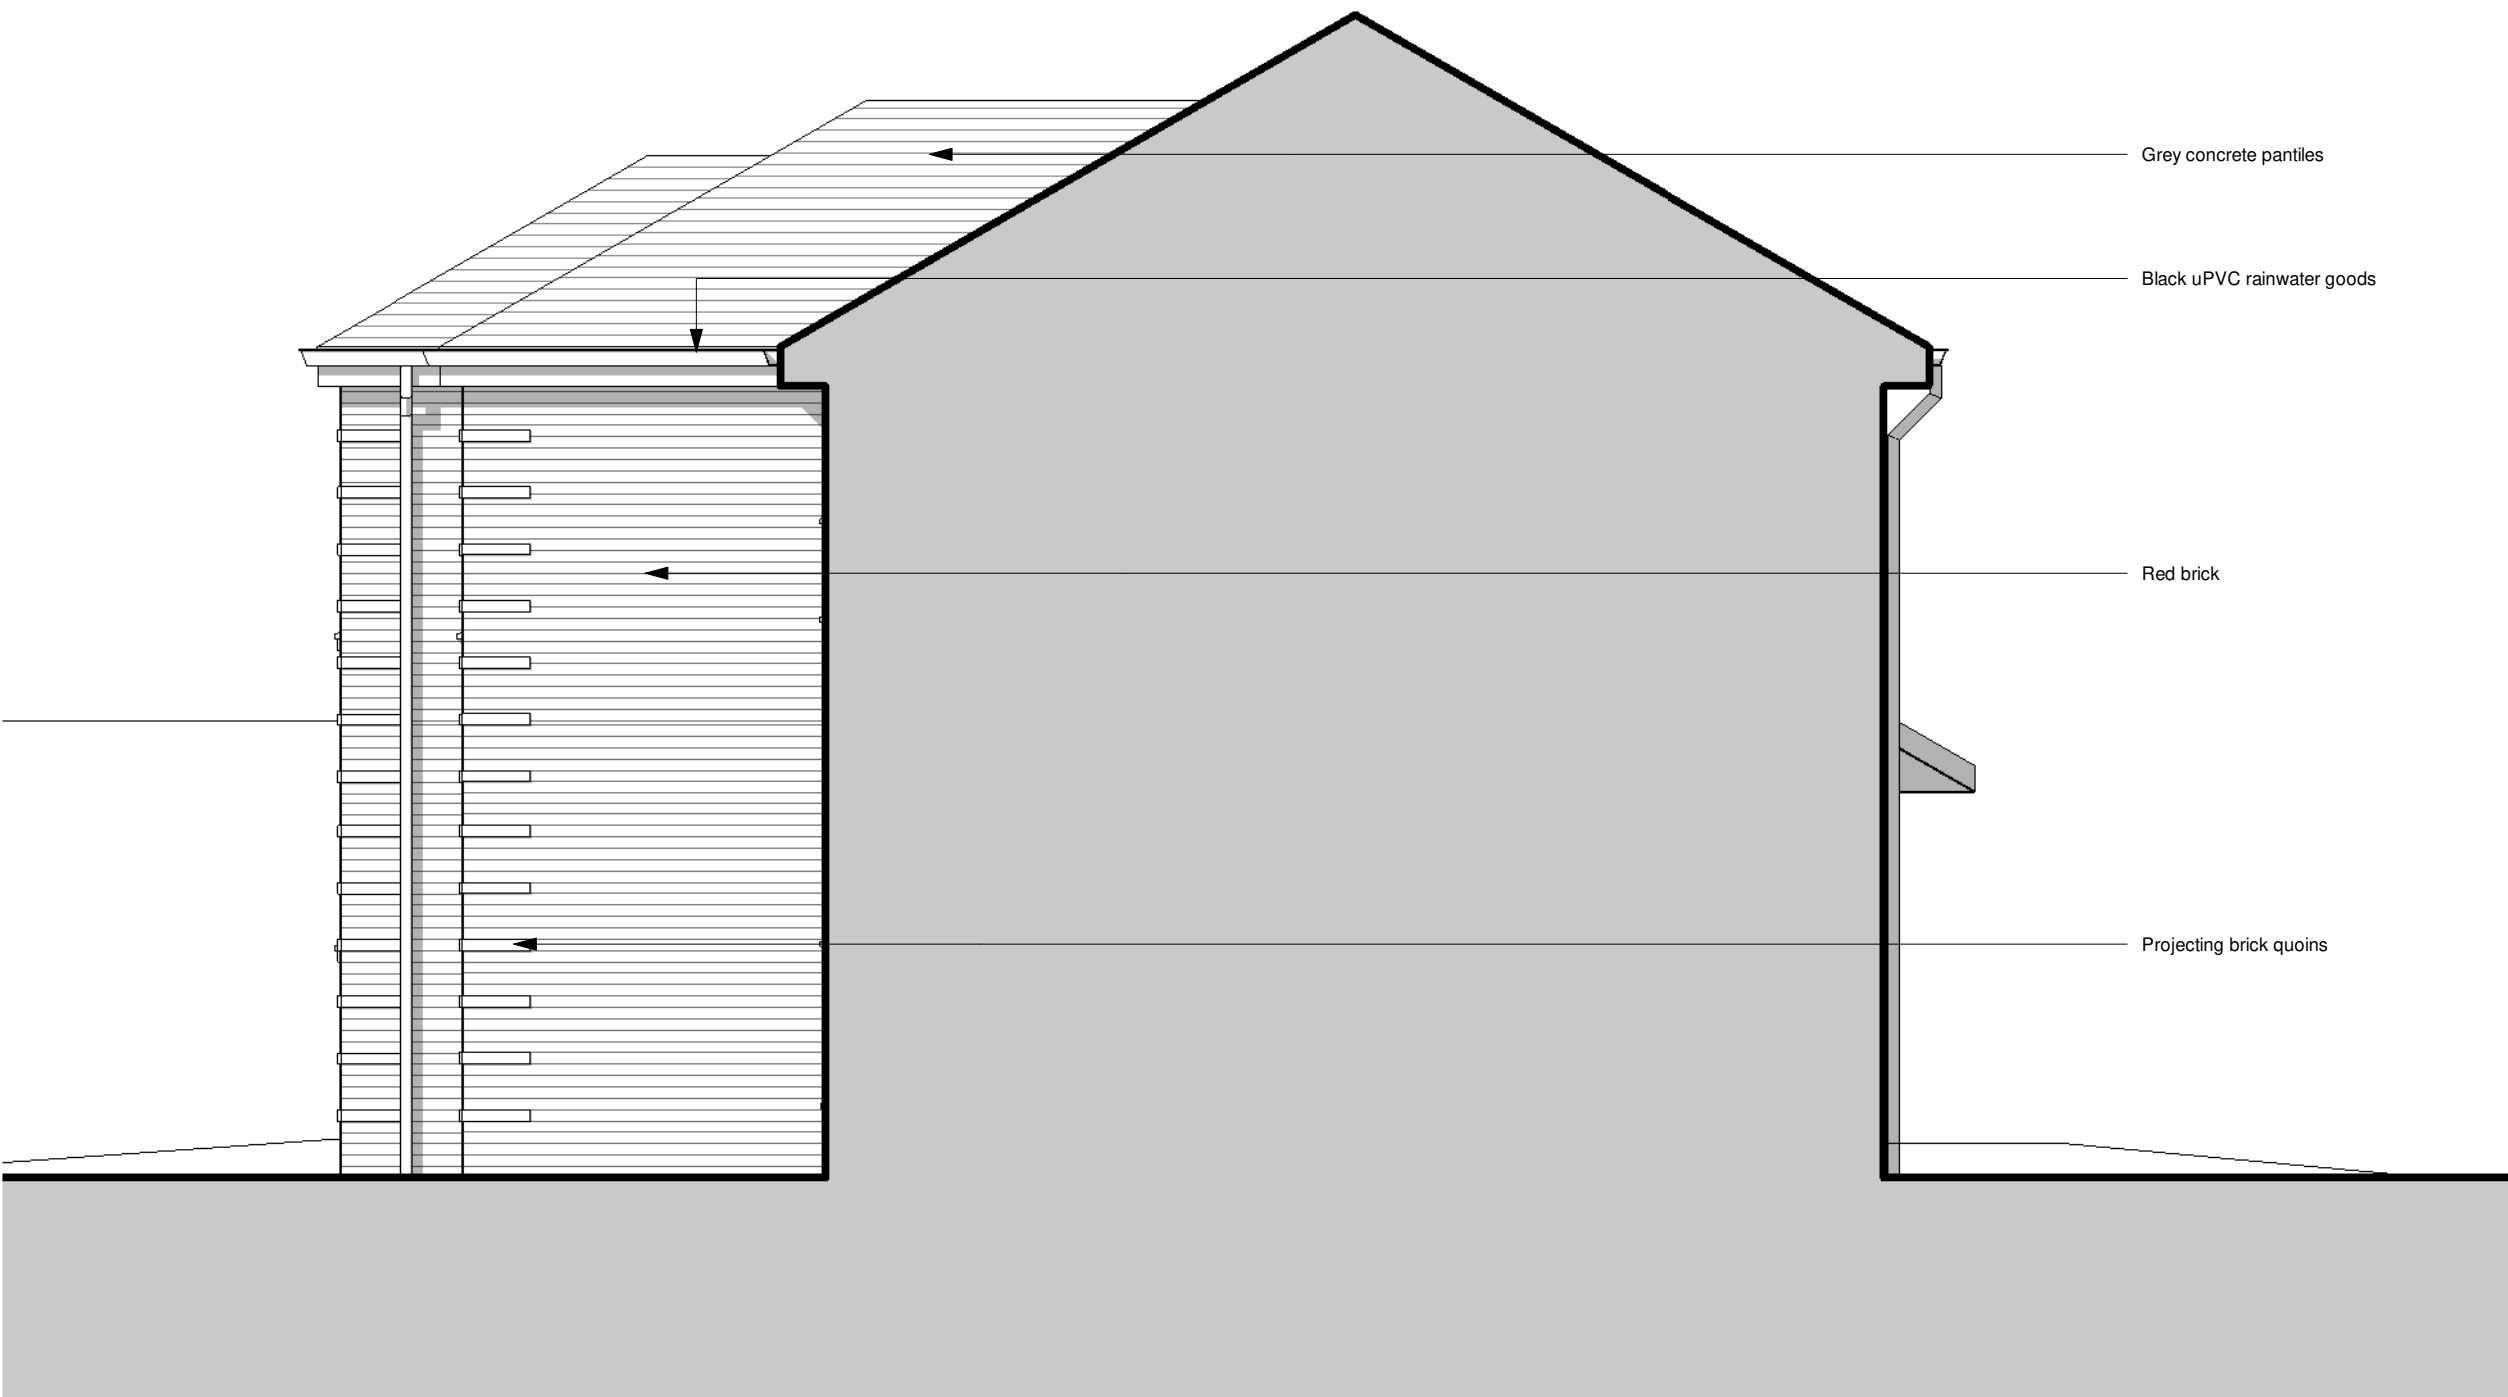

2 | Proposed South East Elevation
1 : 50

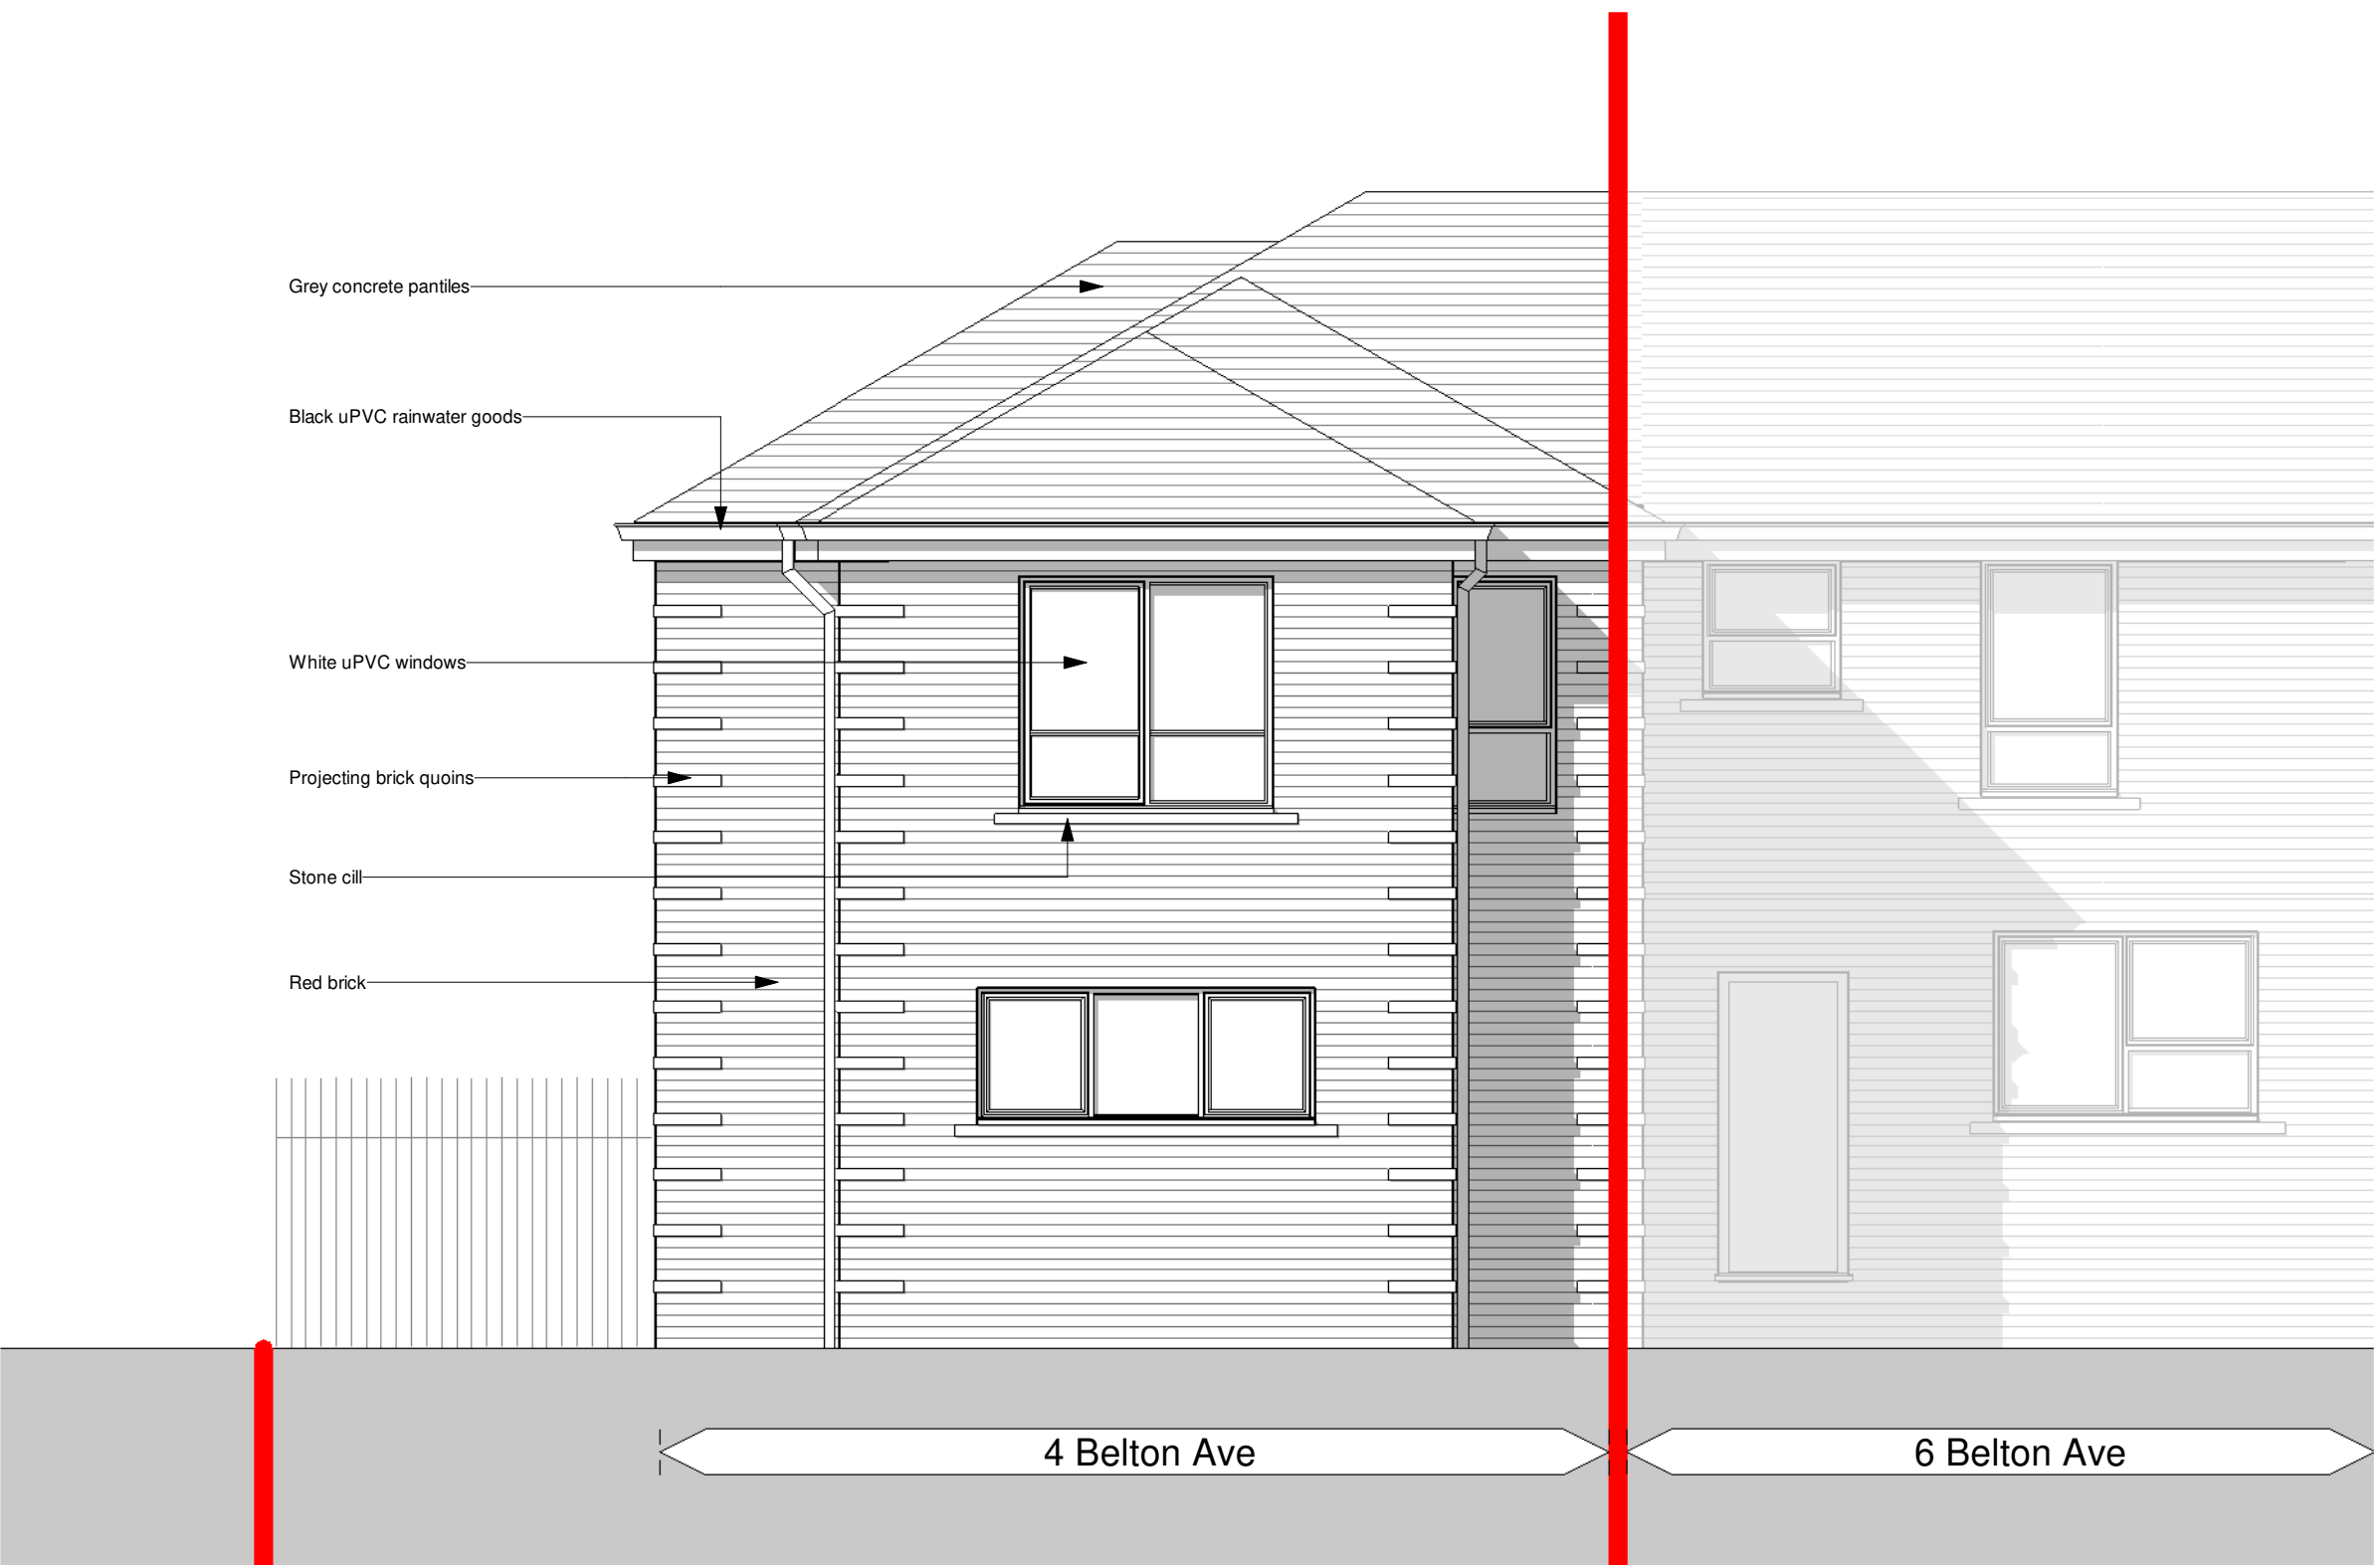

3 | Proposed South West Elevation
1 : 50

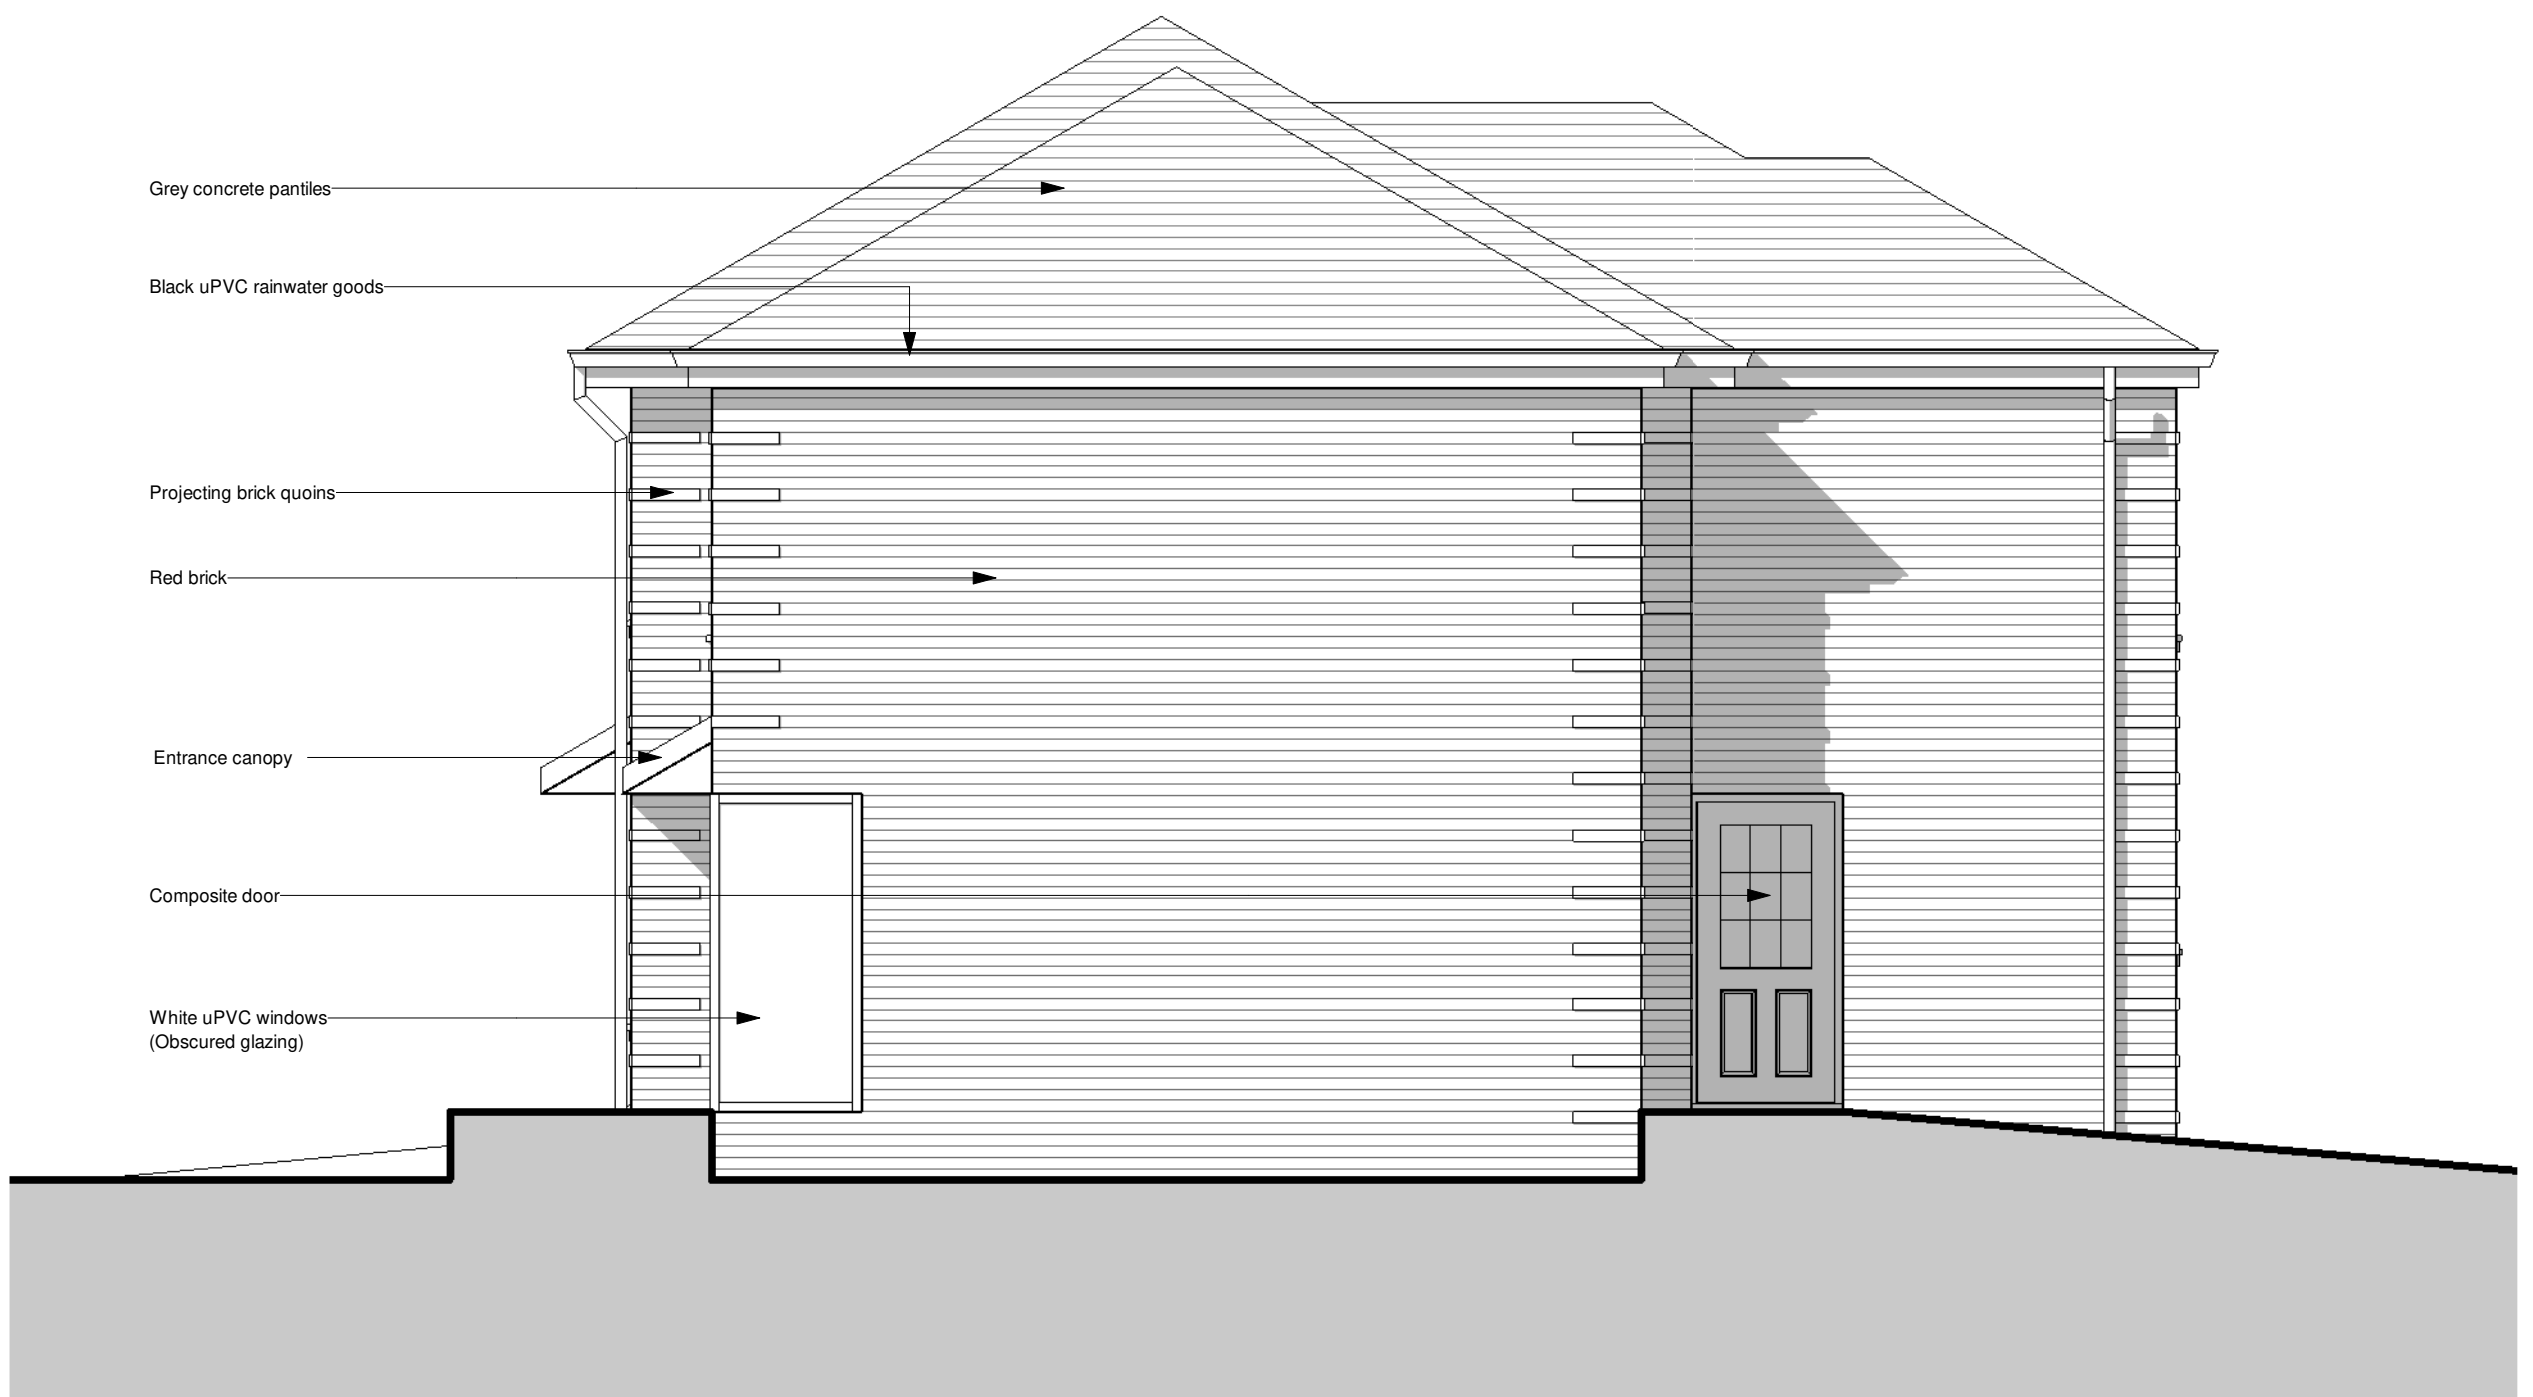

4 | Proposed North West Elevation
1 : 50