
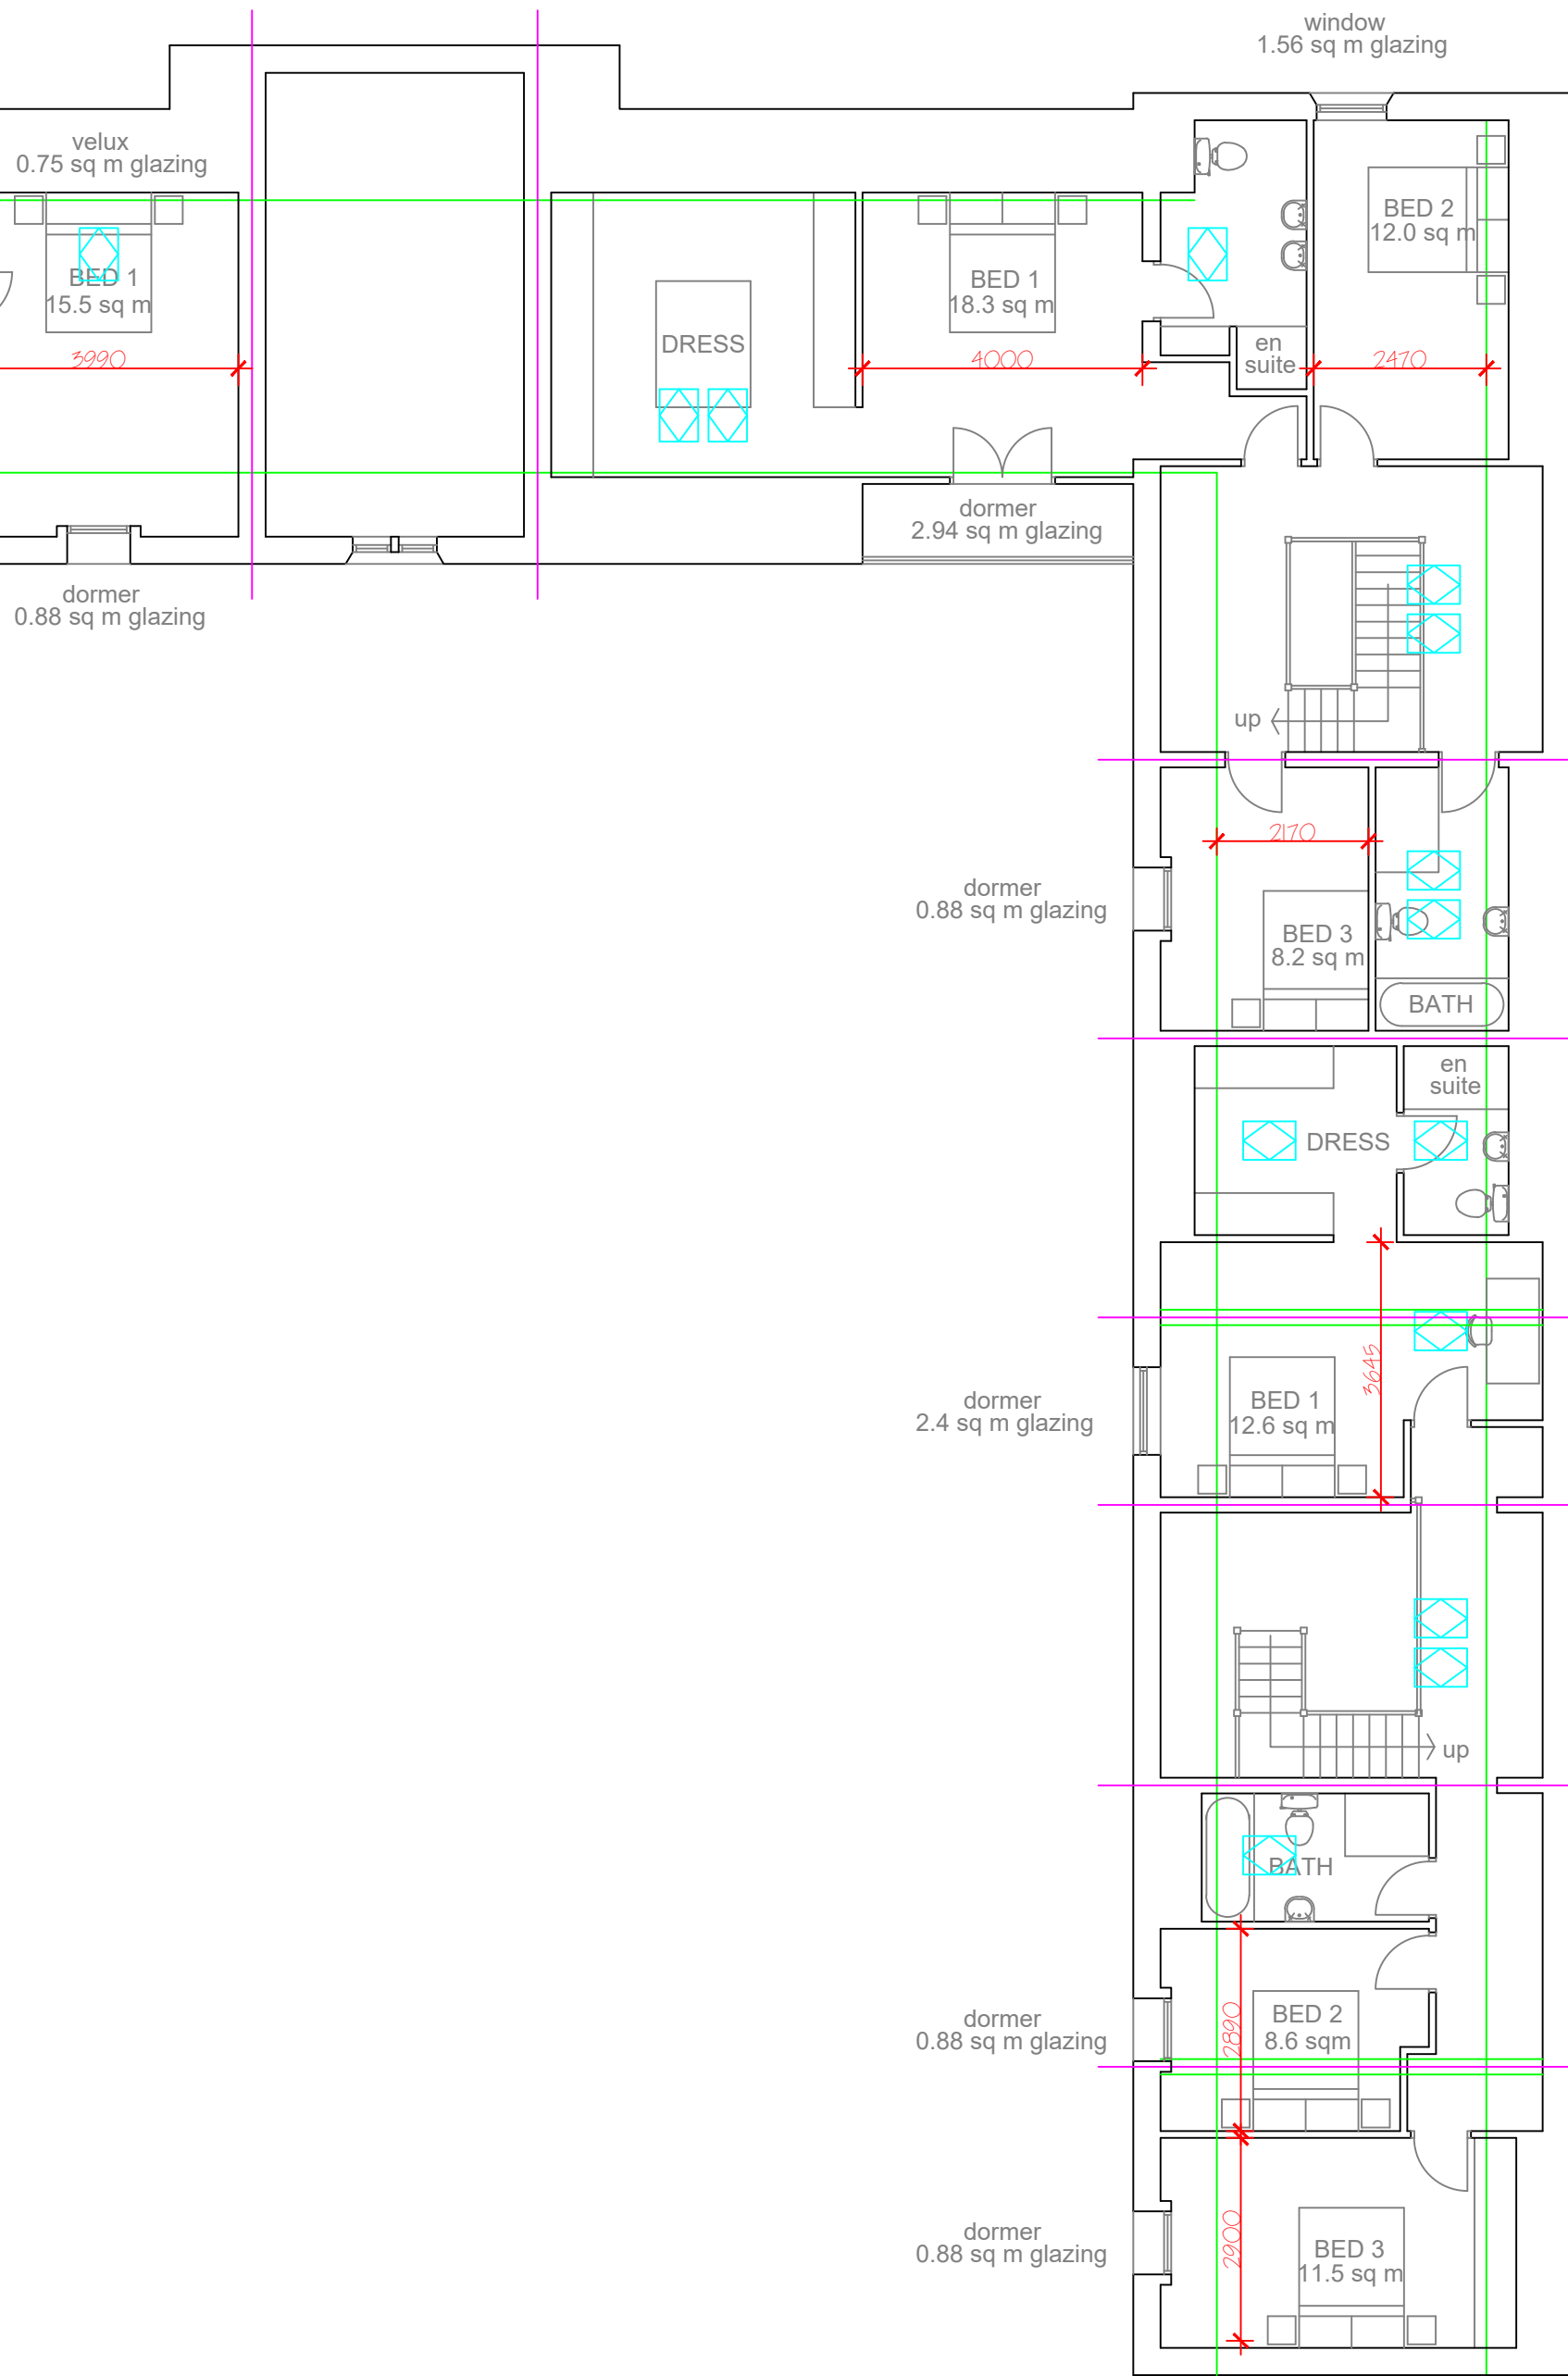


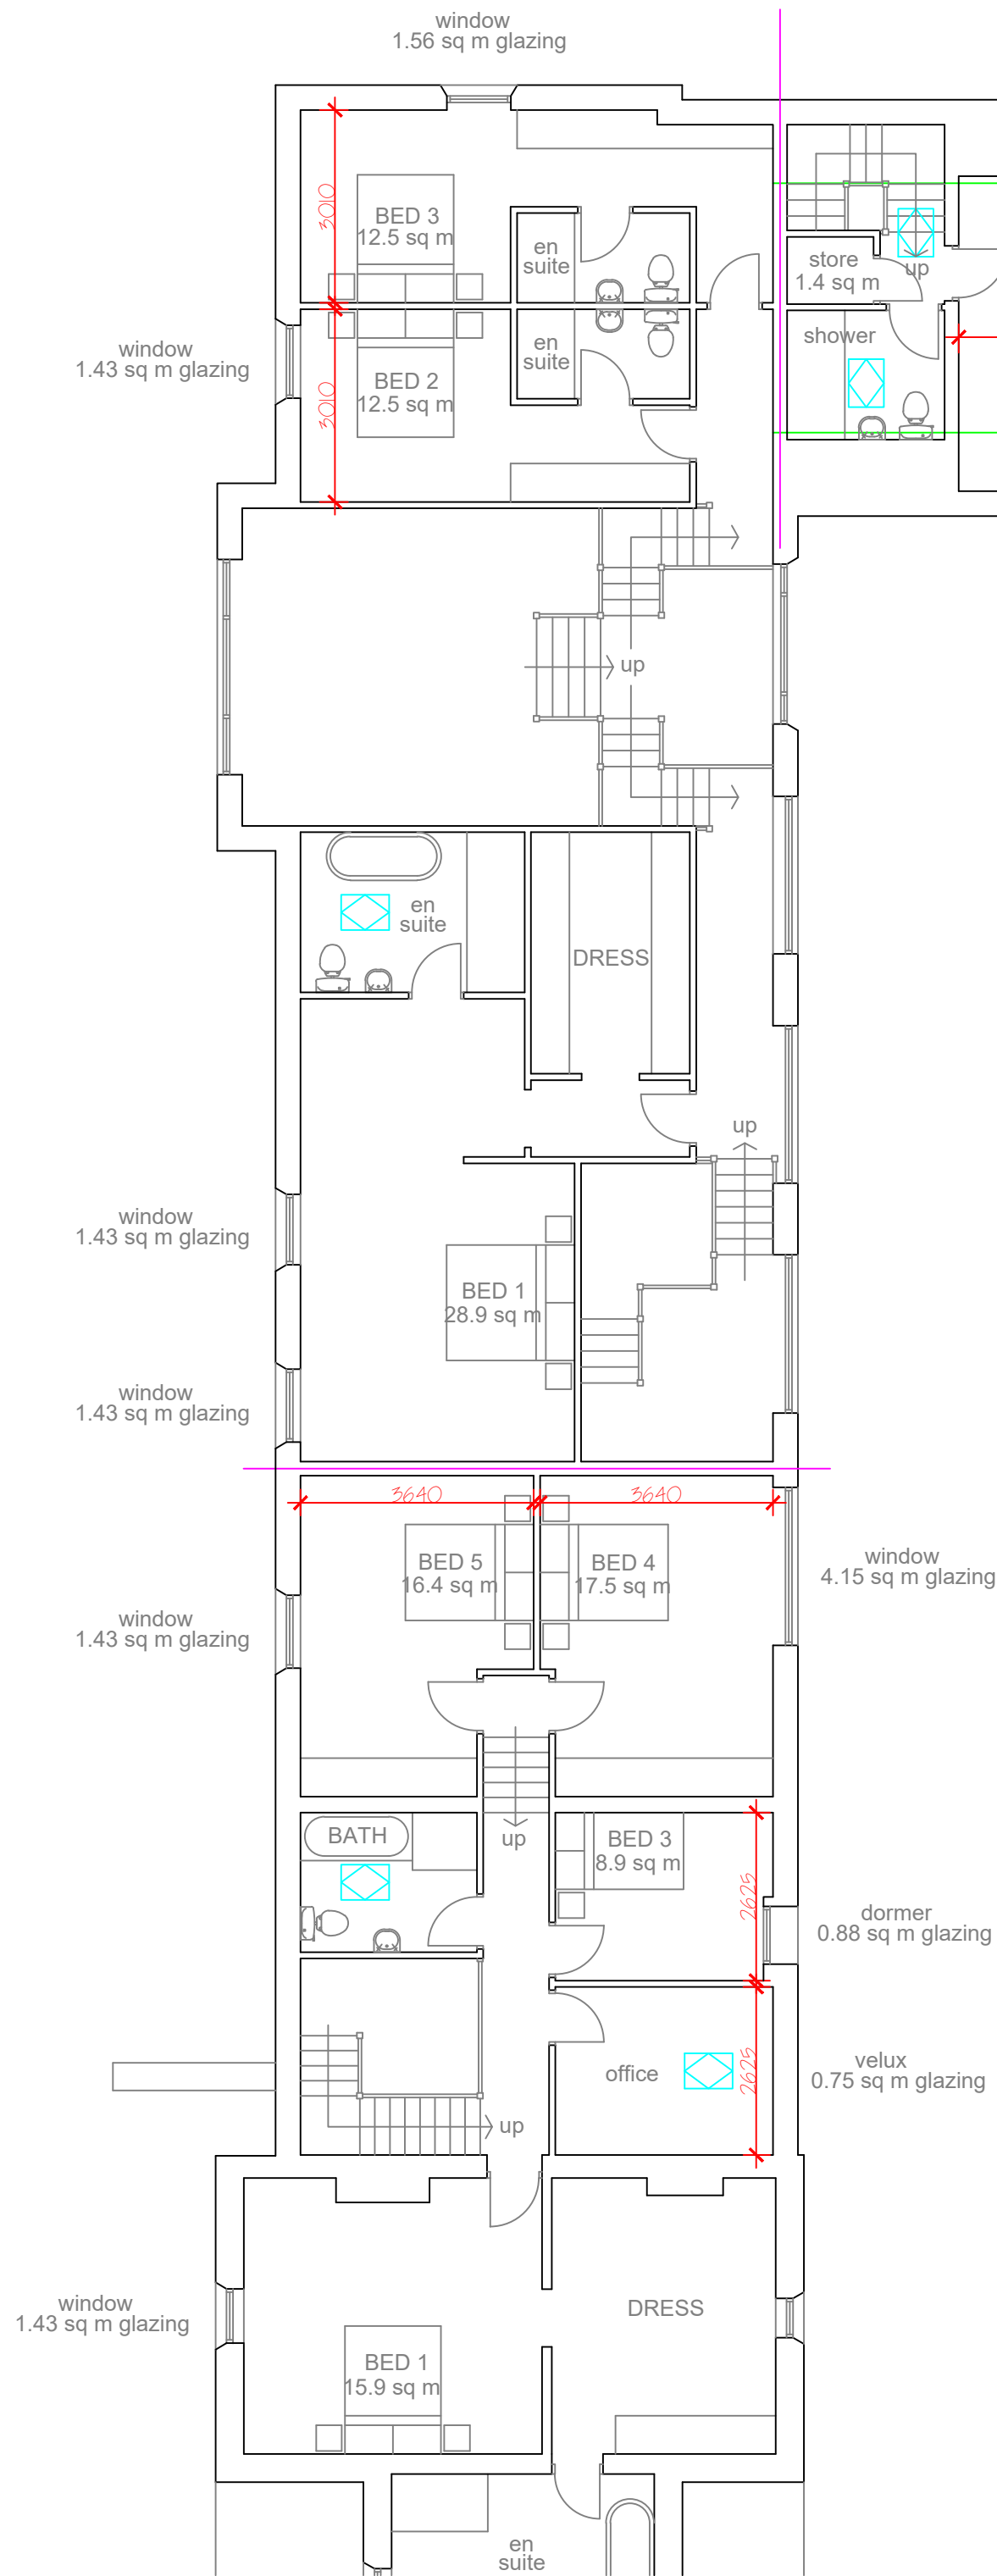

DO NOT SCALE FROM DRAWING		DATE
REVISION		
A	SUB DIVISION WALLS RETAINED ROOFLIGHTS REMOVED	01.02.24
B	UNIT, STORAGE, BED AND WINDOW SIZES ADDED	22.04.24
C	VELUX REMOVED, WINDOWS ADDED	01.05.24

green line indicates 1.5 m headroom
bedroom areas include space with over 1.5m headroom

green line indicates 1.5 m headroom
bedroom areas include space with over 1.5m headroom

1:100 at A2

cva

8 heath villas
halifax
hx3 0bb

tel. 01422 352797
mob. 07958 773372
info@caldervalleysarchitects.co.uk

© Calder Valley Architects Ltd

CLIENT NAME		
Collop Gate Properties		
PROJECT NAME		
Harefield Hall Farm		
PROJECT NUMBER		
22.37		
DRAWING TITLE		
Proposed FF Plans - Stable Block		
SCALE	NUMBER	REVISION
1:100	011	C