




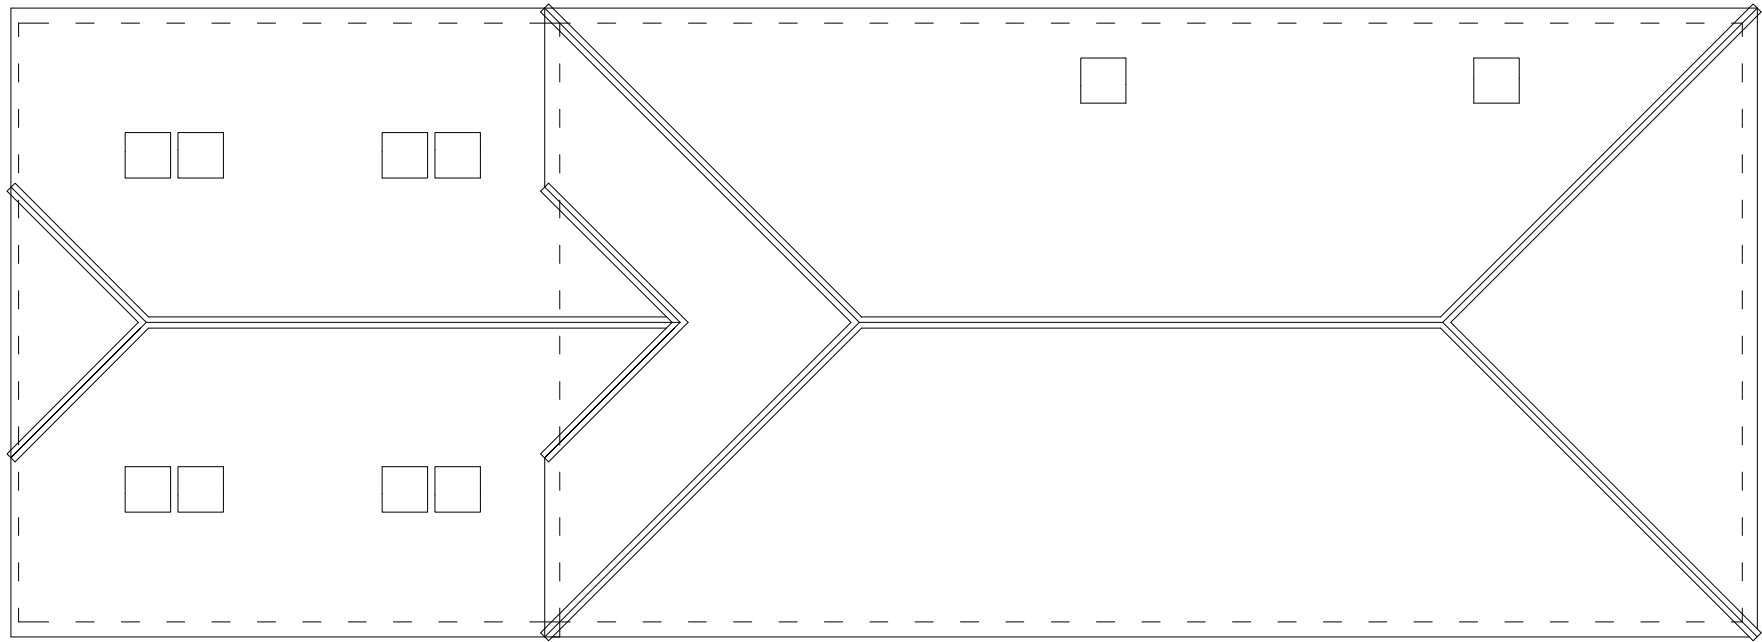


ROOF PLAN

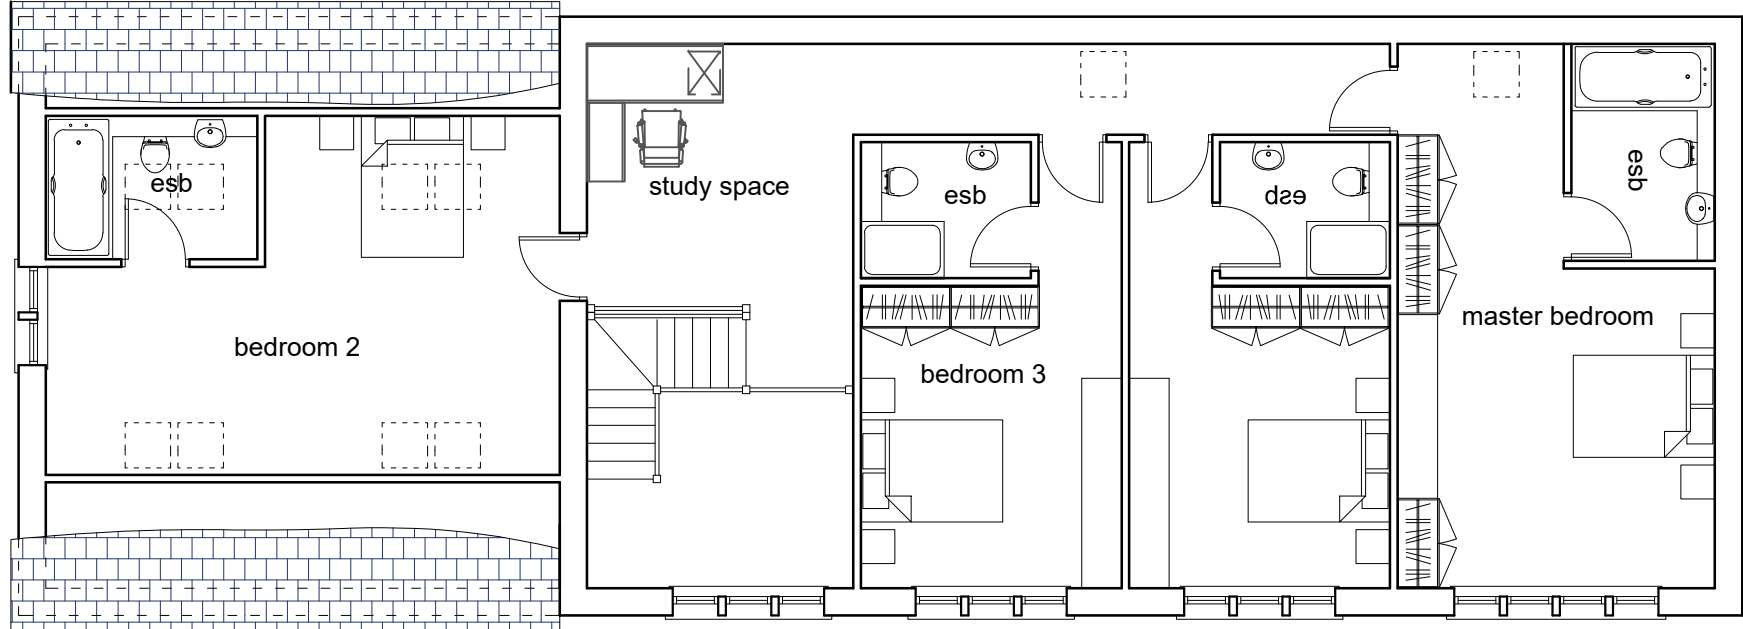

FIRST FLOOR PLAN

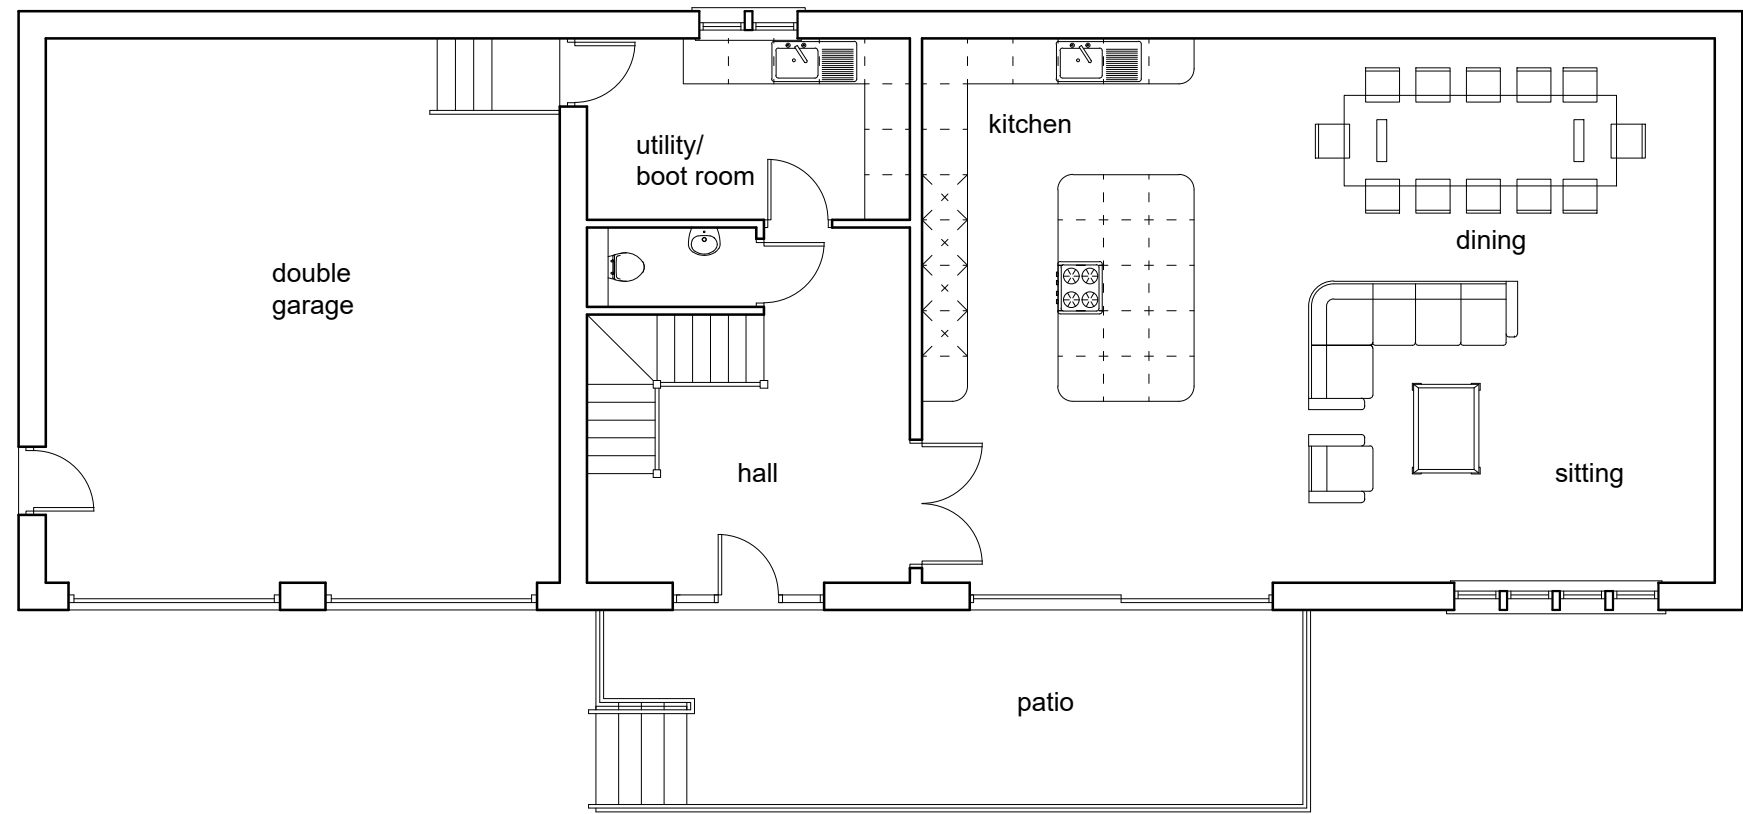

GROUND FLOOR PLAN

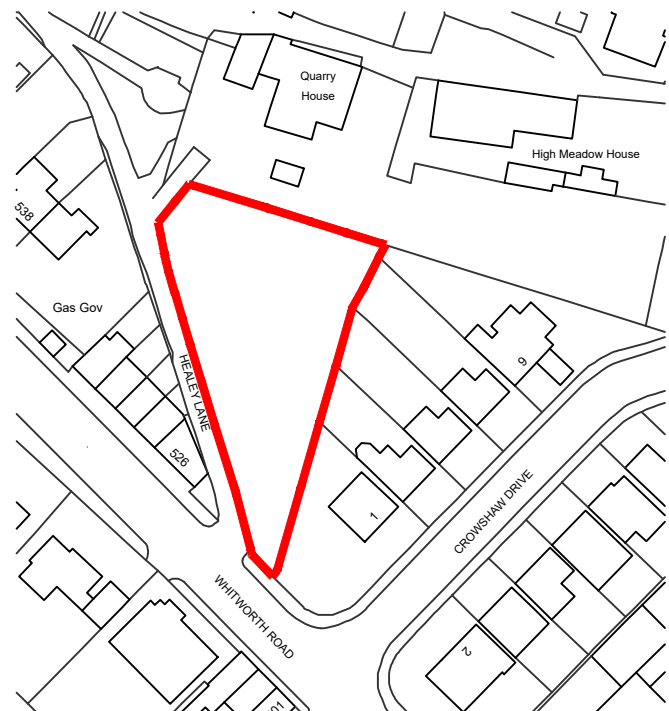

LOCATION PLAN 1:1250

In all cases figured dimensions shall be taken in preference to scaled dimensions.
All relevant dimensions shall be checked on site before any prefabricated work is put in hand


Revisions
Floor plan reduced

Date
29/10/24

No.
A

LEGEND

- existing sewer to be diverted
- proposed new sewer
- existing sewer to remain
- 3m sewer easement

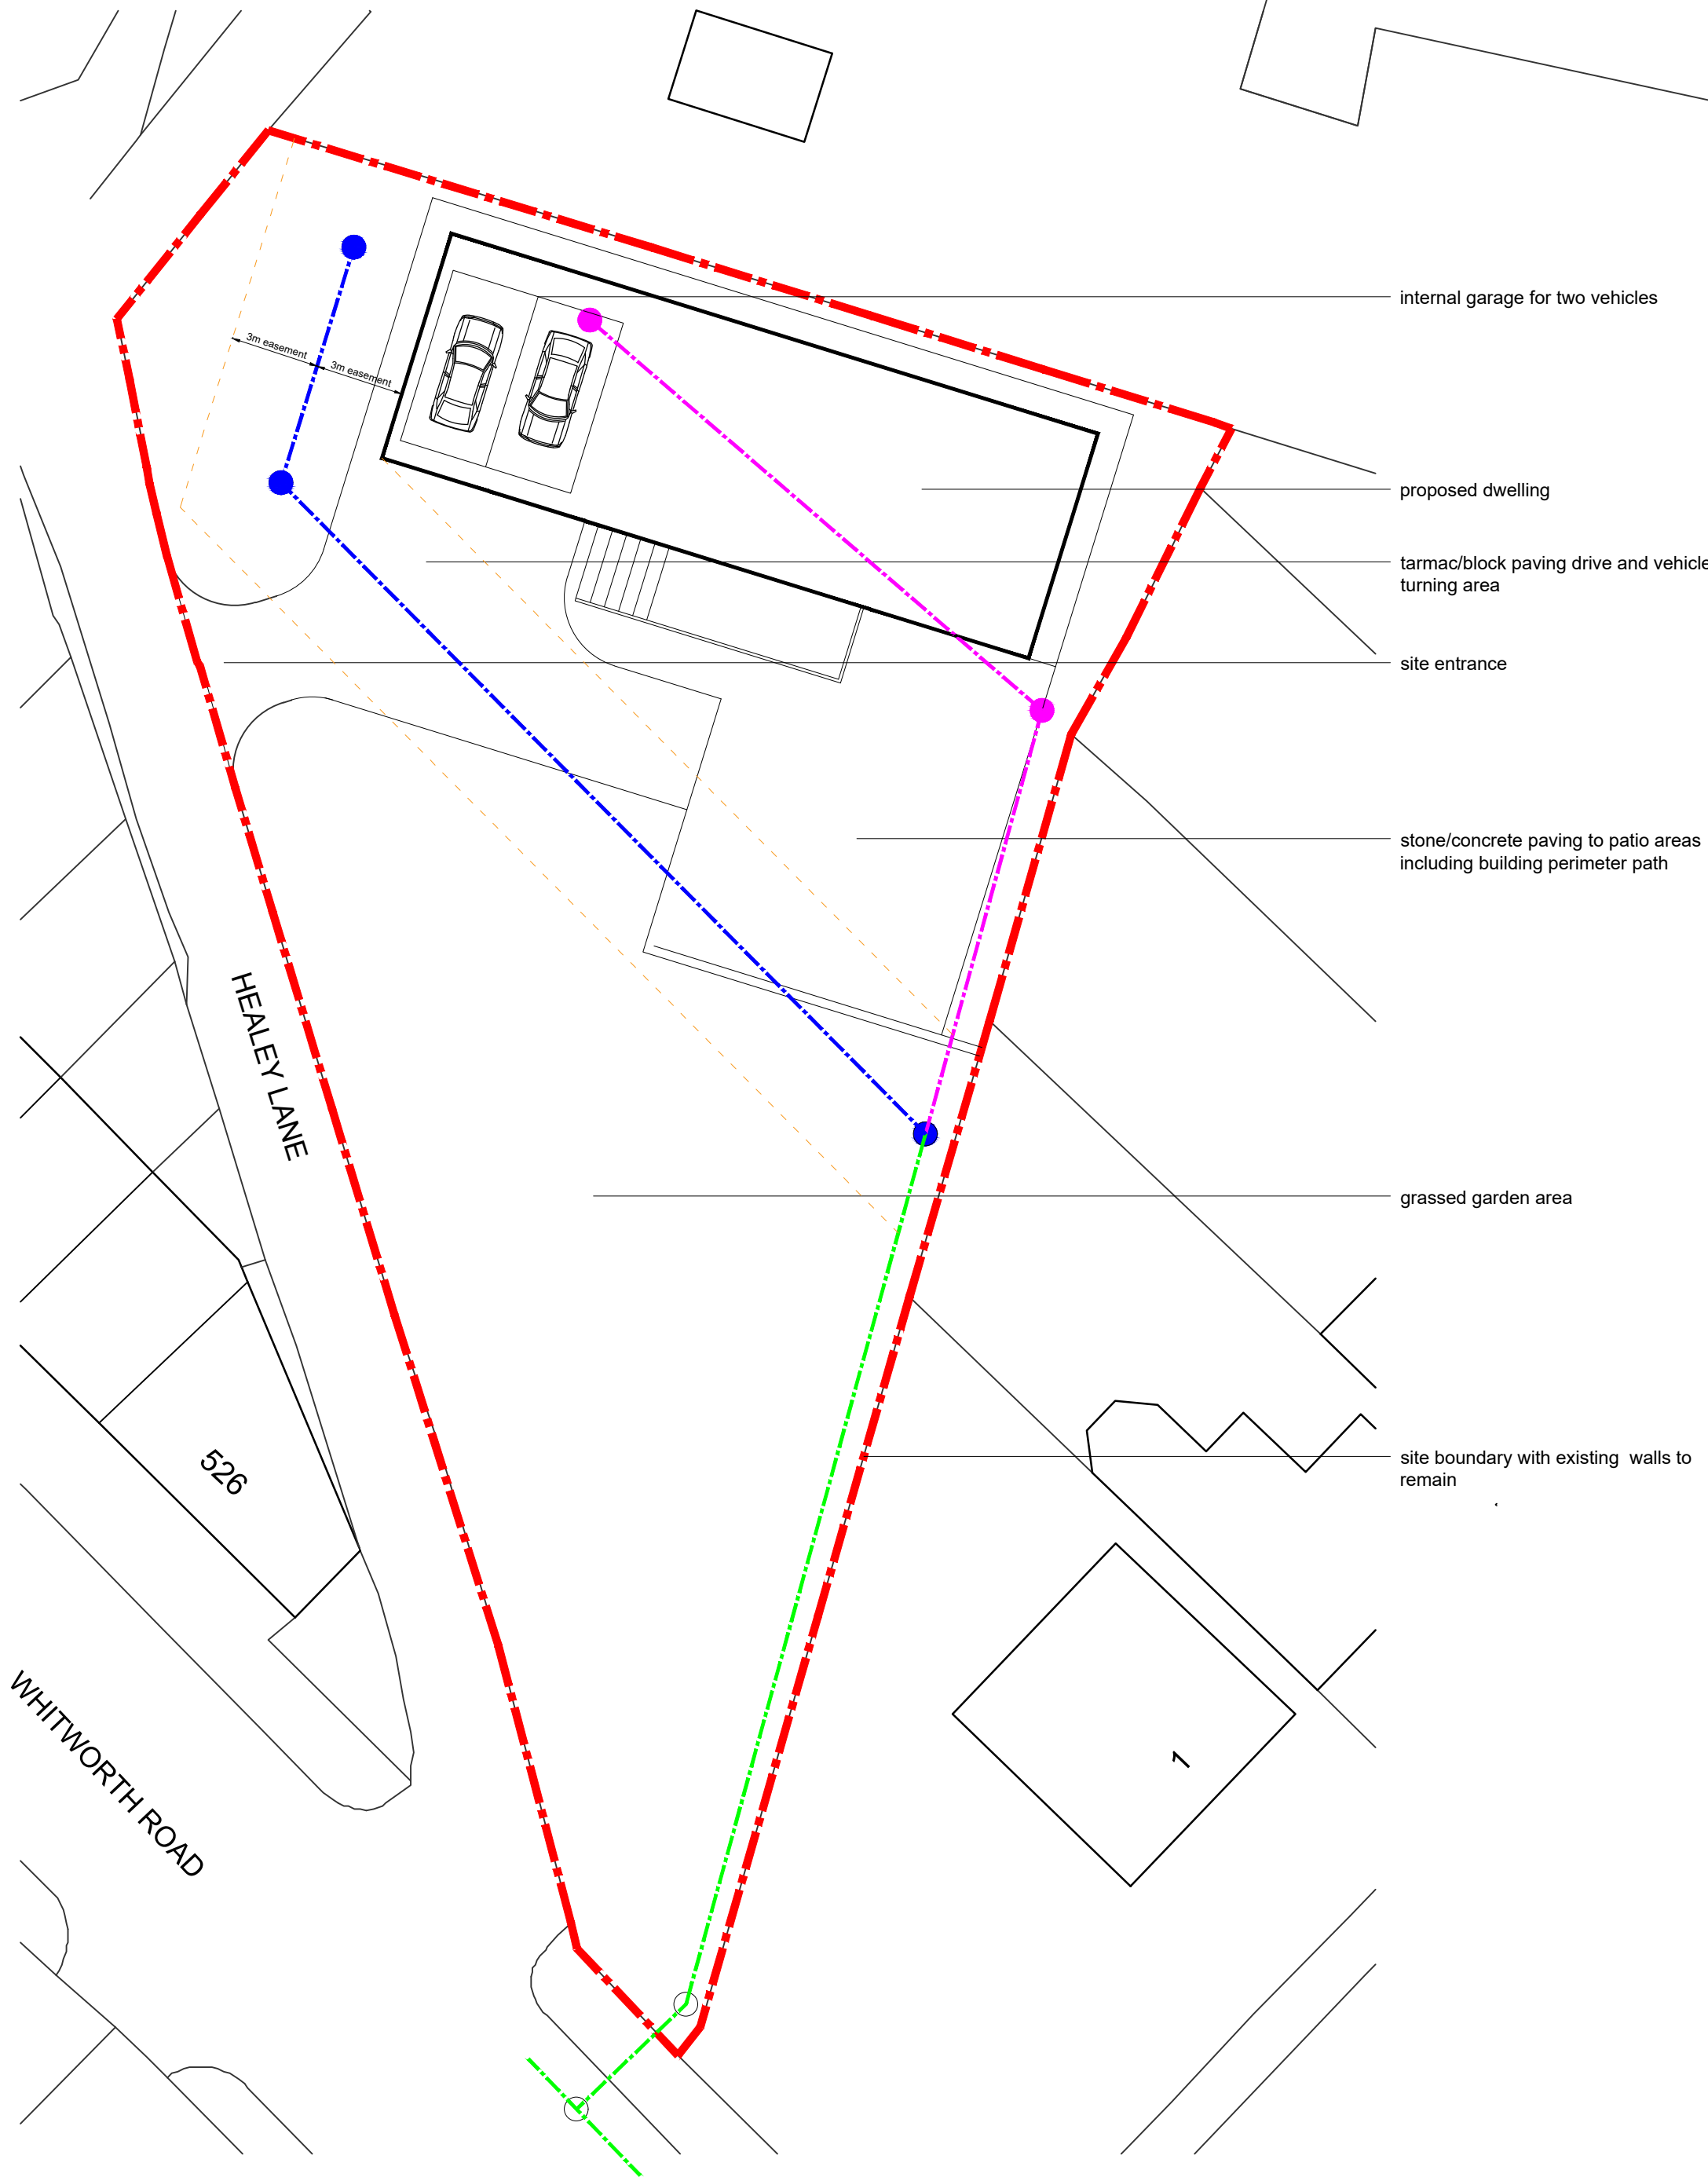

SITE/BLOCK PLAN 1:200