




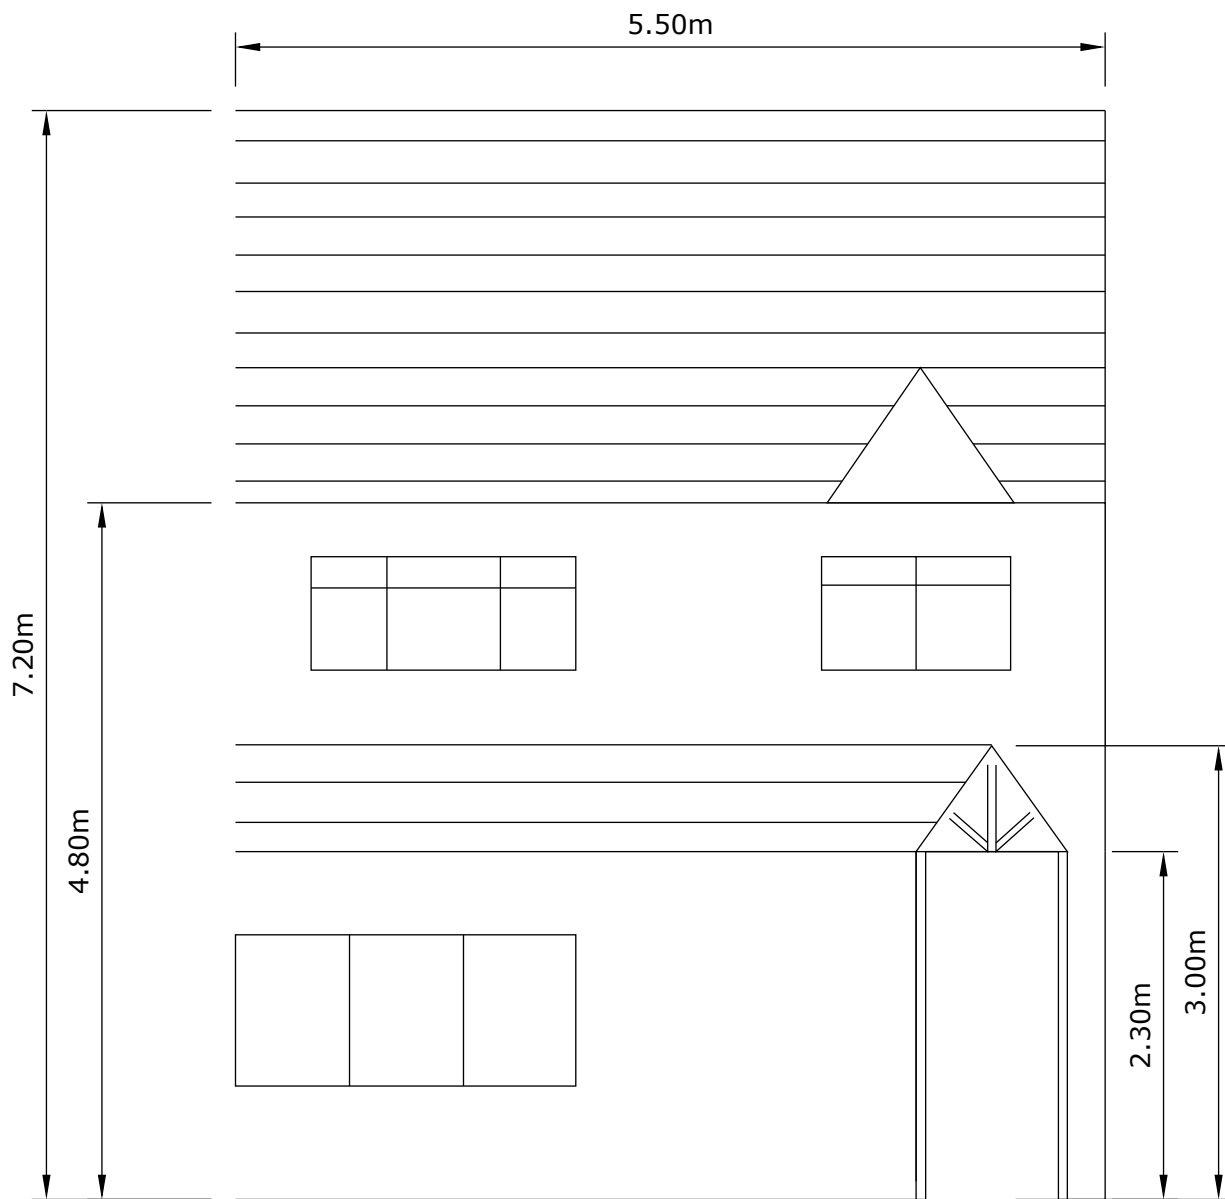



ADDRESS: 2 GRUNDY STREET
HEYWOOD
OL102BA
EXISTING FRONT VIEW
ELEVATION PLAN
ISSUE: 4
REF: EXT
DATE: 19/05/2025

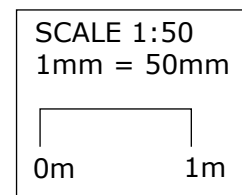

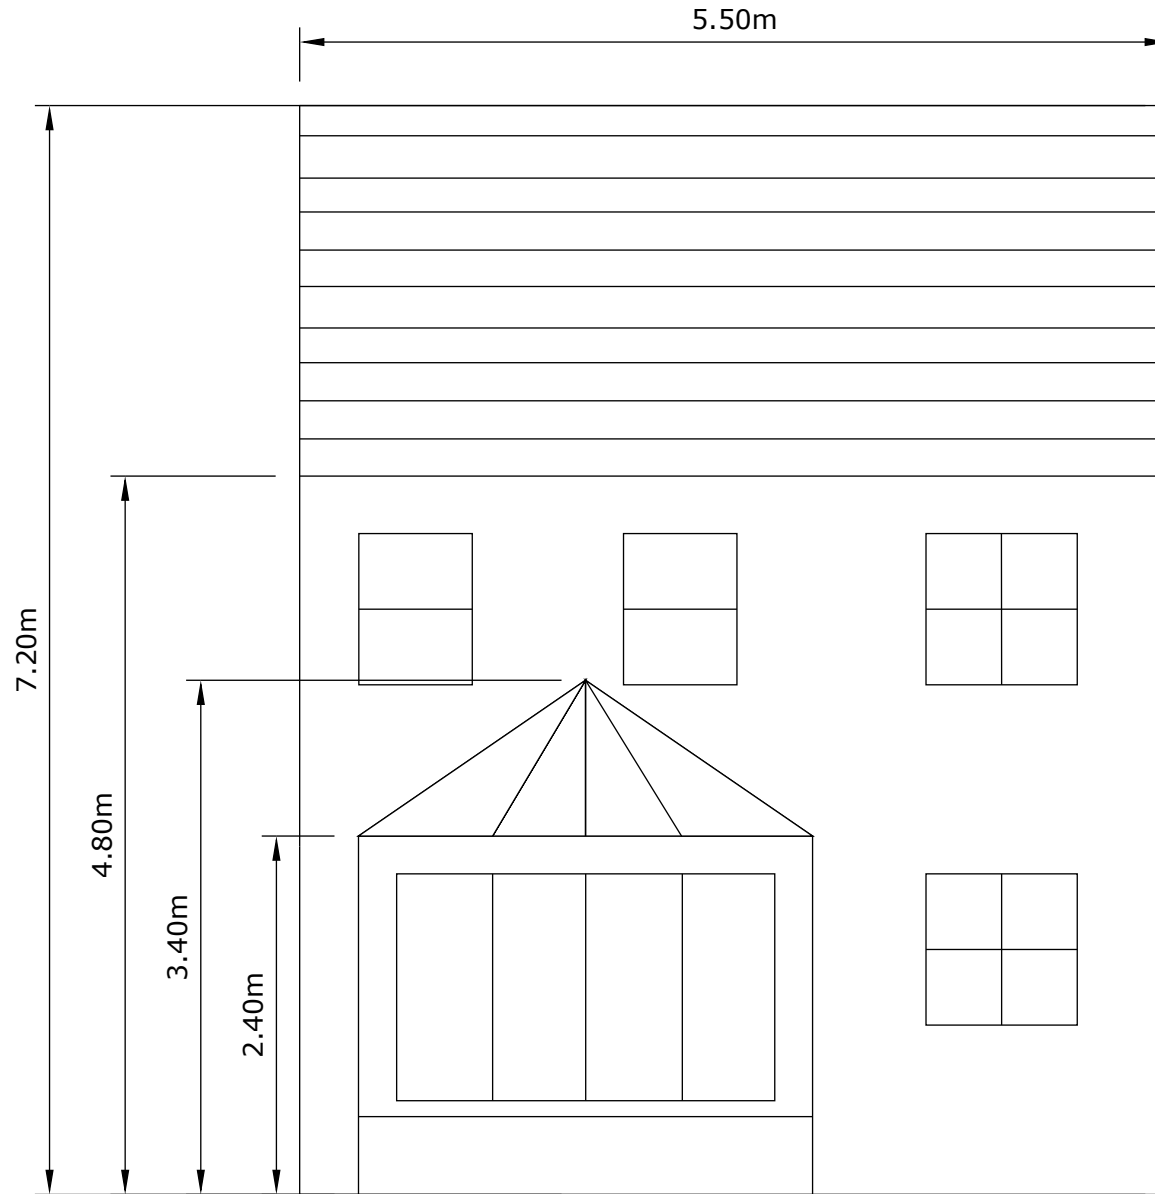

ADDRESS: 2 GRUNDY STREET
HEYWOOD
OL102BA
EXISTING REAR VIEW
ELEVATION PLAN
ISSUE: 4
REF: EXT
DATE: 19/05/2025

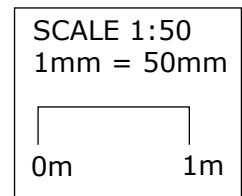

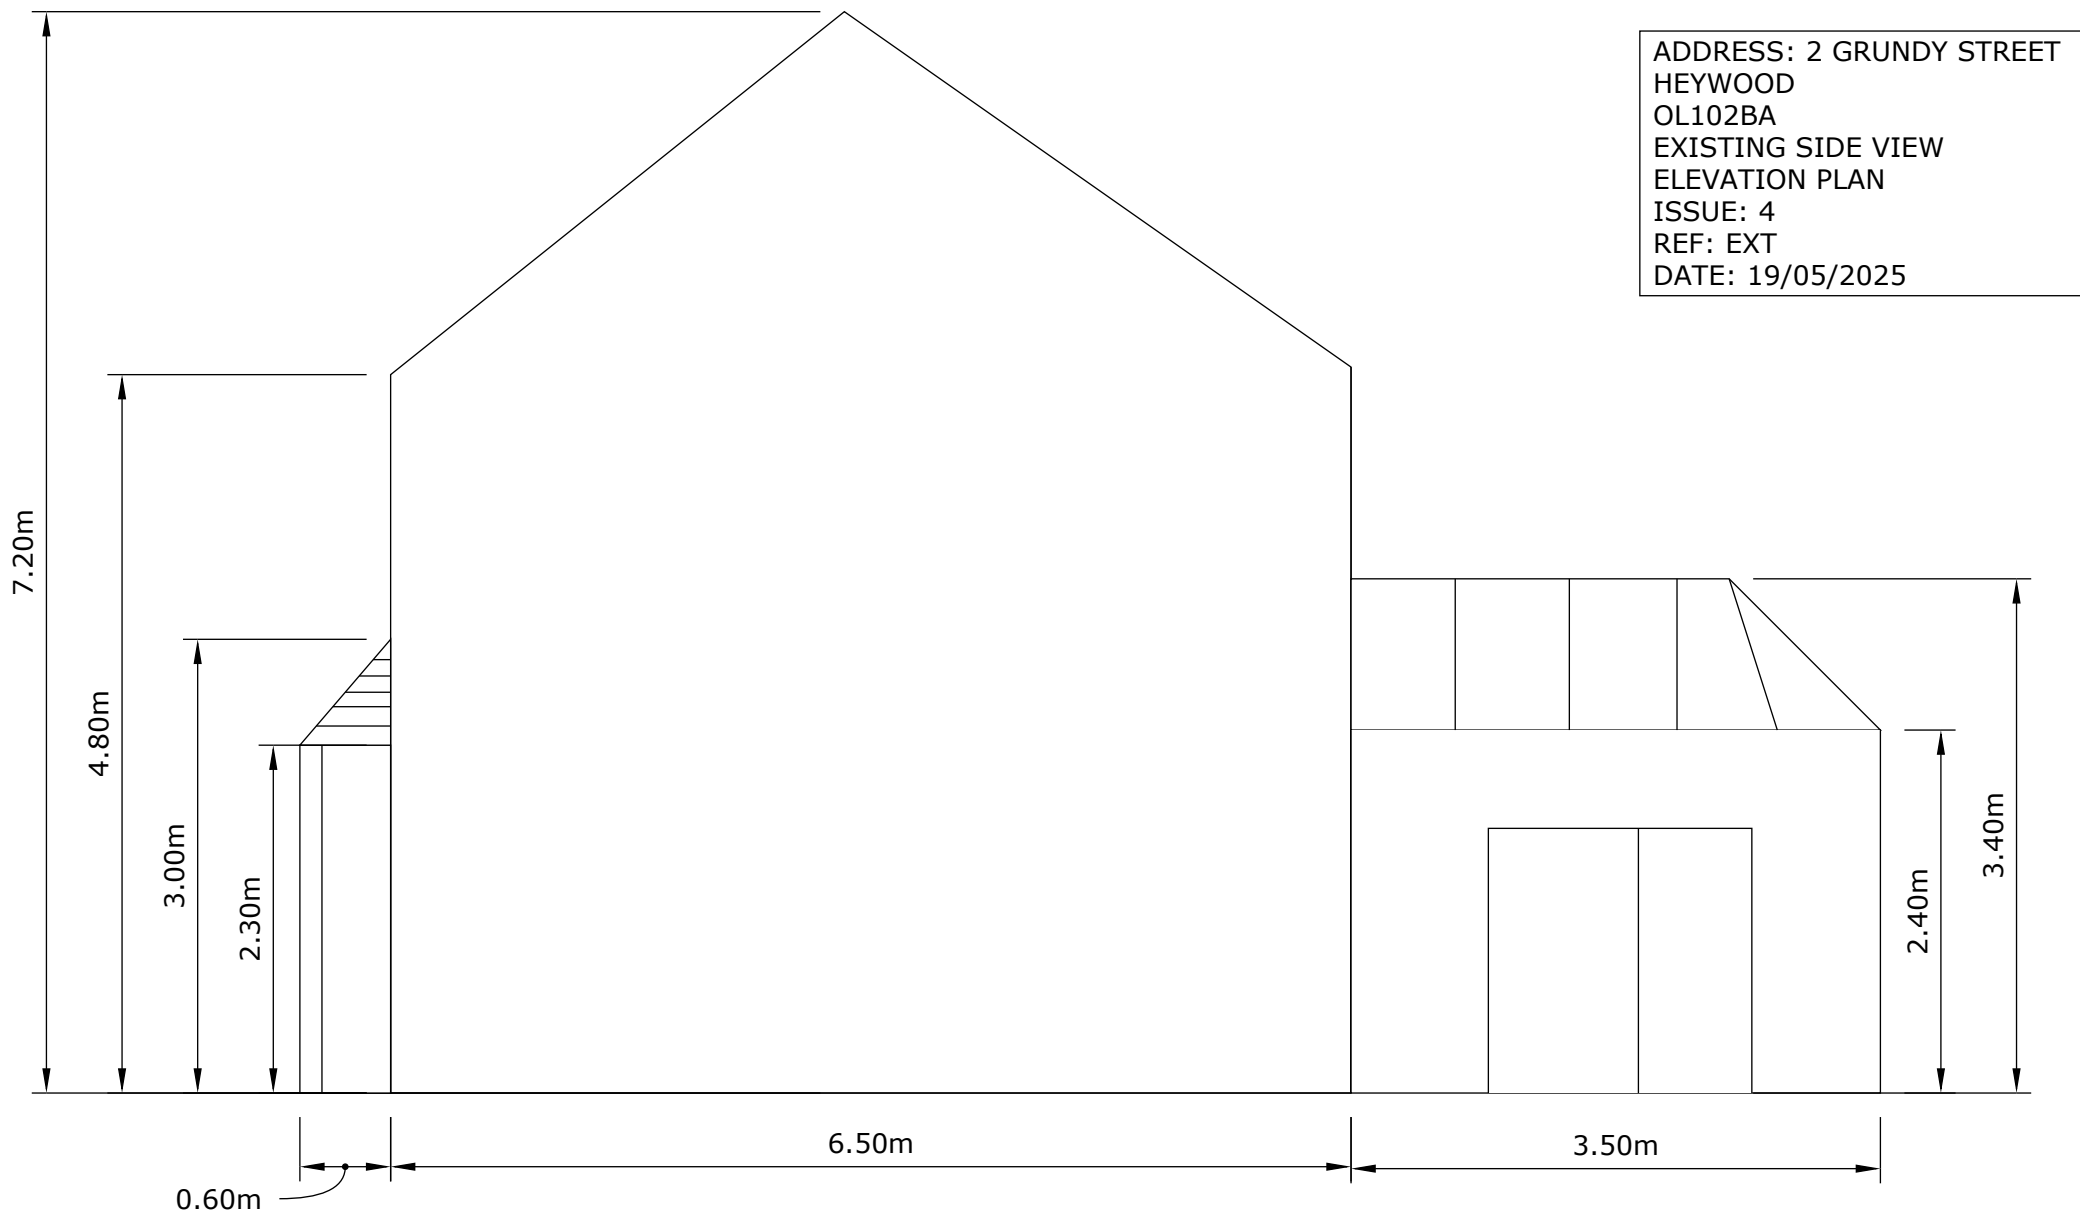

SCALE 1:50
1mm = 50mm

0m 1m