



East Elevation



North Elevation of Offices




South Elevation of House




West Elevation



South Elevation of Offices

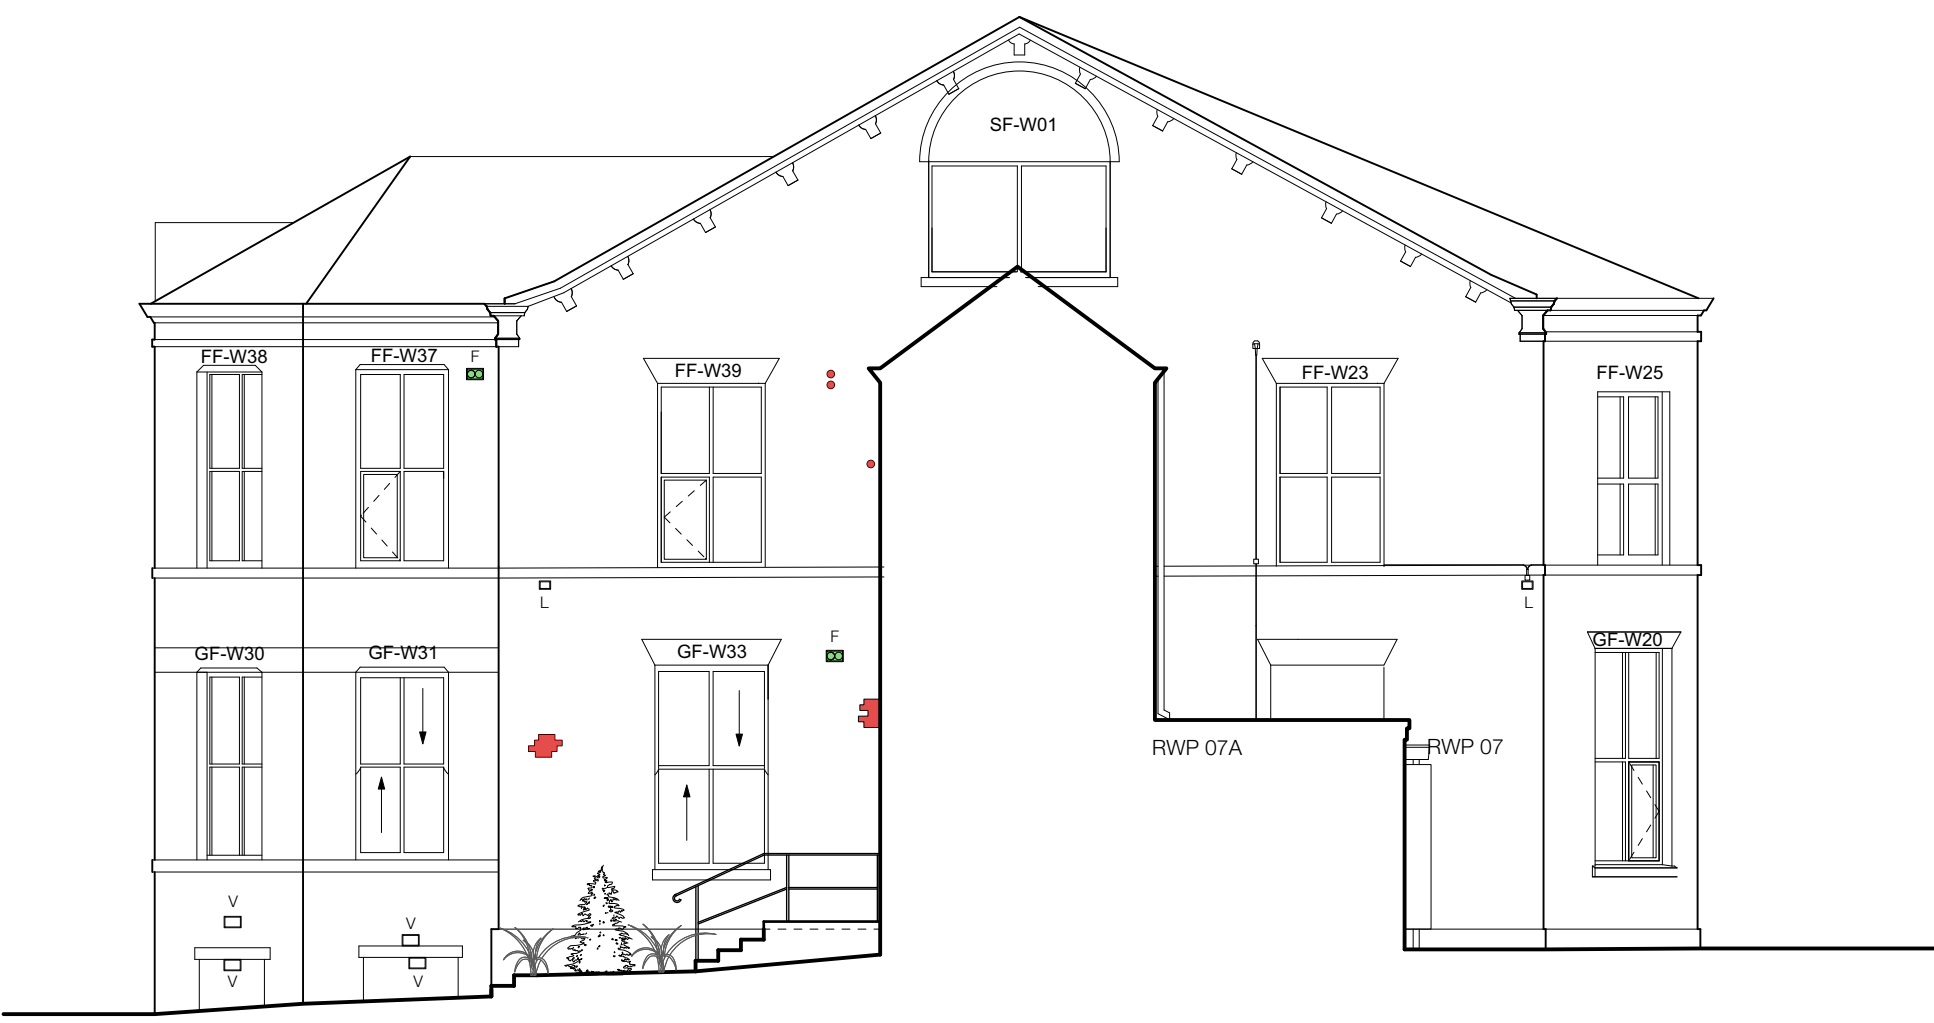


North Elevation of House

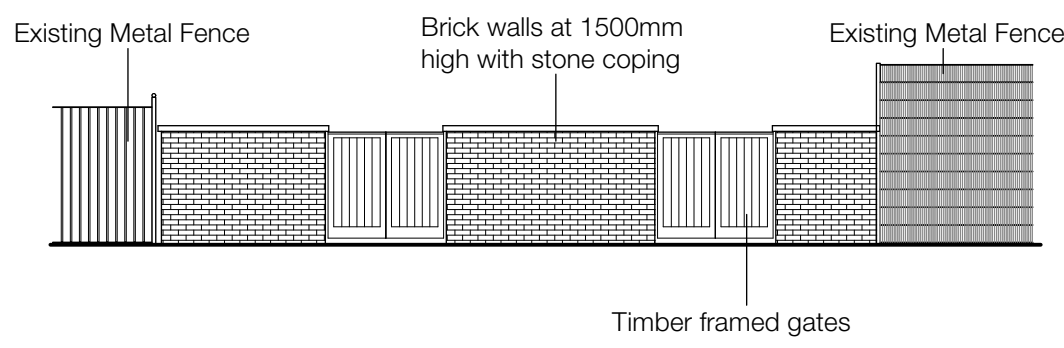


Bin Store Elevation


NOTE: Lights to be black bodied LED floodlight with PIR sensors

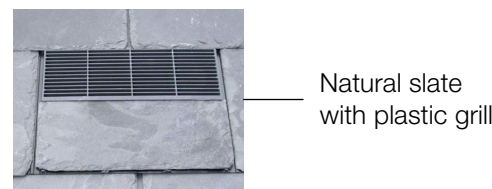

Proposed Roof Fan Outlet

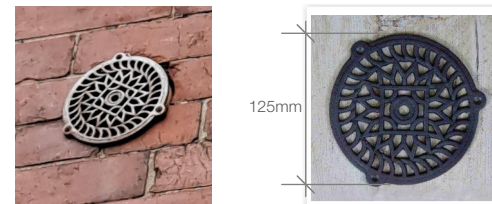

Proposed Single Fan Outlet (Cast Iron)

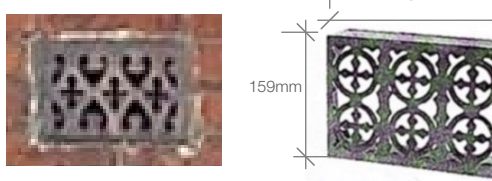

Existing Air Bricks Proposed Twin Fan Outlet (Cast Iron)

KEY:	
FL	Flood Light
L	Light
CC	CCTV Camera
A	Aerial
V	Vent
F	Fan (Mech. Extract)
V/F	Fan Extract Via Existing Vent
Repair Required	
New Hole	
New Hole to be Created	

Not for Construction
Based on drawings provided by A J Cocker Associates

Revision	
Project	Proposed Apartments
Address	Townhead, Yorkshire Street, Rochdale
Client	Raj Property Investments Ltd (Townhead)
Drawing	Proposed Elevations