




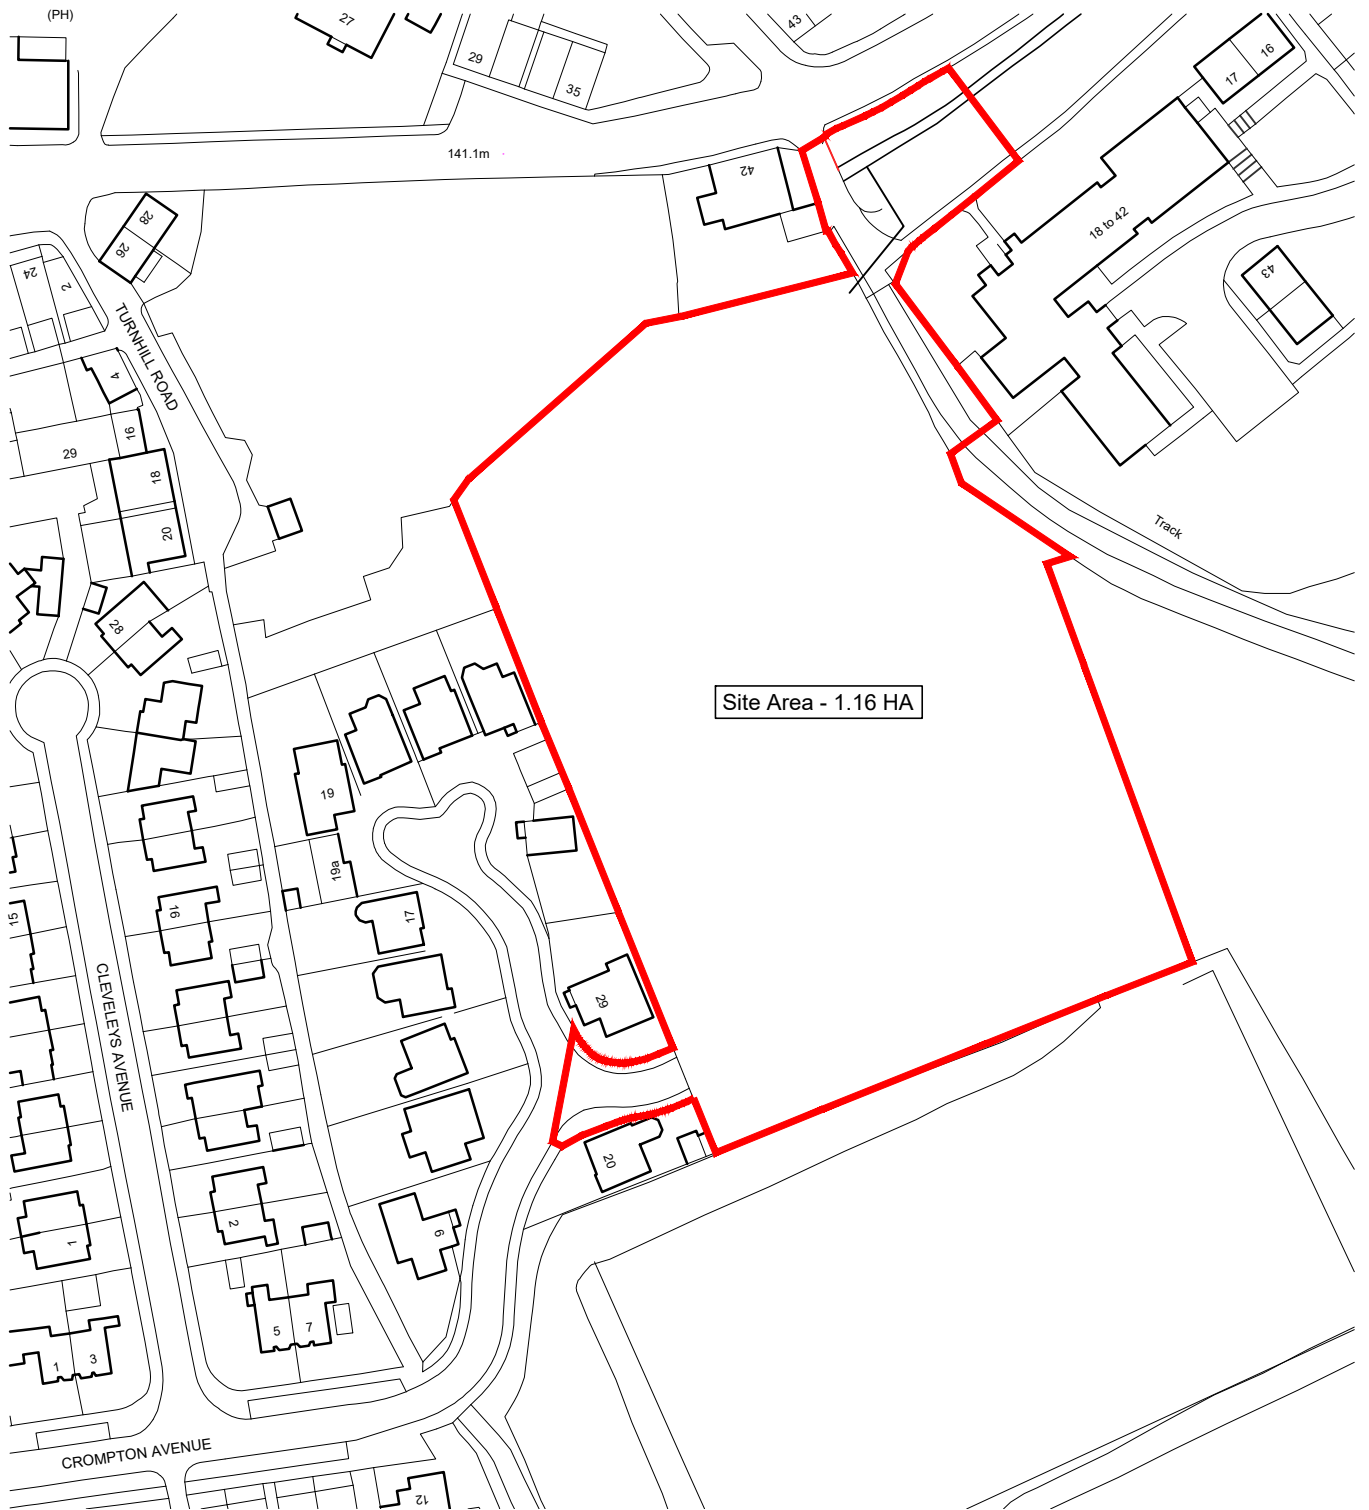

Site Area - 1.16 HA

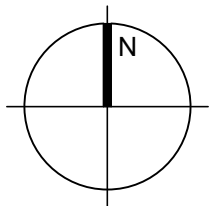

1:1250

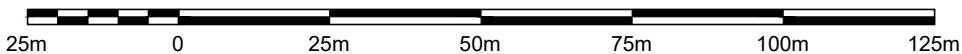

17.04.2023 Red line updated to reflect Planning Layout REV E 05.04.2023 Red line updated to include access off Crompton Avenue			
Rev	Date	Revision	Initials
Client			
Drawing Title LOCATION PLAN			
Project Proposed Residential Development, Crompton Avenue, Rochdale.			
Job No	Eng No	Drawn	Rev
20109	00	AC	B
Scale	Date	Stage	
1:1250 @ A4	APRIL 2023	FOR PLANNING	
mpsl planning & design ltd 4 Ball Green Collier Court, Trafford Park, Manchester, M12 0QT			
0161 772 9999 e: info@mpslplanning.co.uk www.mpslplanning.co.uk			