
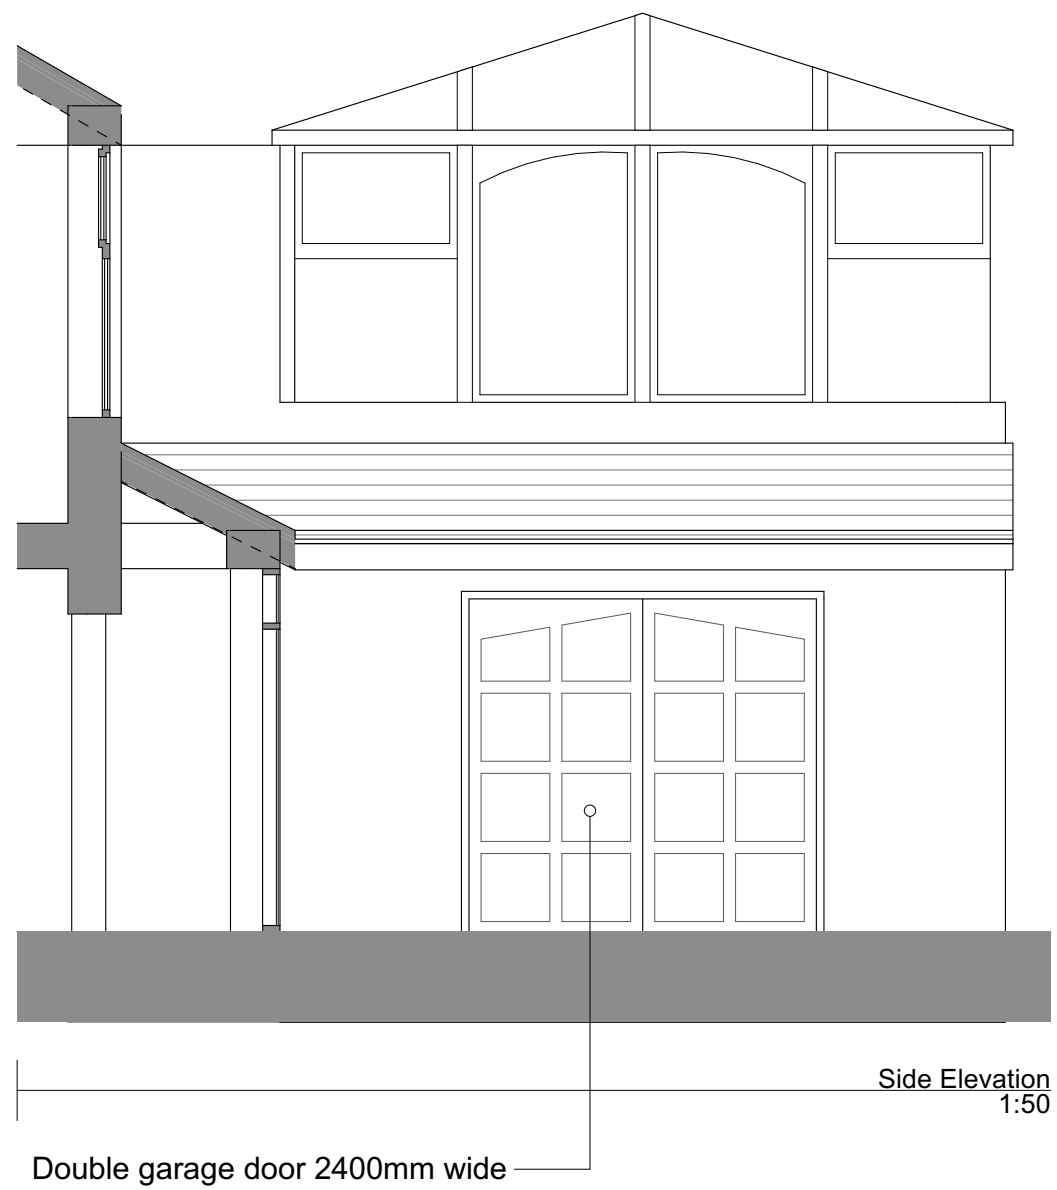


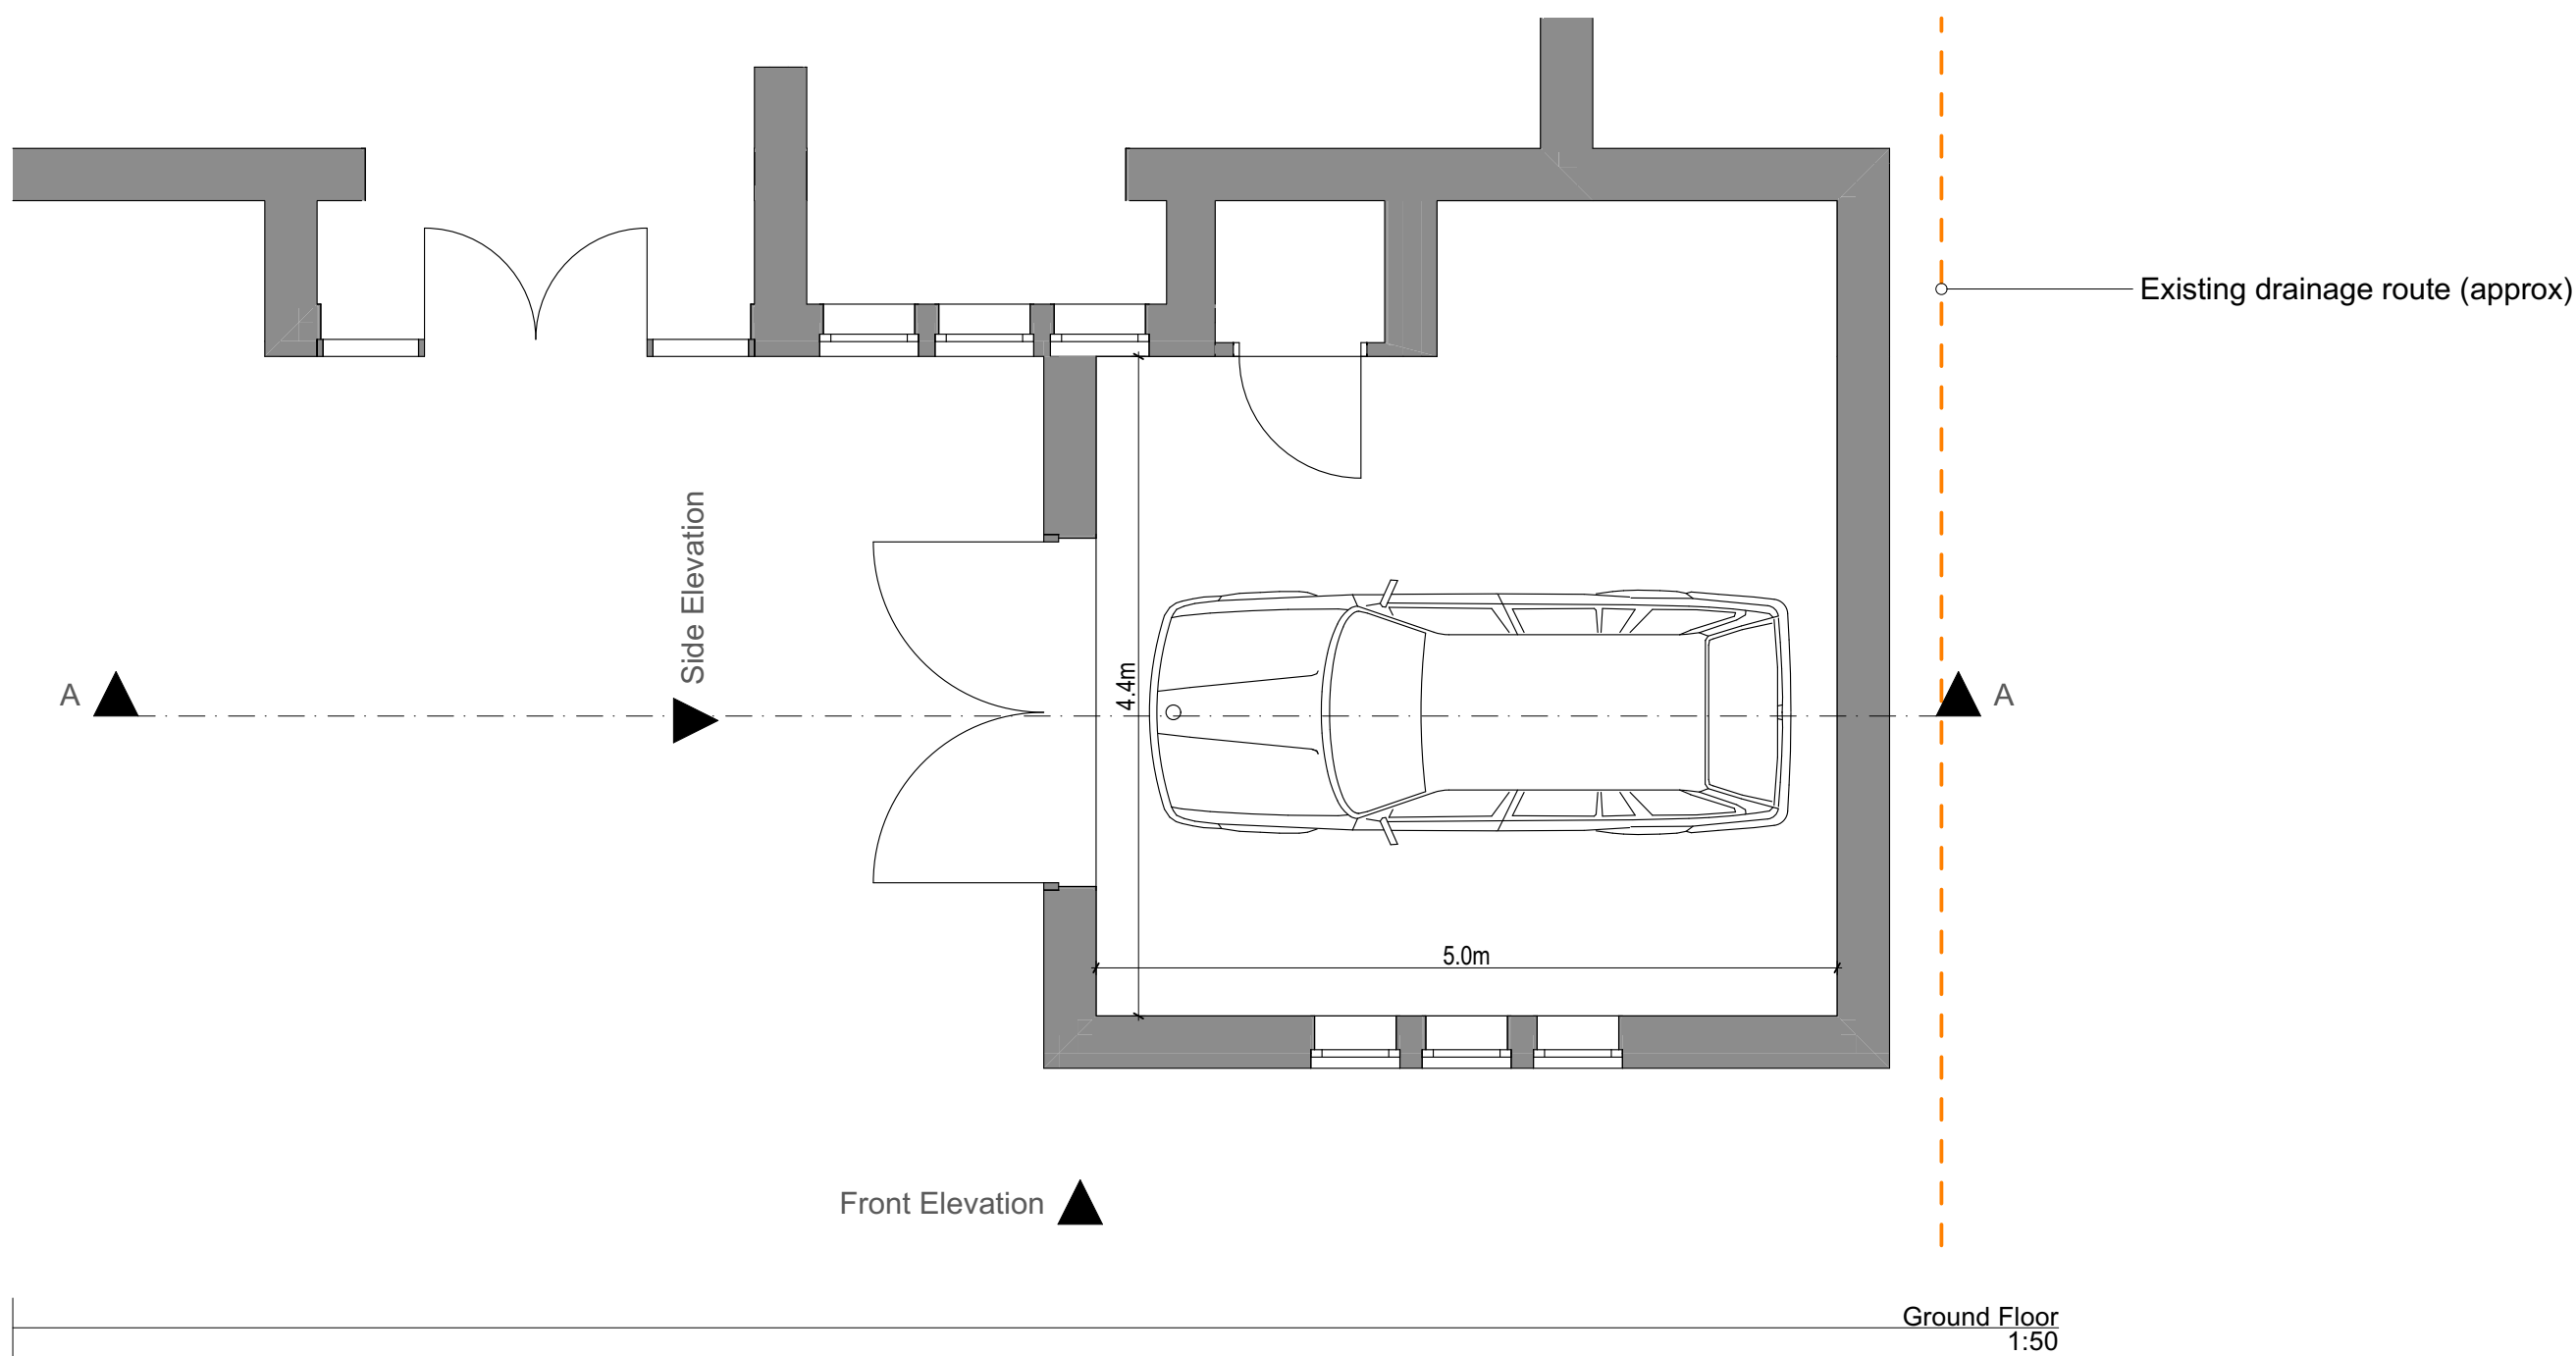

NORTHSTONE

Evolve, Red Road
MediaCity, Salford
M50 2TG

PLANNING

Project:

Kershaw Heyes Barn, Whitelees Road OL15 8DU

Drawing Name:

Existing Garage Drawings

Scale @ A1:

1:50

Date:

Apr 23

Drawn:

HF

Checked:

-

Drawing No:

XX01-P-001

Revision:

A

Notes: All specifications, materials and workmanship to be in accordance with current NHBC and Building Regulations. Main drainage to comply with Sewers for Adoption current edition. Highways to be in accordance with Local Authority specification. Do not scale from this drawing. All dimensions to be verified with the drawing office. Print in colour.