



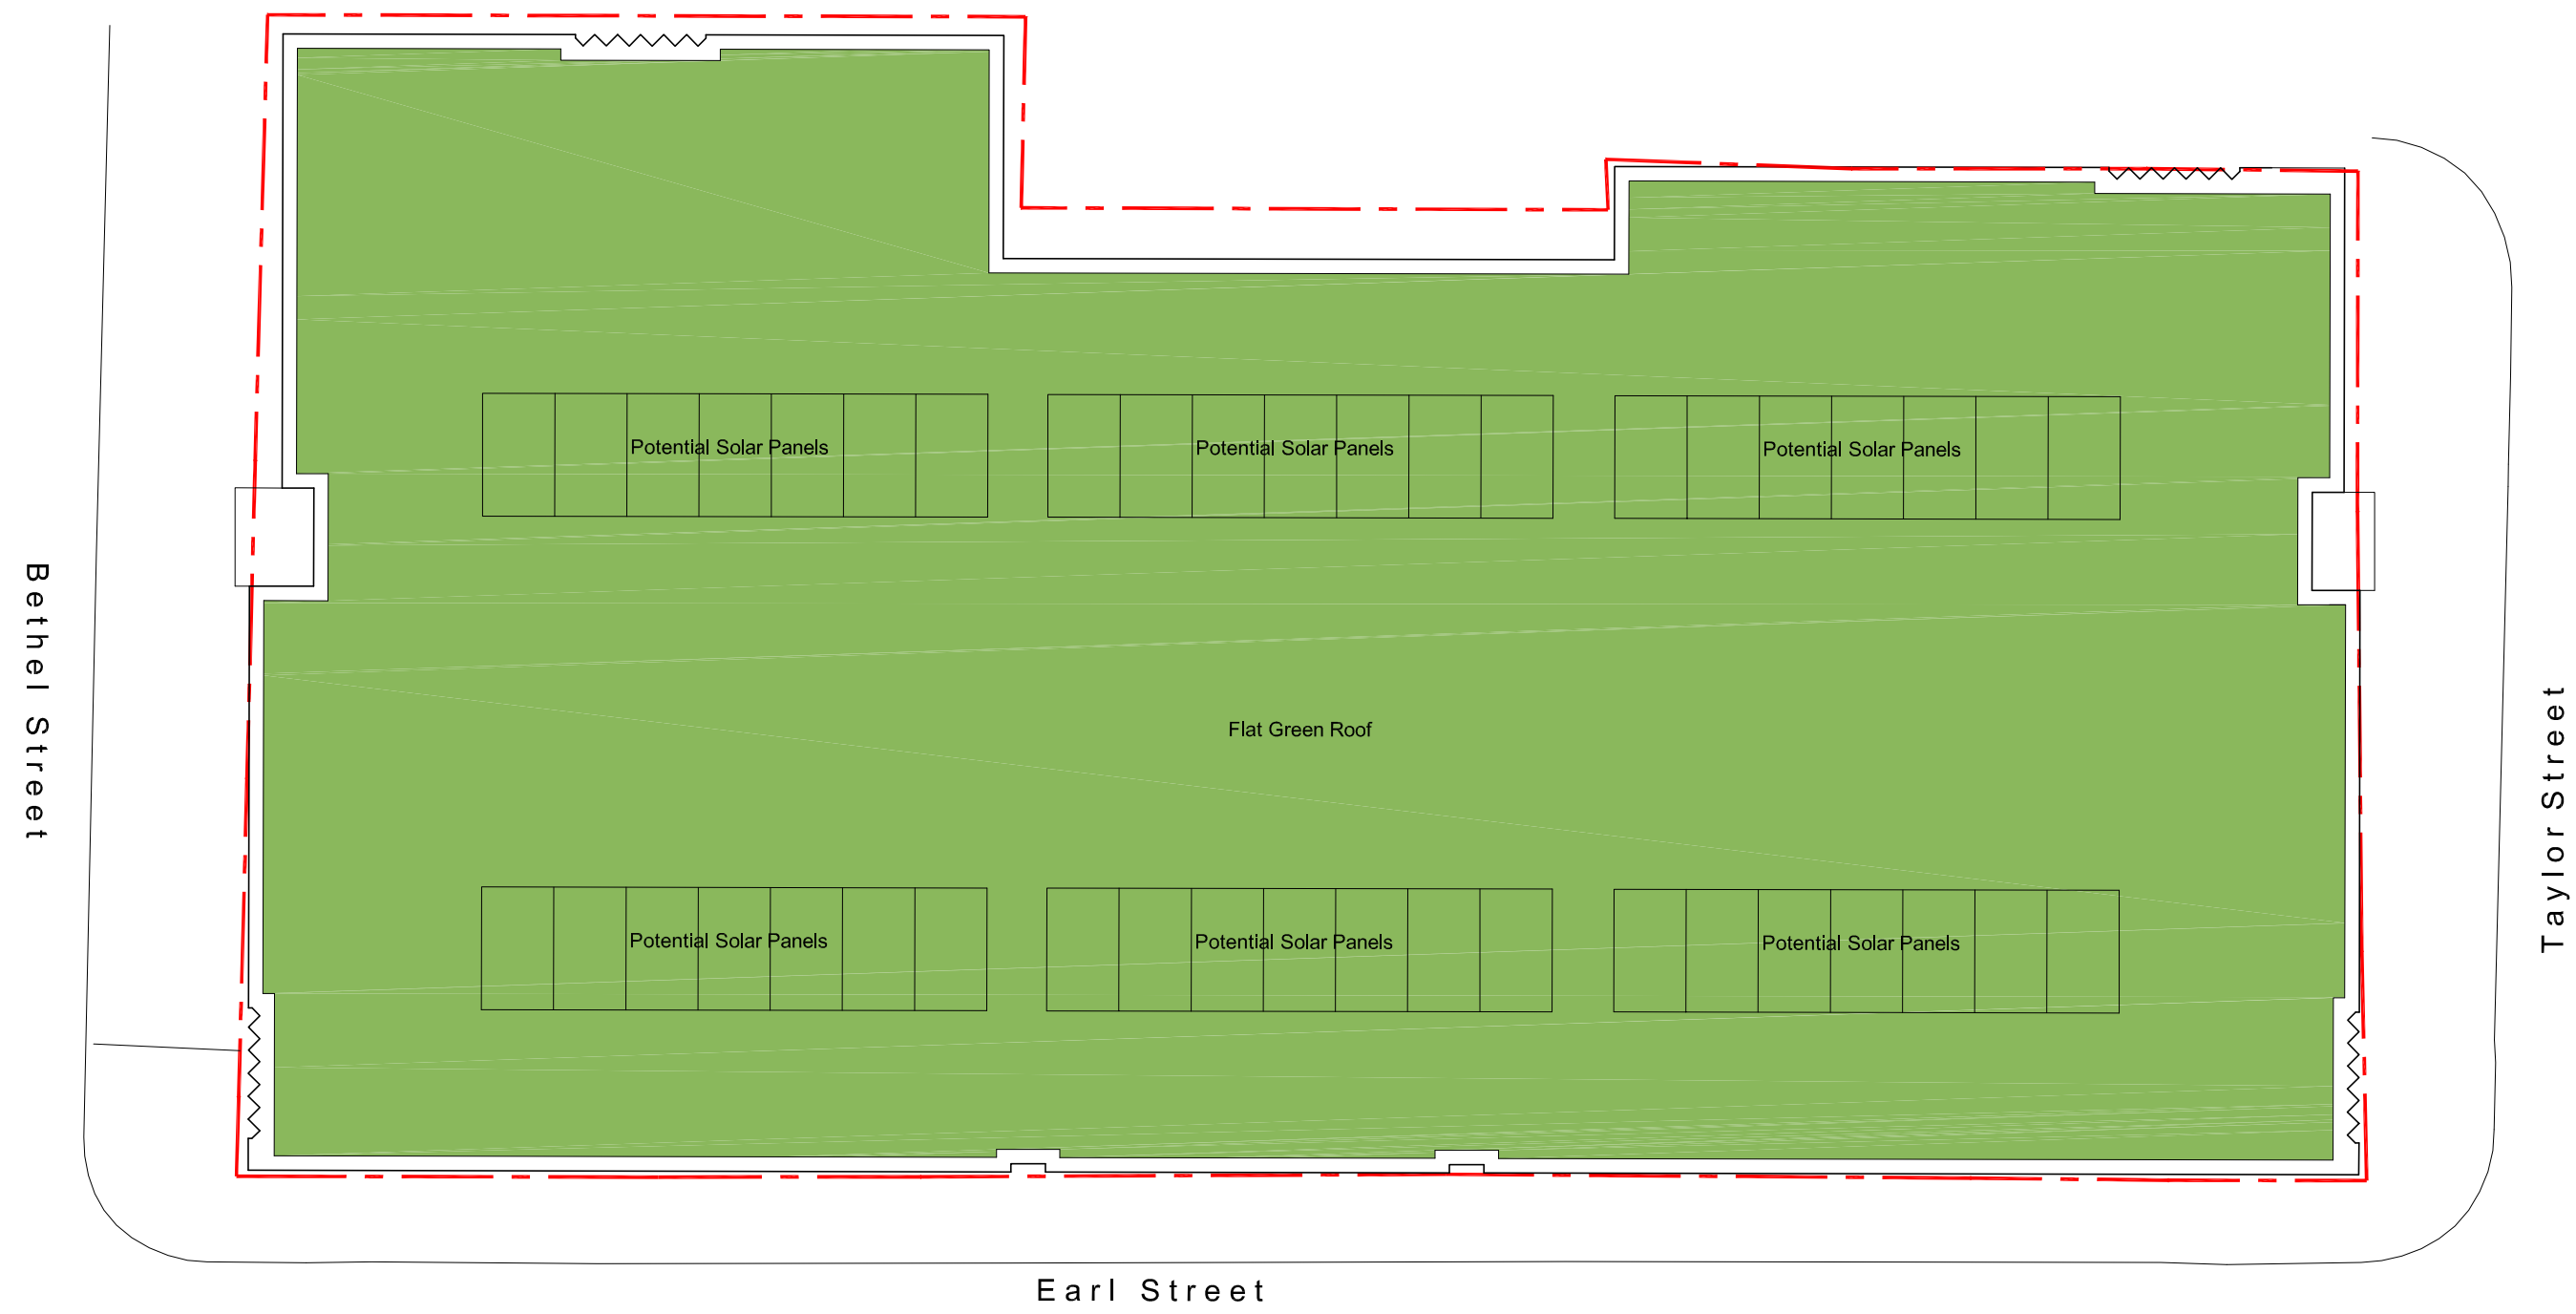

N
Proposed Roof Plan 1:100

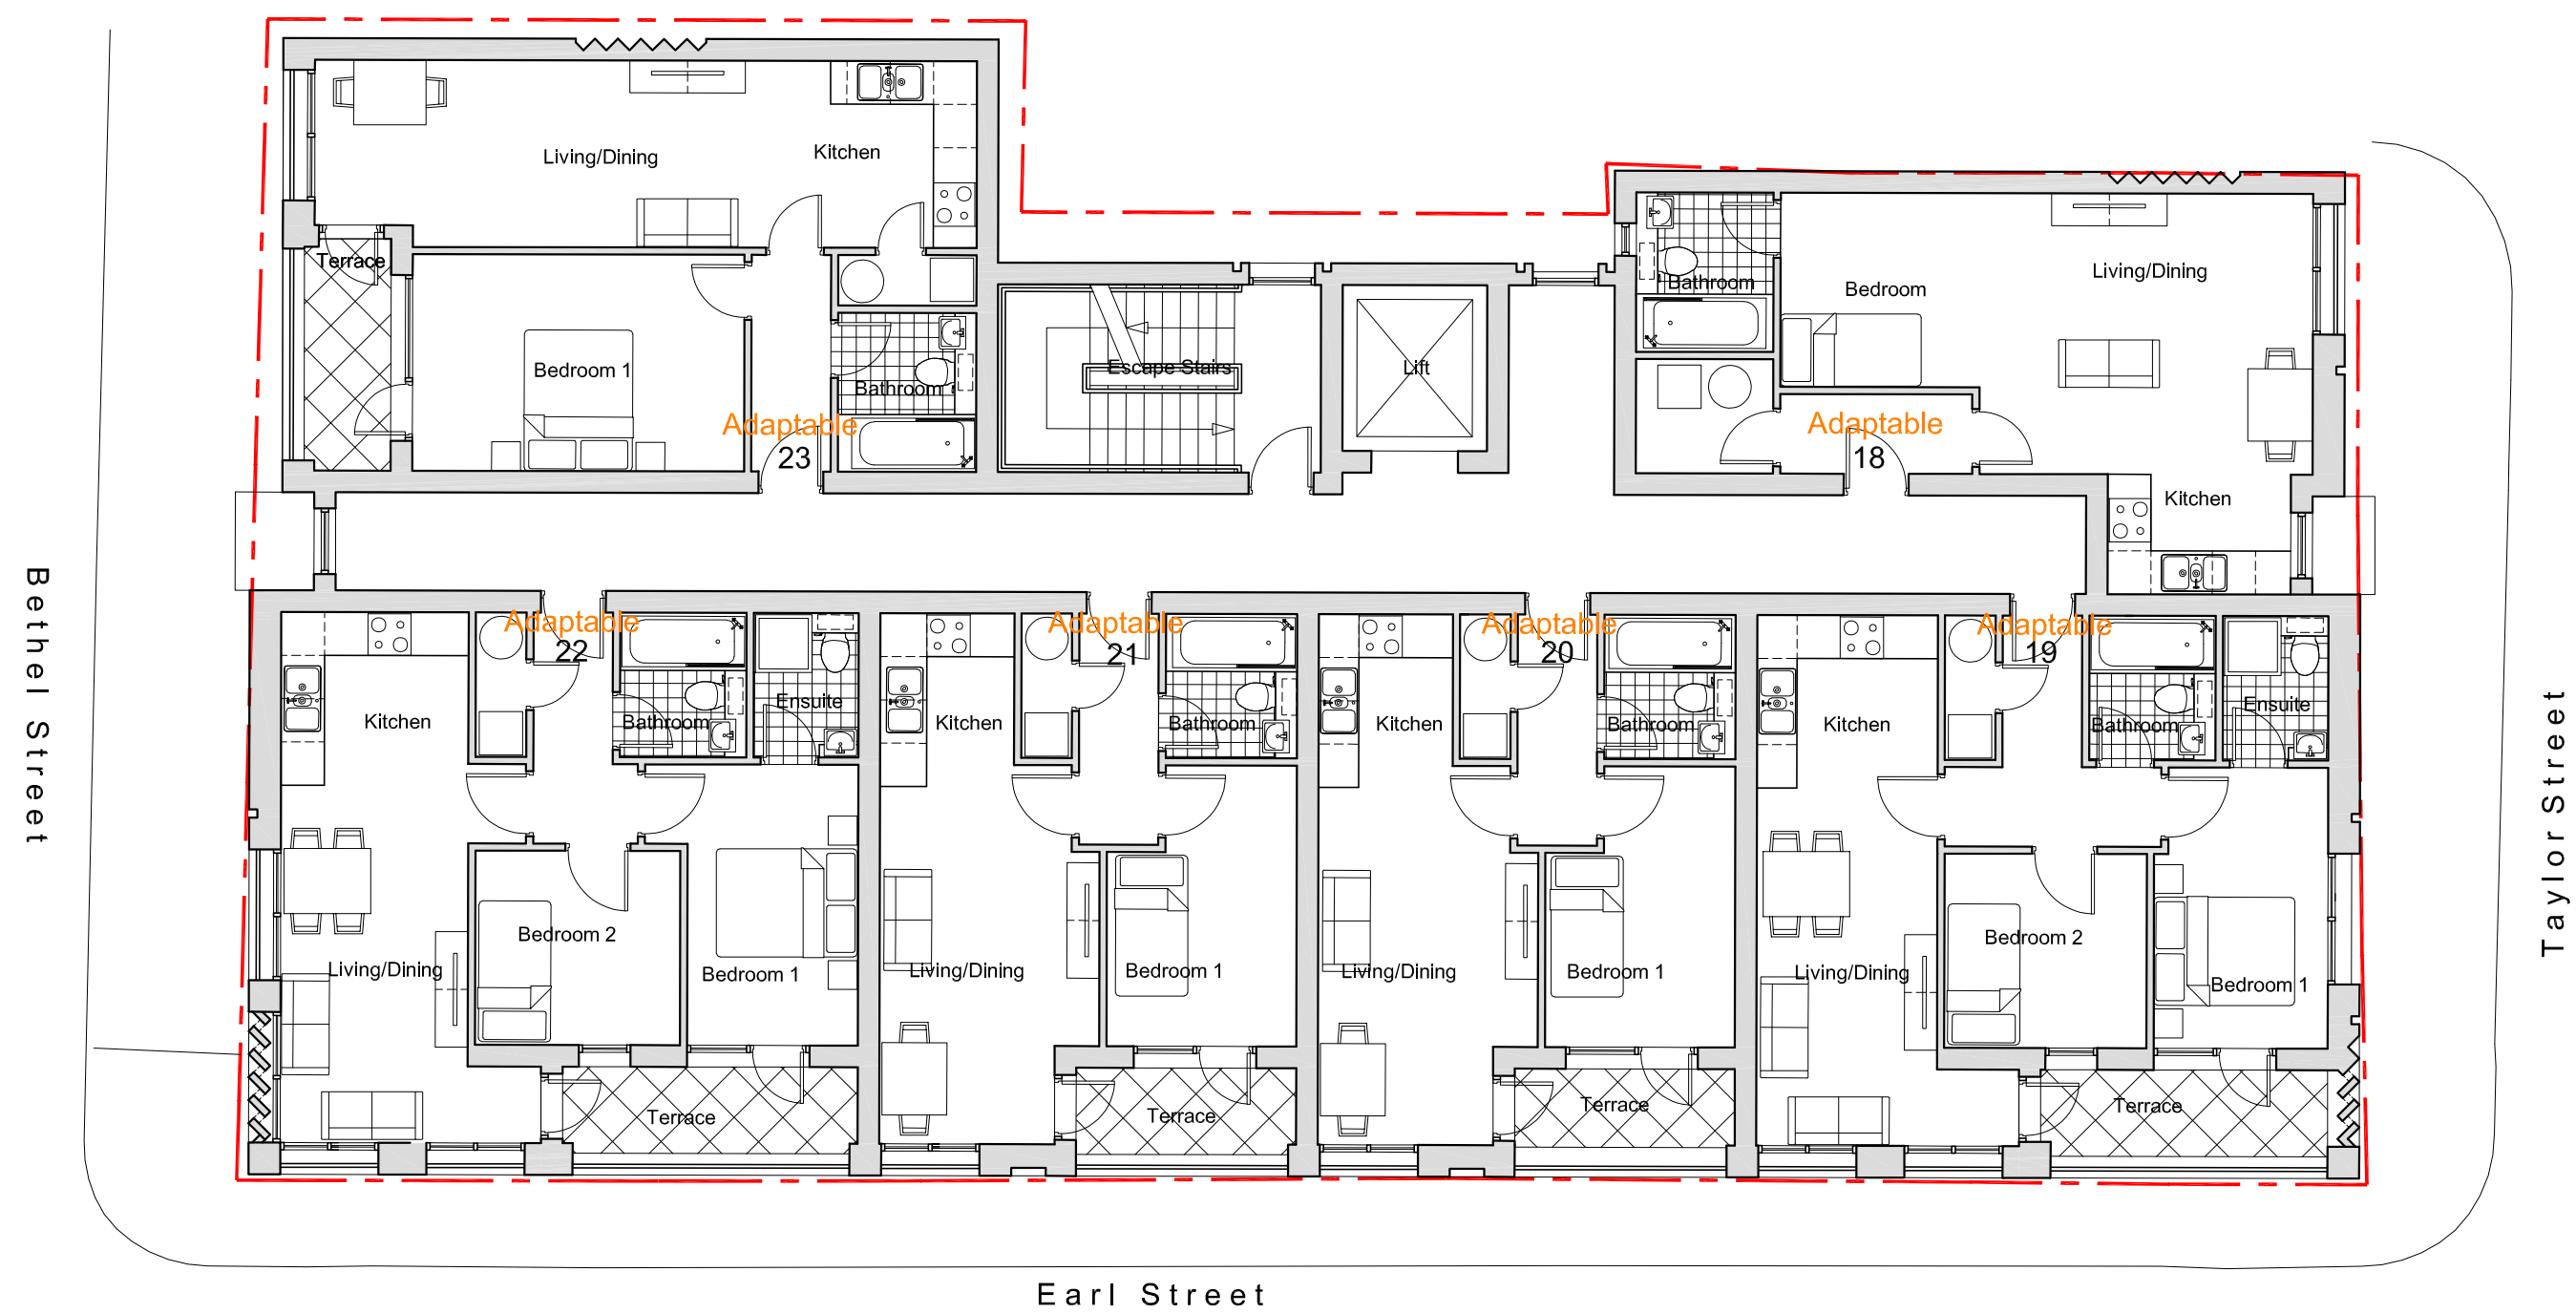

N
Proposed 3/F Plan 1:100
Scale Bar 1:100
0 5 10m