


RACEWOOD HIGHER MILL-SITE LOCATION PLAN 1:500 A4

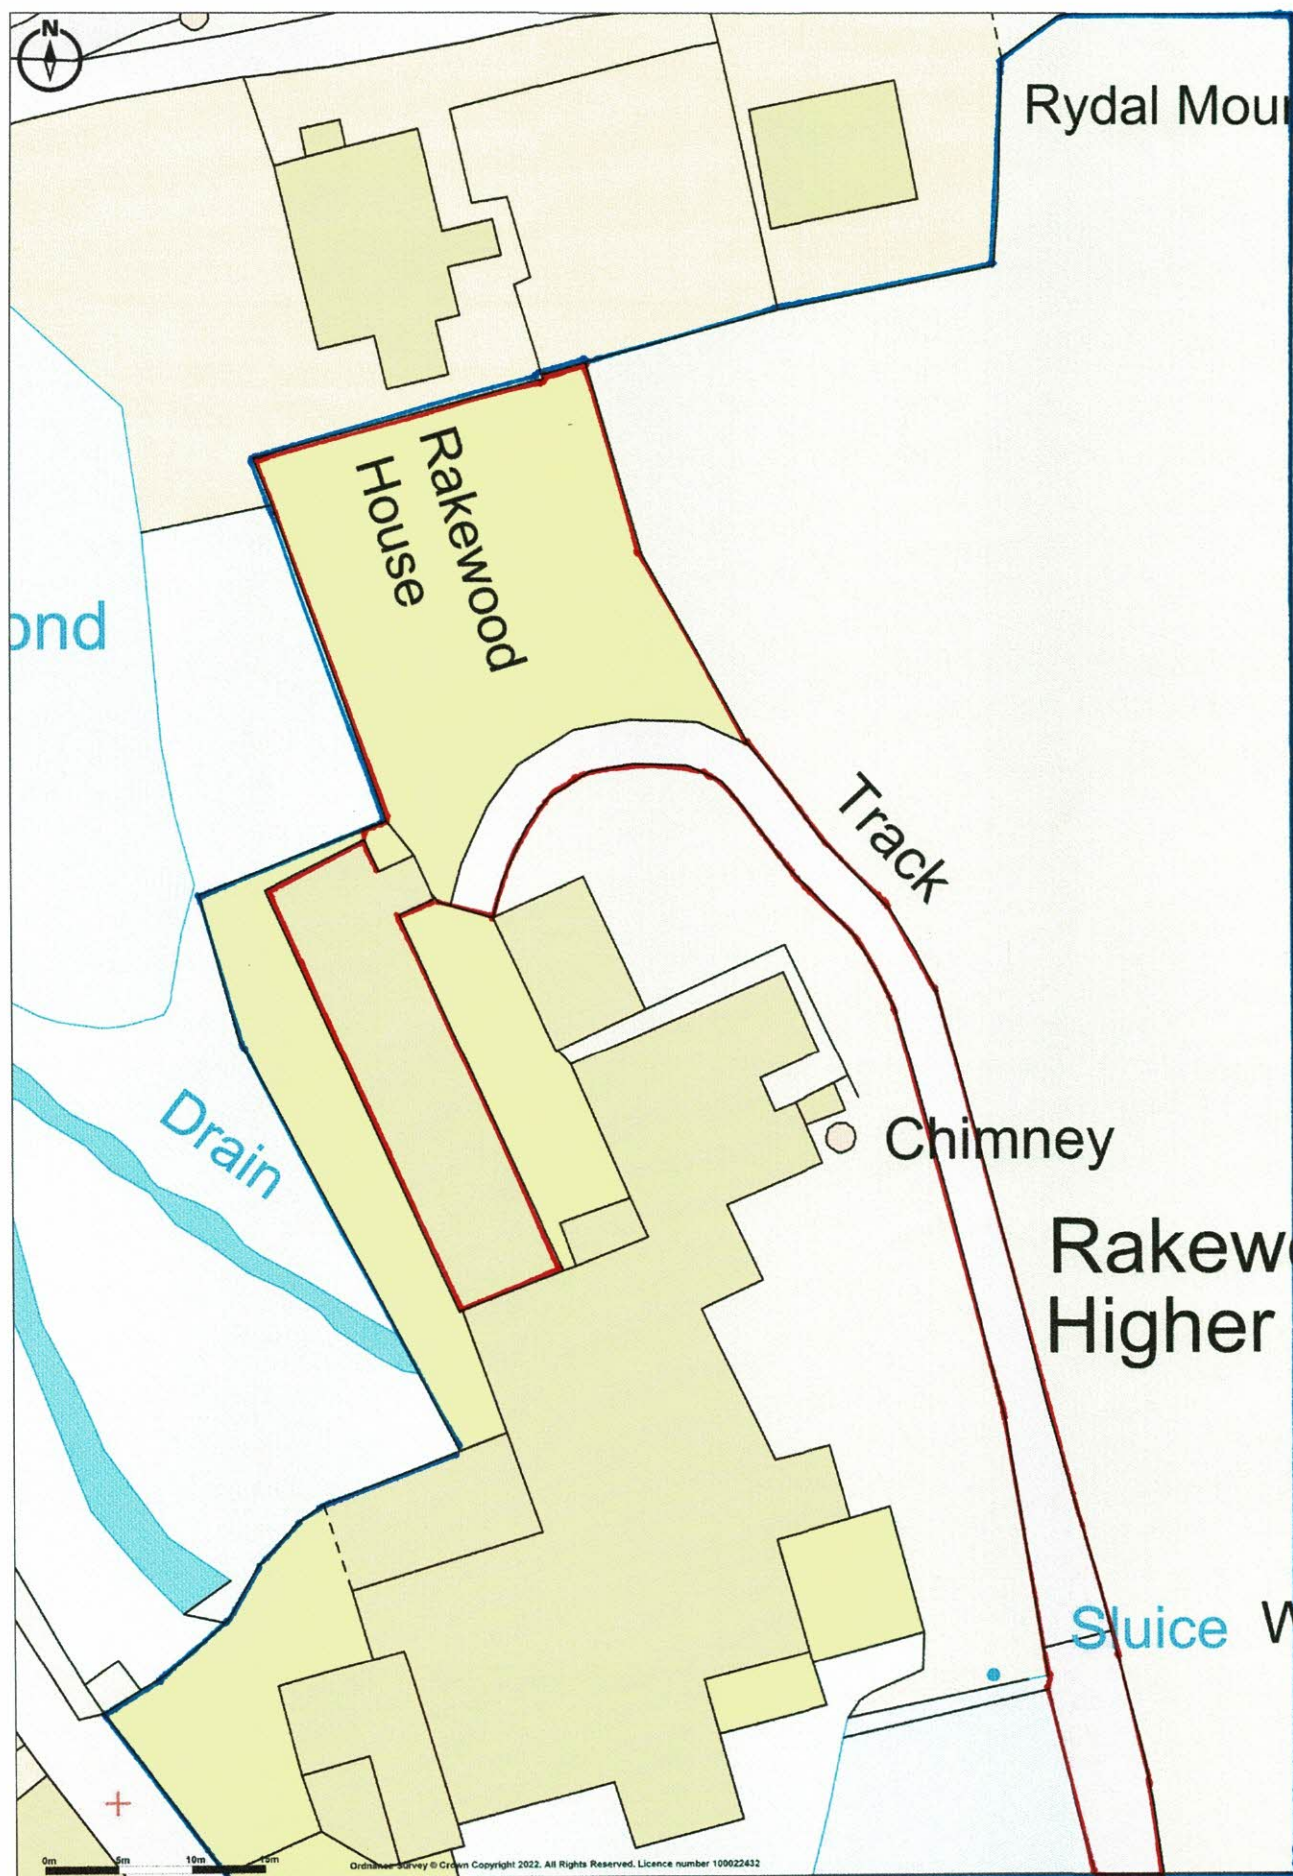

Promap
LANDMARK INFORMATION

Ordnance Survey © Crown Copyright 2022. All Rights Reserved.
Licence number 100022432
Plotted Scale - 1:500. Paper Size - A4

SCALE: 1:500 A4

— DEVELOPMENT SITE

— EXTENT OF OWNERSHIP