



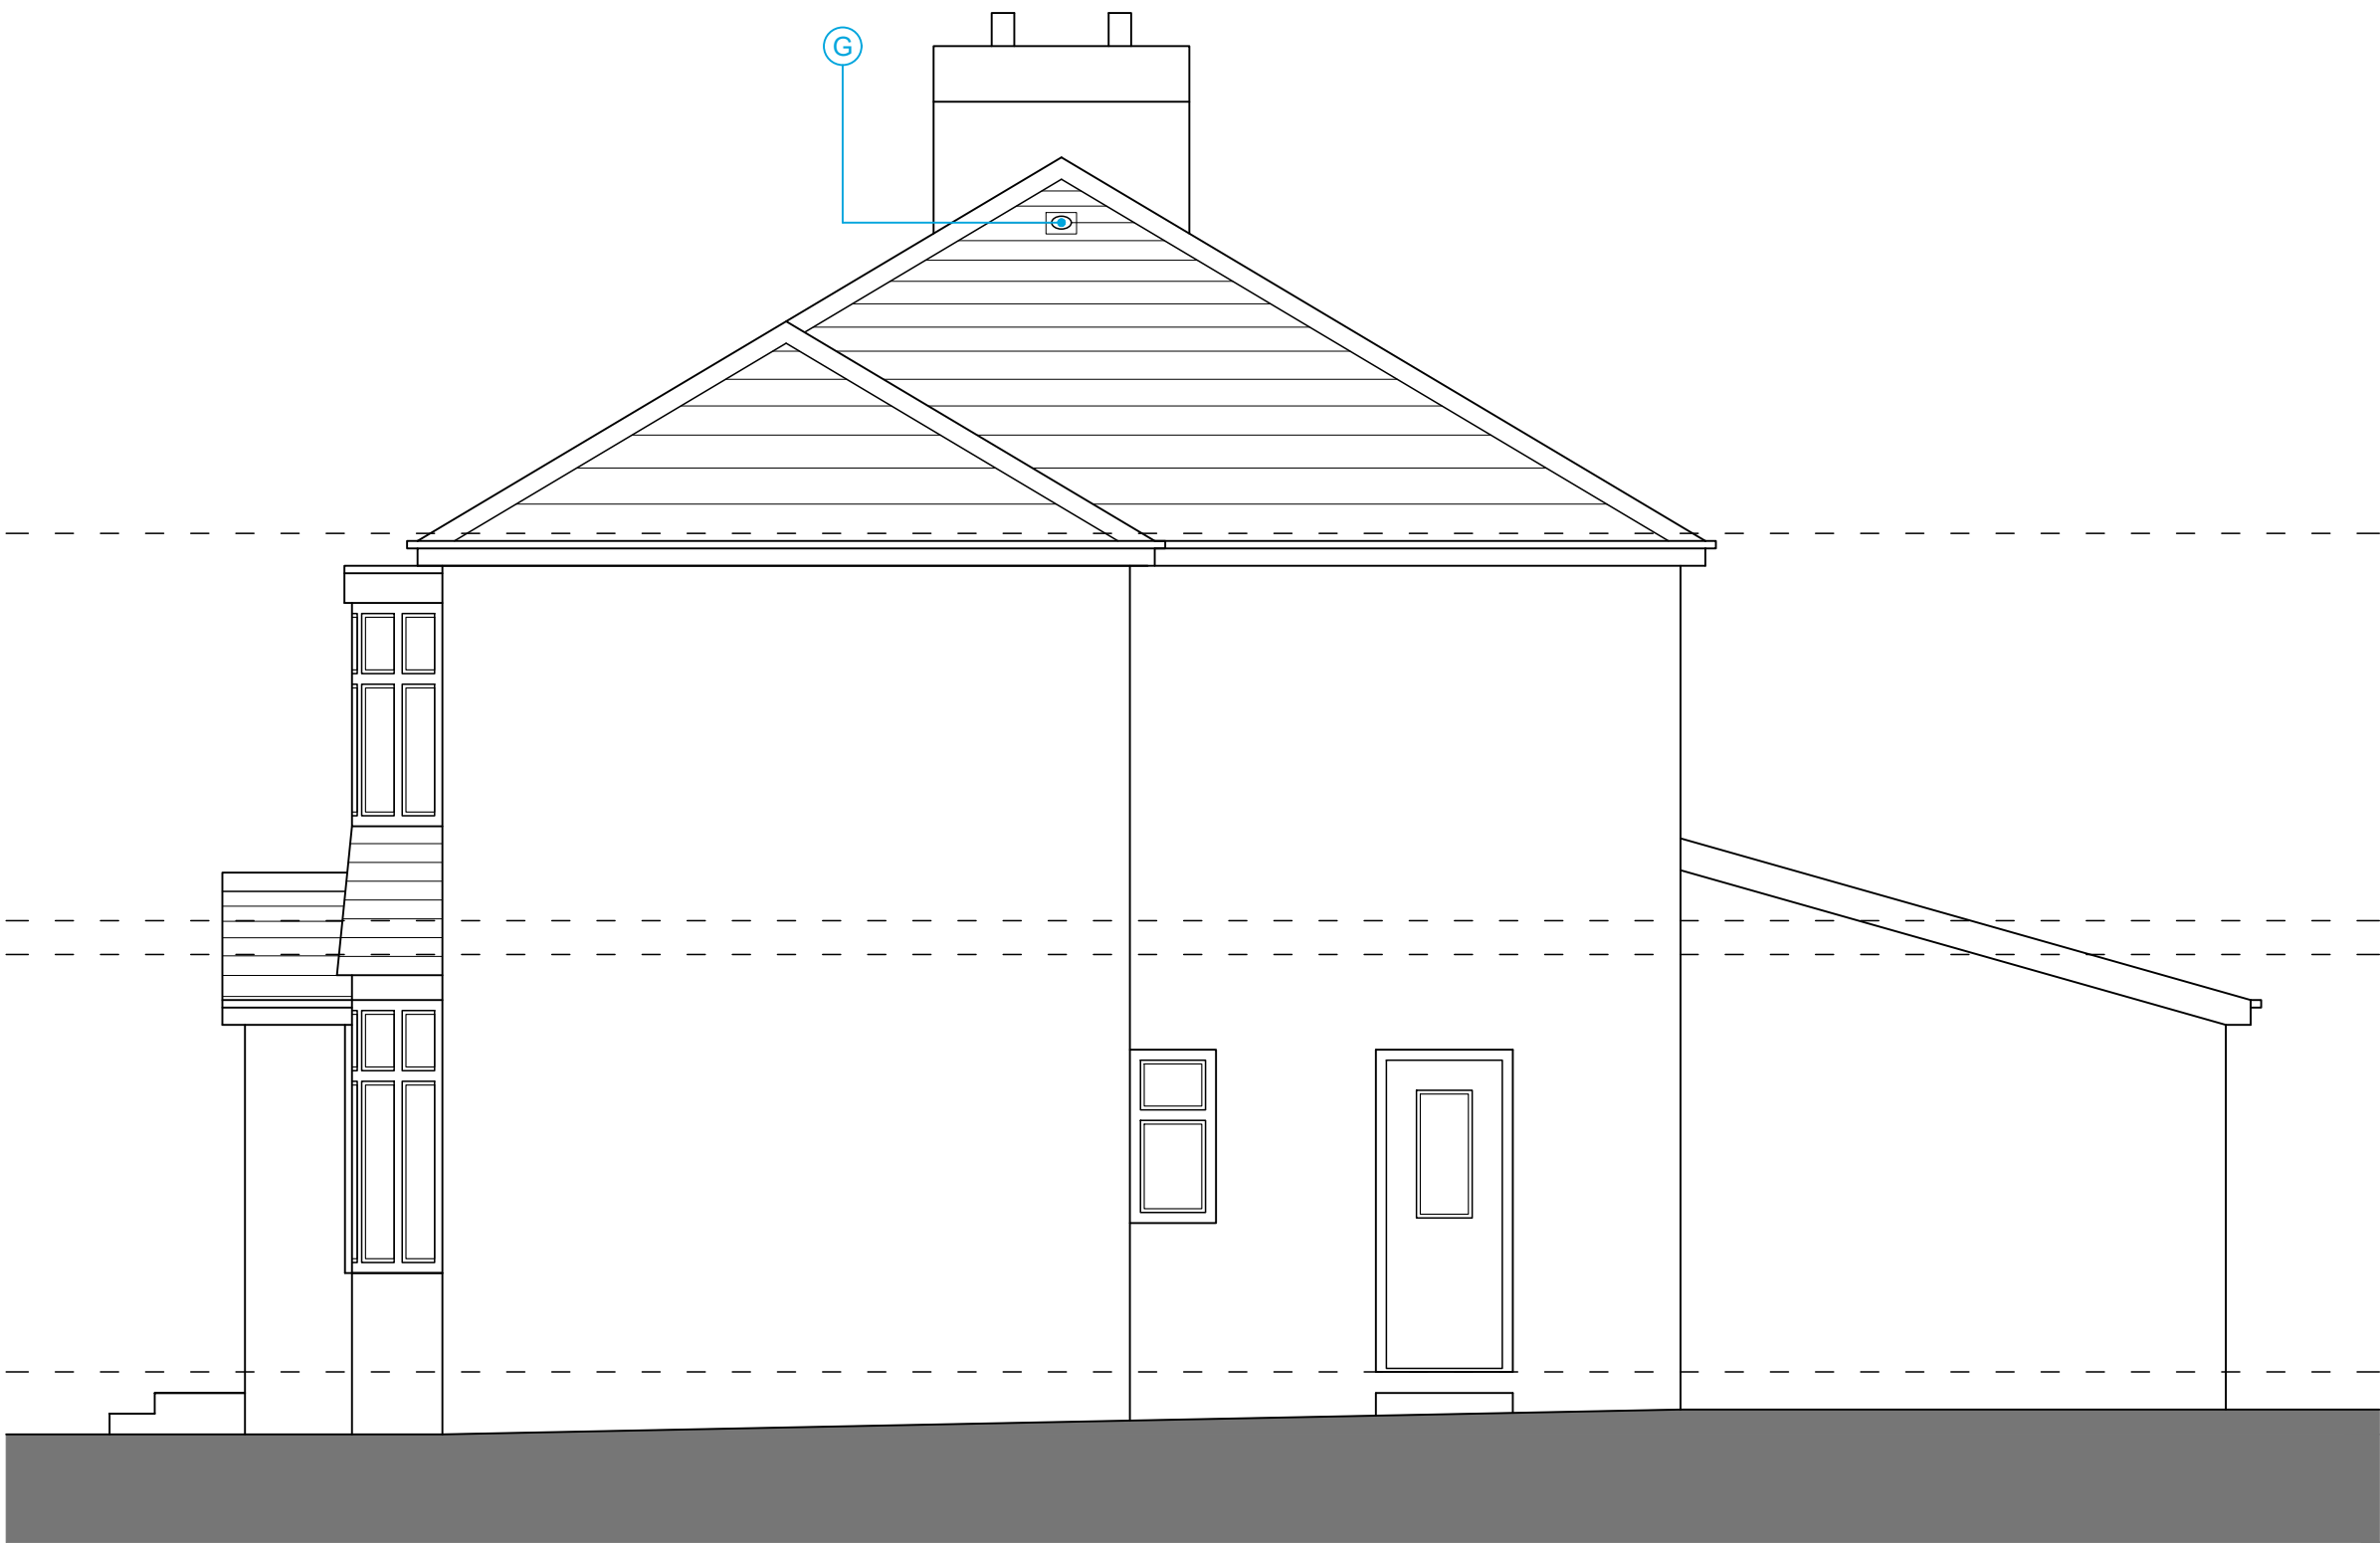


ELEVATION 01

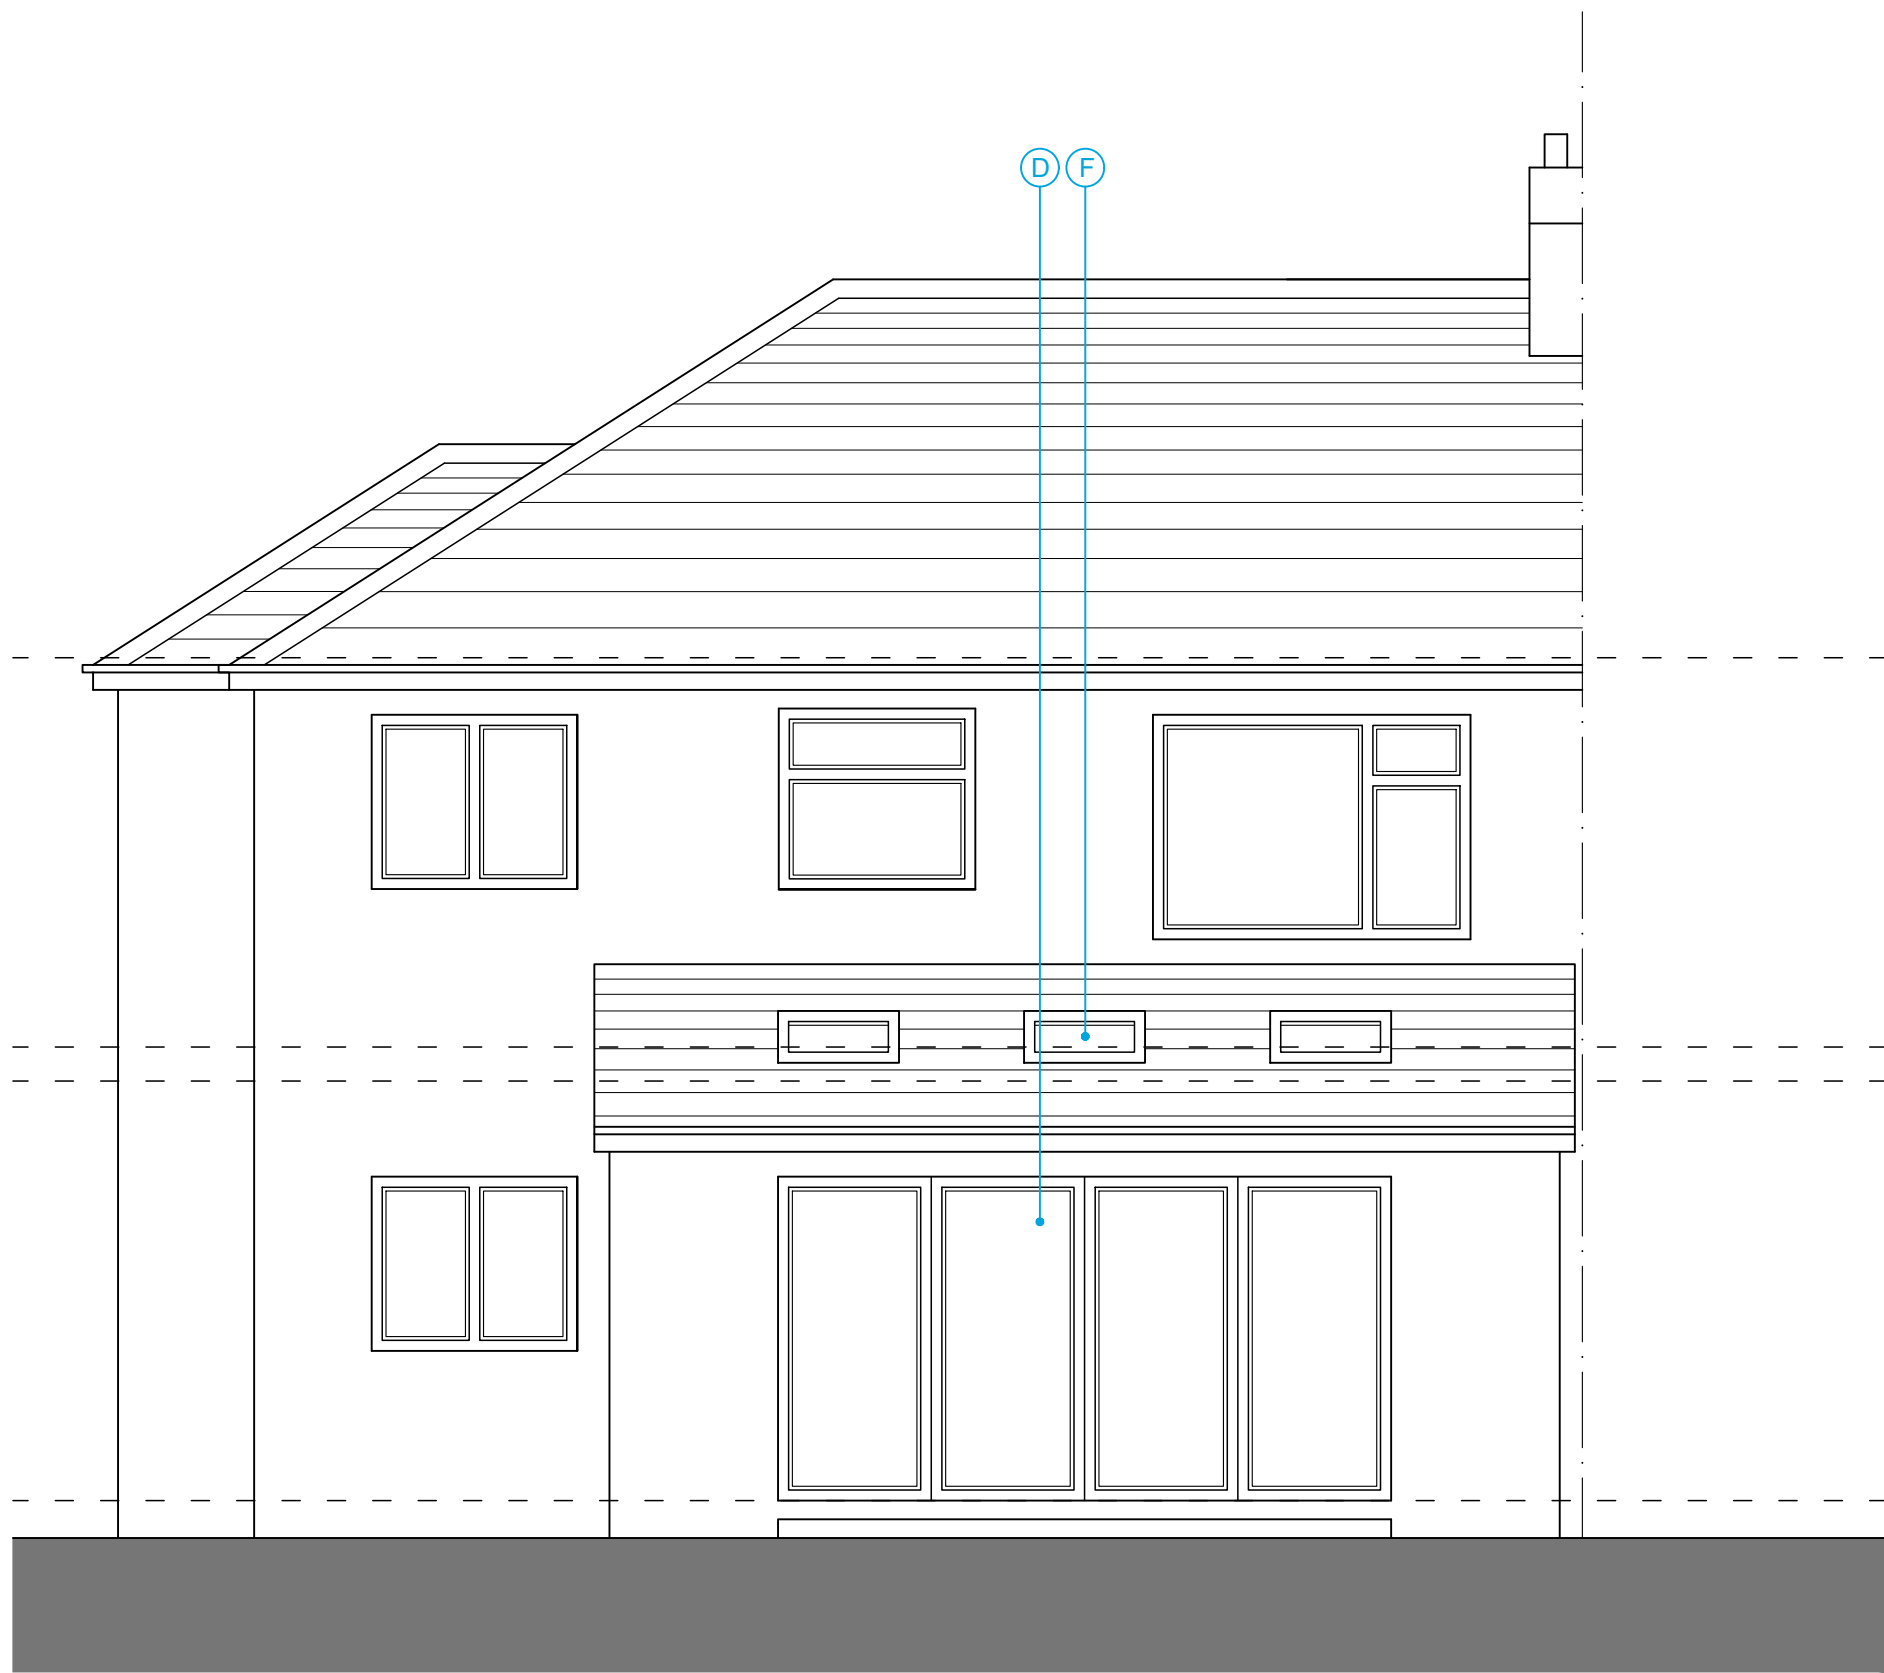


ELEVATION 03



ELEVATION 02

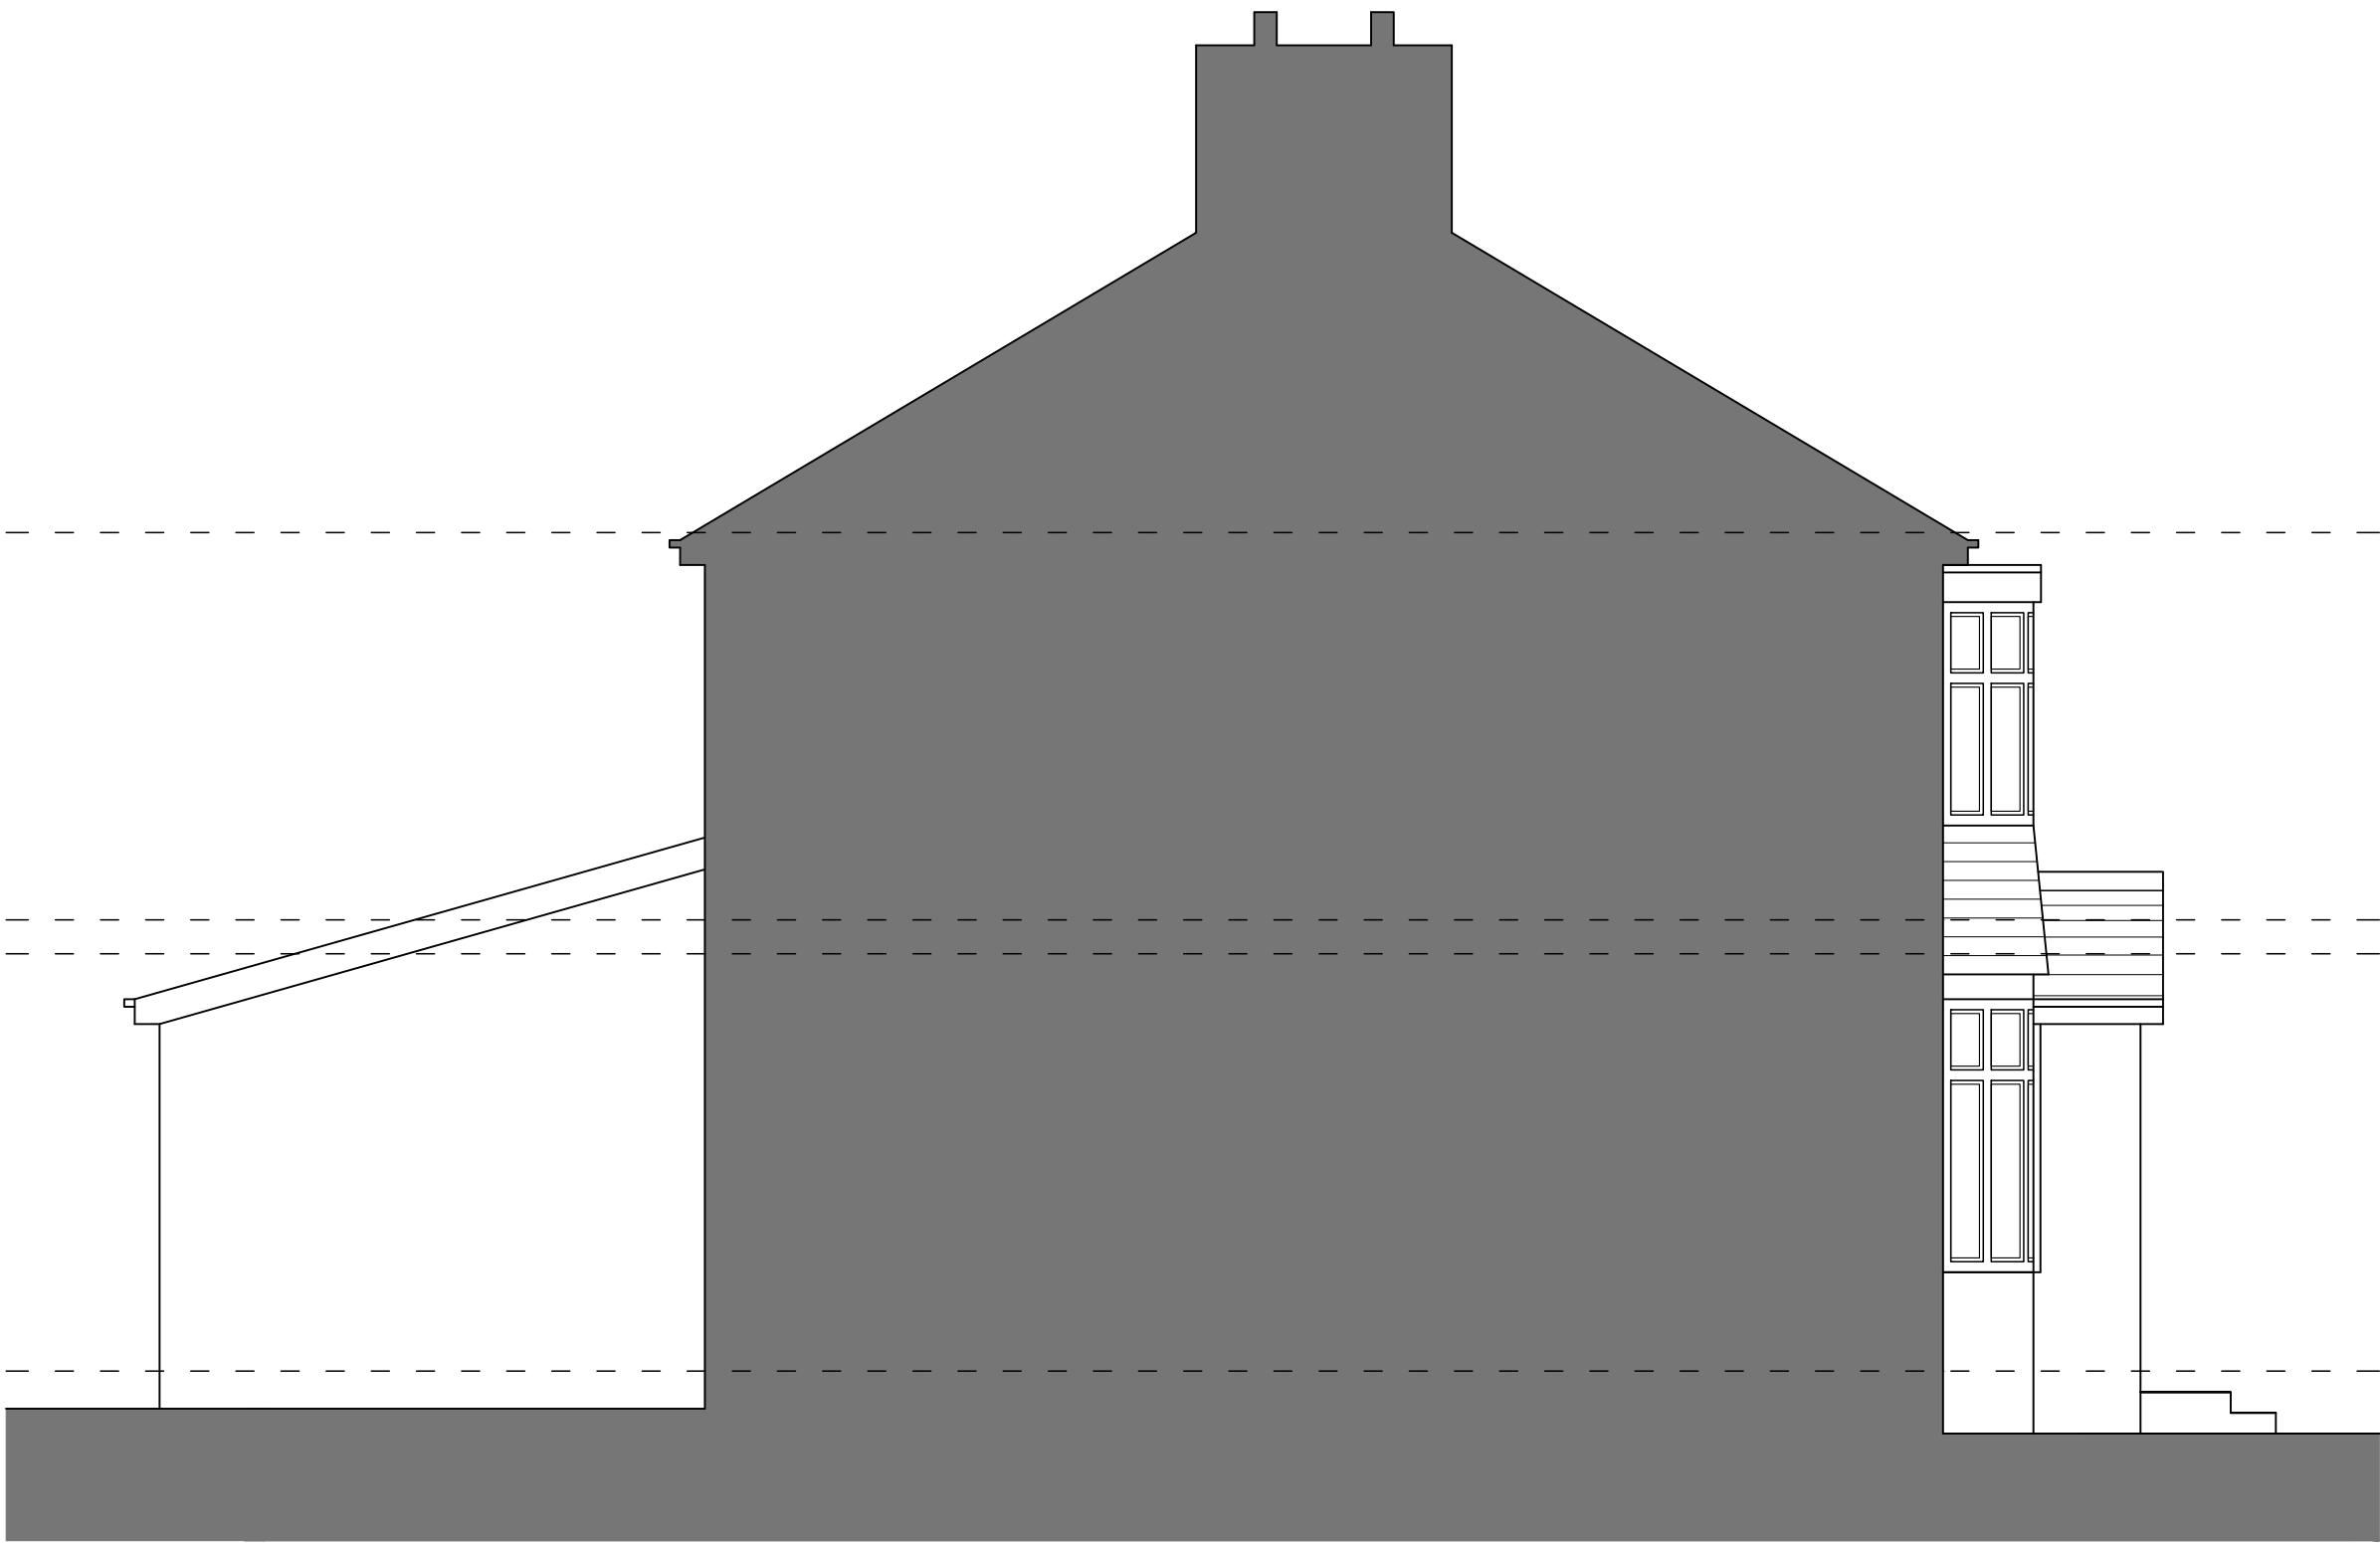

ELEVATION 04

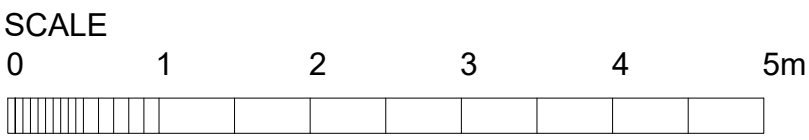

It is the Contractor's responsibility to report any inconsistencies on this drawing, or between drawings, to the Design consultant and to request clarification and instruction before proceeding. This drawing and design is the copyright of VISION and may not be reproduced in any form whatsoever without prior express or written consent.

KEY:

- A. CONCRETE INTERLOCKING ROOFING TILES.
- B. UPVC RAINWATER & DRAINAGE GOODS.
- C. UPVC SOFFIT, FASCIA & BARGE BOARDS.
- D. DOUBLE GLAZED UPVC OR POWDER COATED ALUMINIUM WINDOWS AND DOORS.
- E. FACING BRICKWORK TO MATCH EXISTING. NEW BRICKWORK TO BE 'TOOTHED' INTO EXISTING WITH MATCHING COURSING.
- F. ROOF WINDOWS BY VELUX OR EQUAL.
- G. SUN TUNNEL BY VELUX OR EQUAL.
- H. VERTICALLY HUNG TILES TO MATCH EXISTING.
- J. OBSCURE PRIVACY GLAZING.

Rev	Date	In1	Description



Vision Architectural & Design
T: 0161 456 3389
M: 0782 555 6071
E: dean@vision-architecture.co.uk
W: www.vision-architecture.co.uk

PROJECT			
No26 HALL DRIVE, M24 1NE			
TITLE			
PROPOSED ELEVATIONS			
DRAWING STATUS			
☐ FEASIBILITY	☒ PLANNING	☐ CONTRACT	
☐ TENDER	☐ BUILDING CONTROL	☐ AS BUILT	
SCALE	CONTRACT	DRWG No.	REV
1:50 @ A1 1:100 @ A3	VA2204	(10).002	A