




ELEVATIONS
as proposed
scale 1:200 @ A3

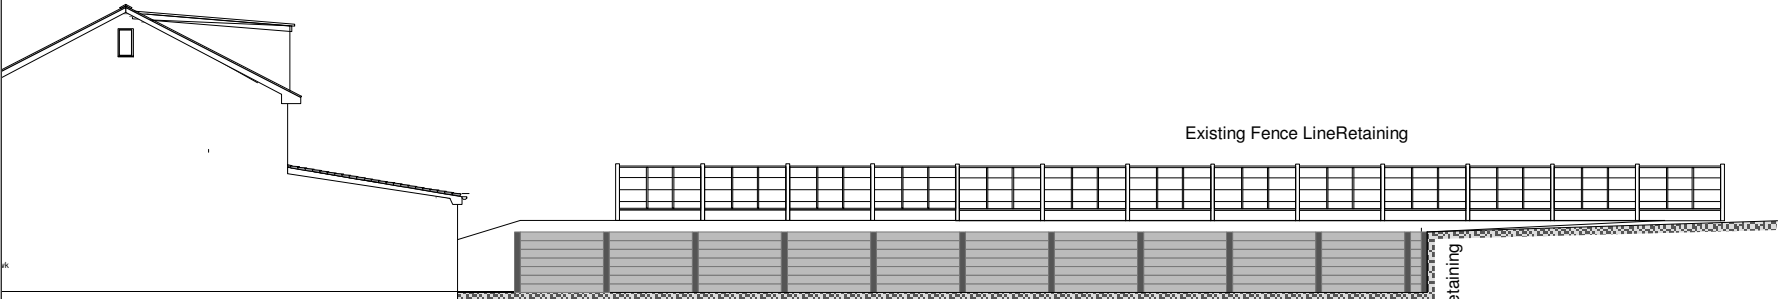


ELEVATION on A
as proposed
scale 1:200 @ A3

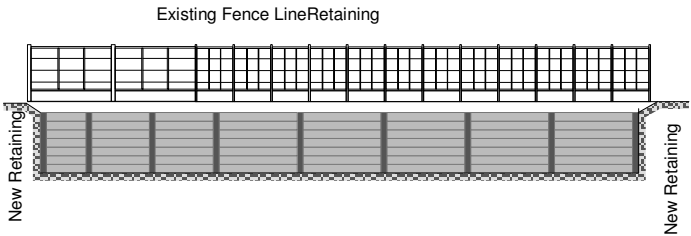

ELEVATION on B
as proposed
scale 1:200 @ A3

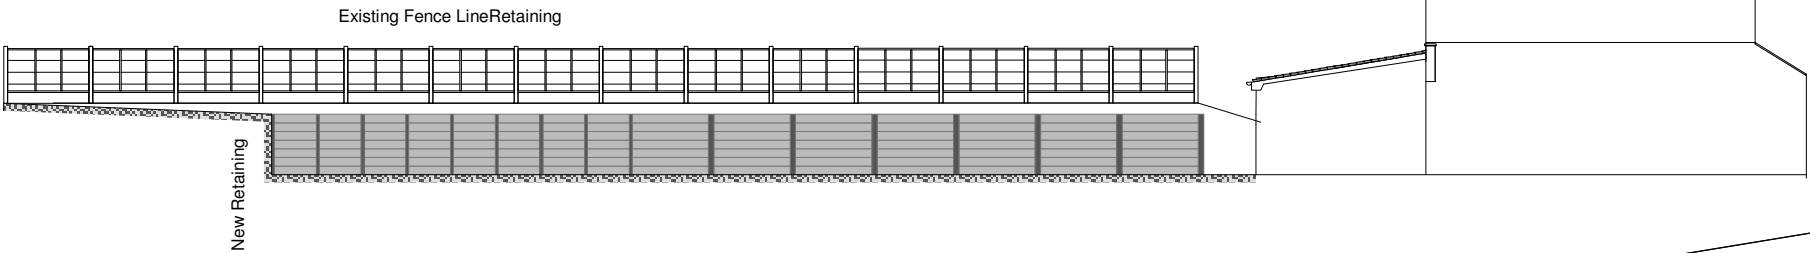

ELEVATION on C
as proposed
scale 1:200 @ A3

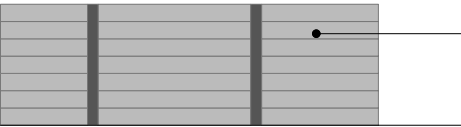


Horizontal composite Grey Panels

Elevation Of New Retaining Panel



Rear Grassed Area

Elevation on B
Elevation on A
Elevation on C

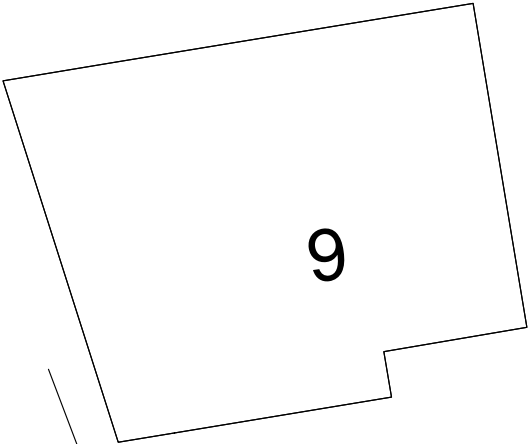

9

11

PLAN
as proposed
scale 1:200 @ A3

**PROVISIONAL COPY
PLANNING APPROVED
SUBJECT TO
BUILDING REGULATION APPROVAL
Commencement on site before full
Building Regulation approval at
own risk**

D	rear extension reduced	June 21
C	Building Regs and rear extension	June 21
B	Window to side elevation GF removed	June 18
A	Ridge increase removed	June 18

project
Proposed Rear Dormer and Single
Storey Rear Extension & Rear Garden
Alterations
at
11 Hawthorn Road, Bamford,
OL11 5JG
client
Mr & Mrs Saqib Khawaja

drawing Rear Garden as proposed	date Mar 2023
status Retrospective Planning Submission	drawing scale as indicated @ A3
	REV. D