


general notes:
do not scale the drawing.
all dimensions to be checked on site prior to commencement of work and any discrepancy shall be immediately reported and resolved prior to work commencing.
this drawing is to be read in conjunction with all relevant drawings and specifications relating to the job whether or not indicated on the drawing.
copyright reserved to mck associates ltd. and this drawing may not be used or reproduced without prior written consent.

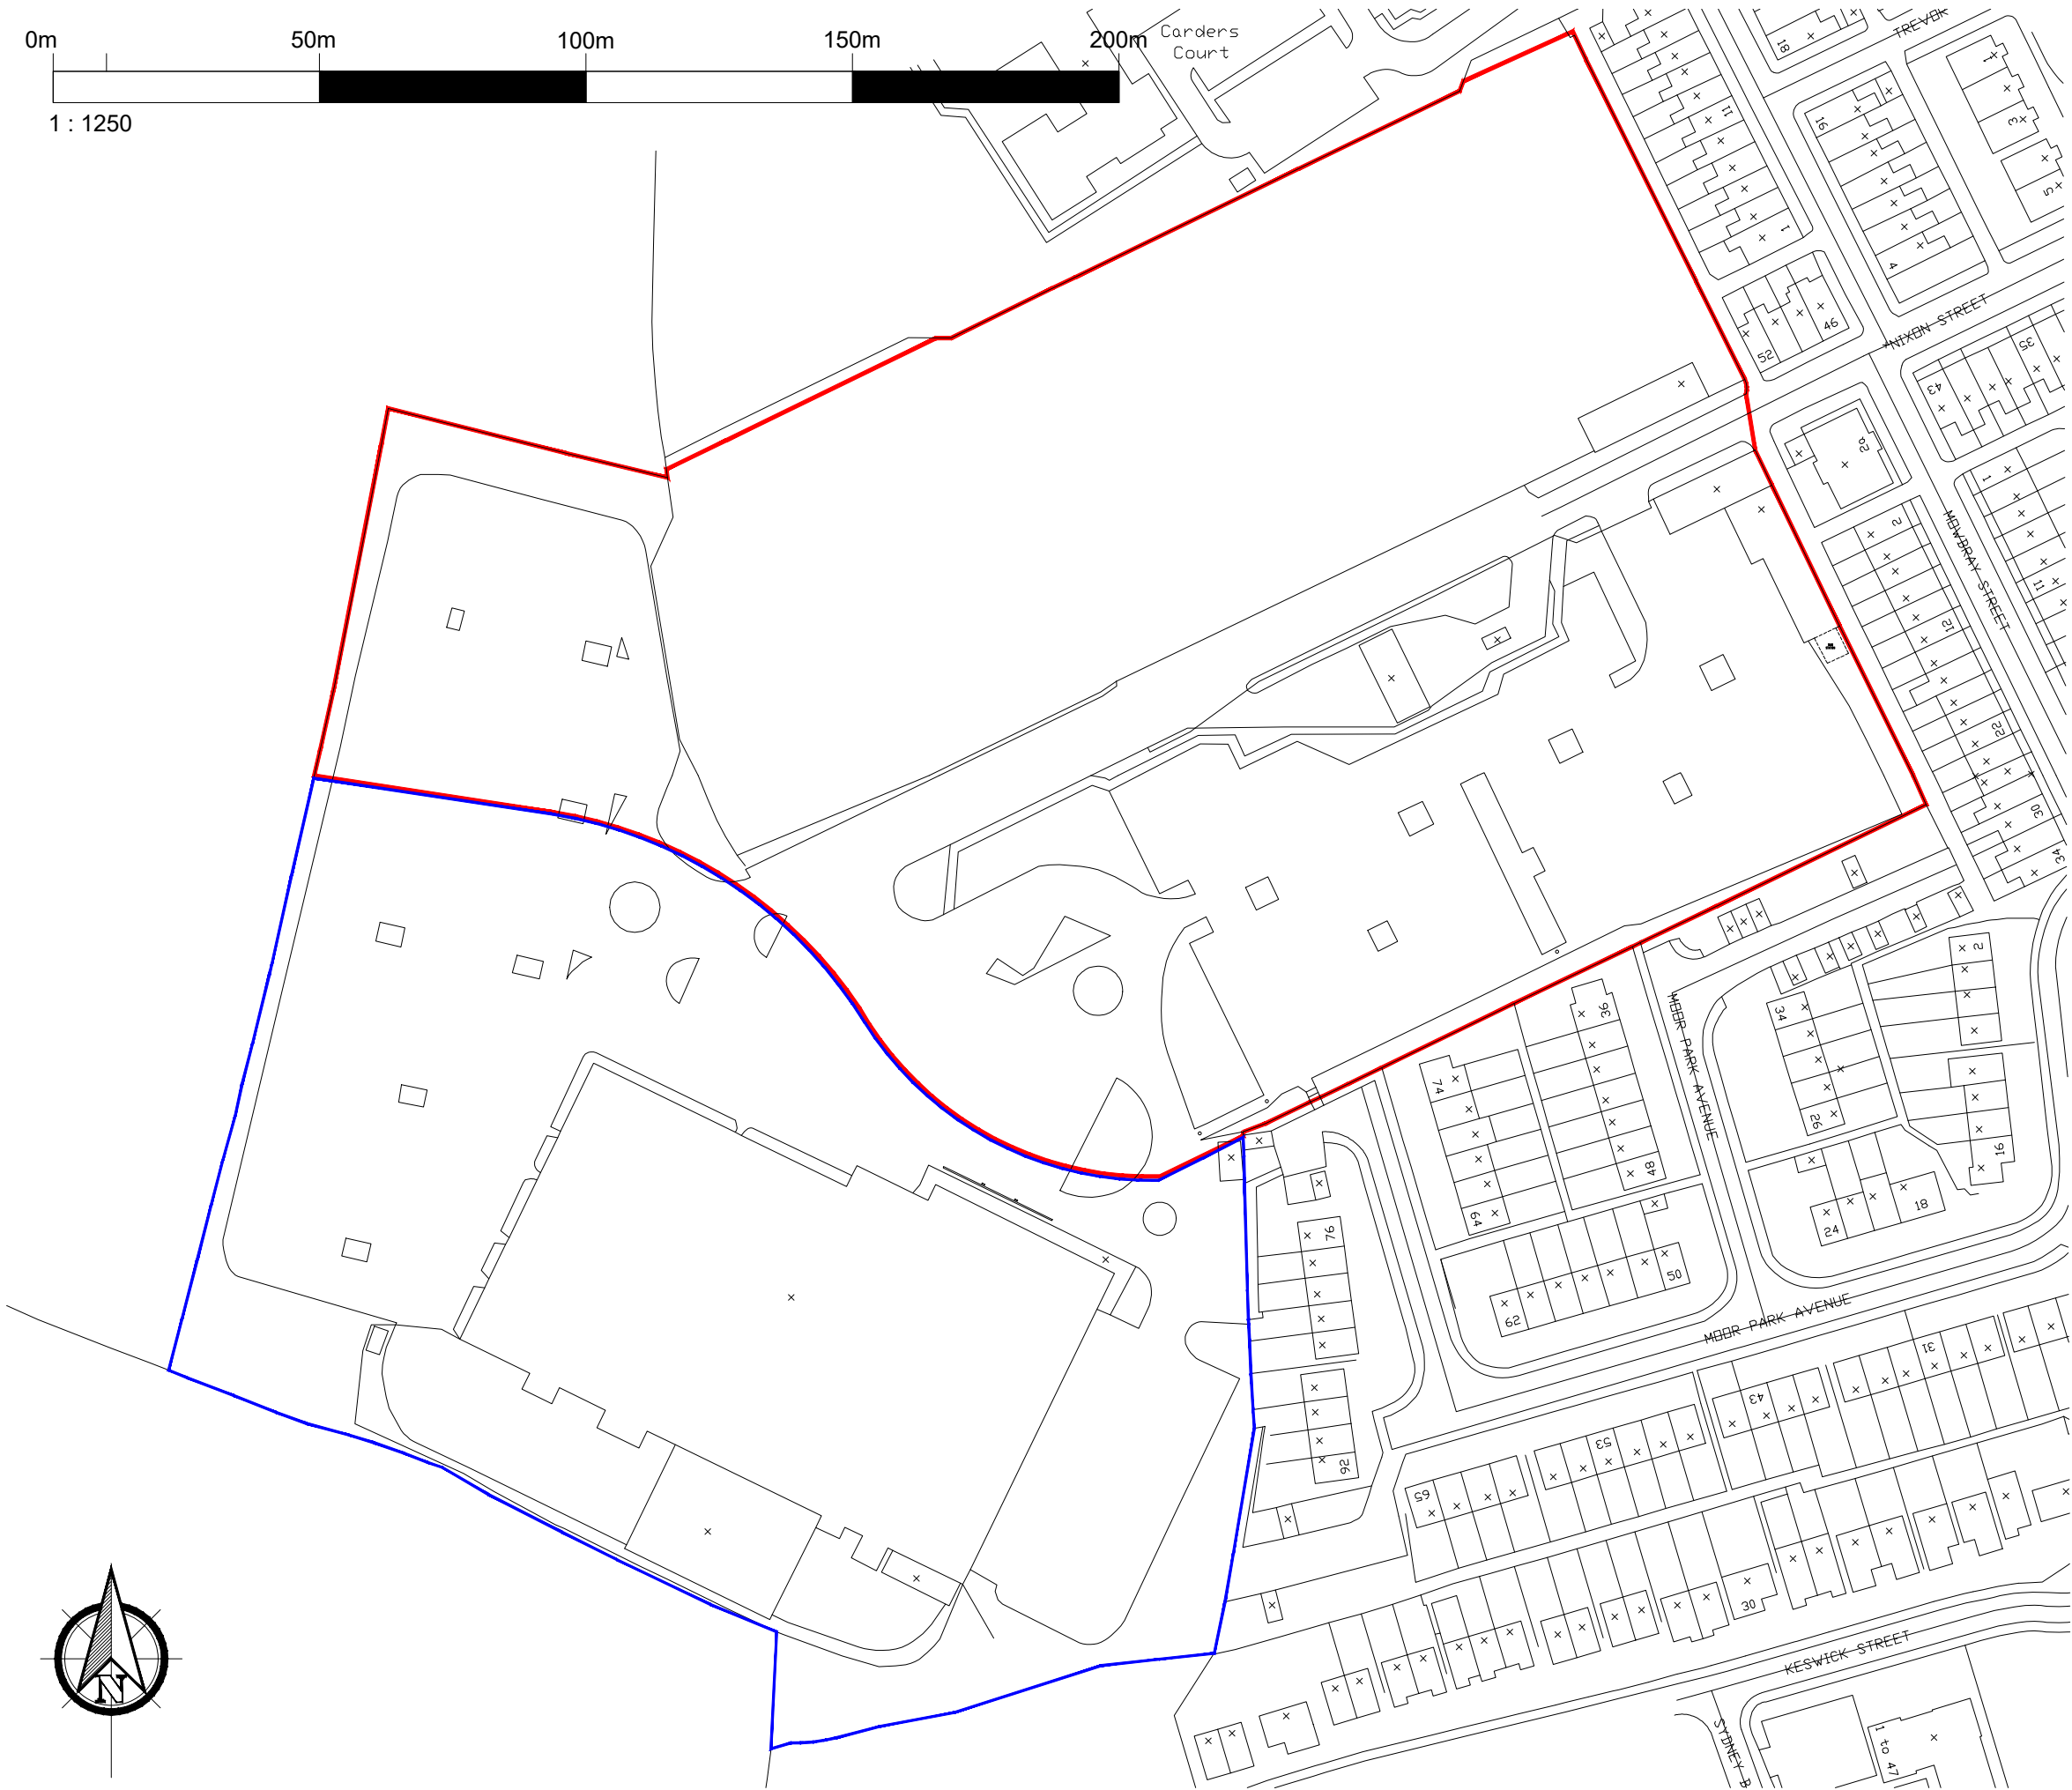

B	25.10.23	W.L.	Red edge updated to legal boundary at north side
Rev.	Date	By	Description

Client:

HIVE HOMES

mck associates limited
architecture | building surveying | urban design

burnaby villa ■ 48 watling street road ■ fulwood ■ preston ■ pr2 8bp
tel: 01772 774510 fax: 01772 774511 email mck@mckassociates.co.uk


Project:

NIXON STREET
ROCHDALE

Drawing Title:

LOCATION PLAN

Drawn: W.L.	Checked: C.T	Scale @ A3: 1:1250	Date: MARCH 2020
Job No: 18-109	Drawing No: LP01	Rev: B	

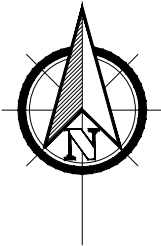

A3

PLANNING