




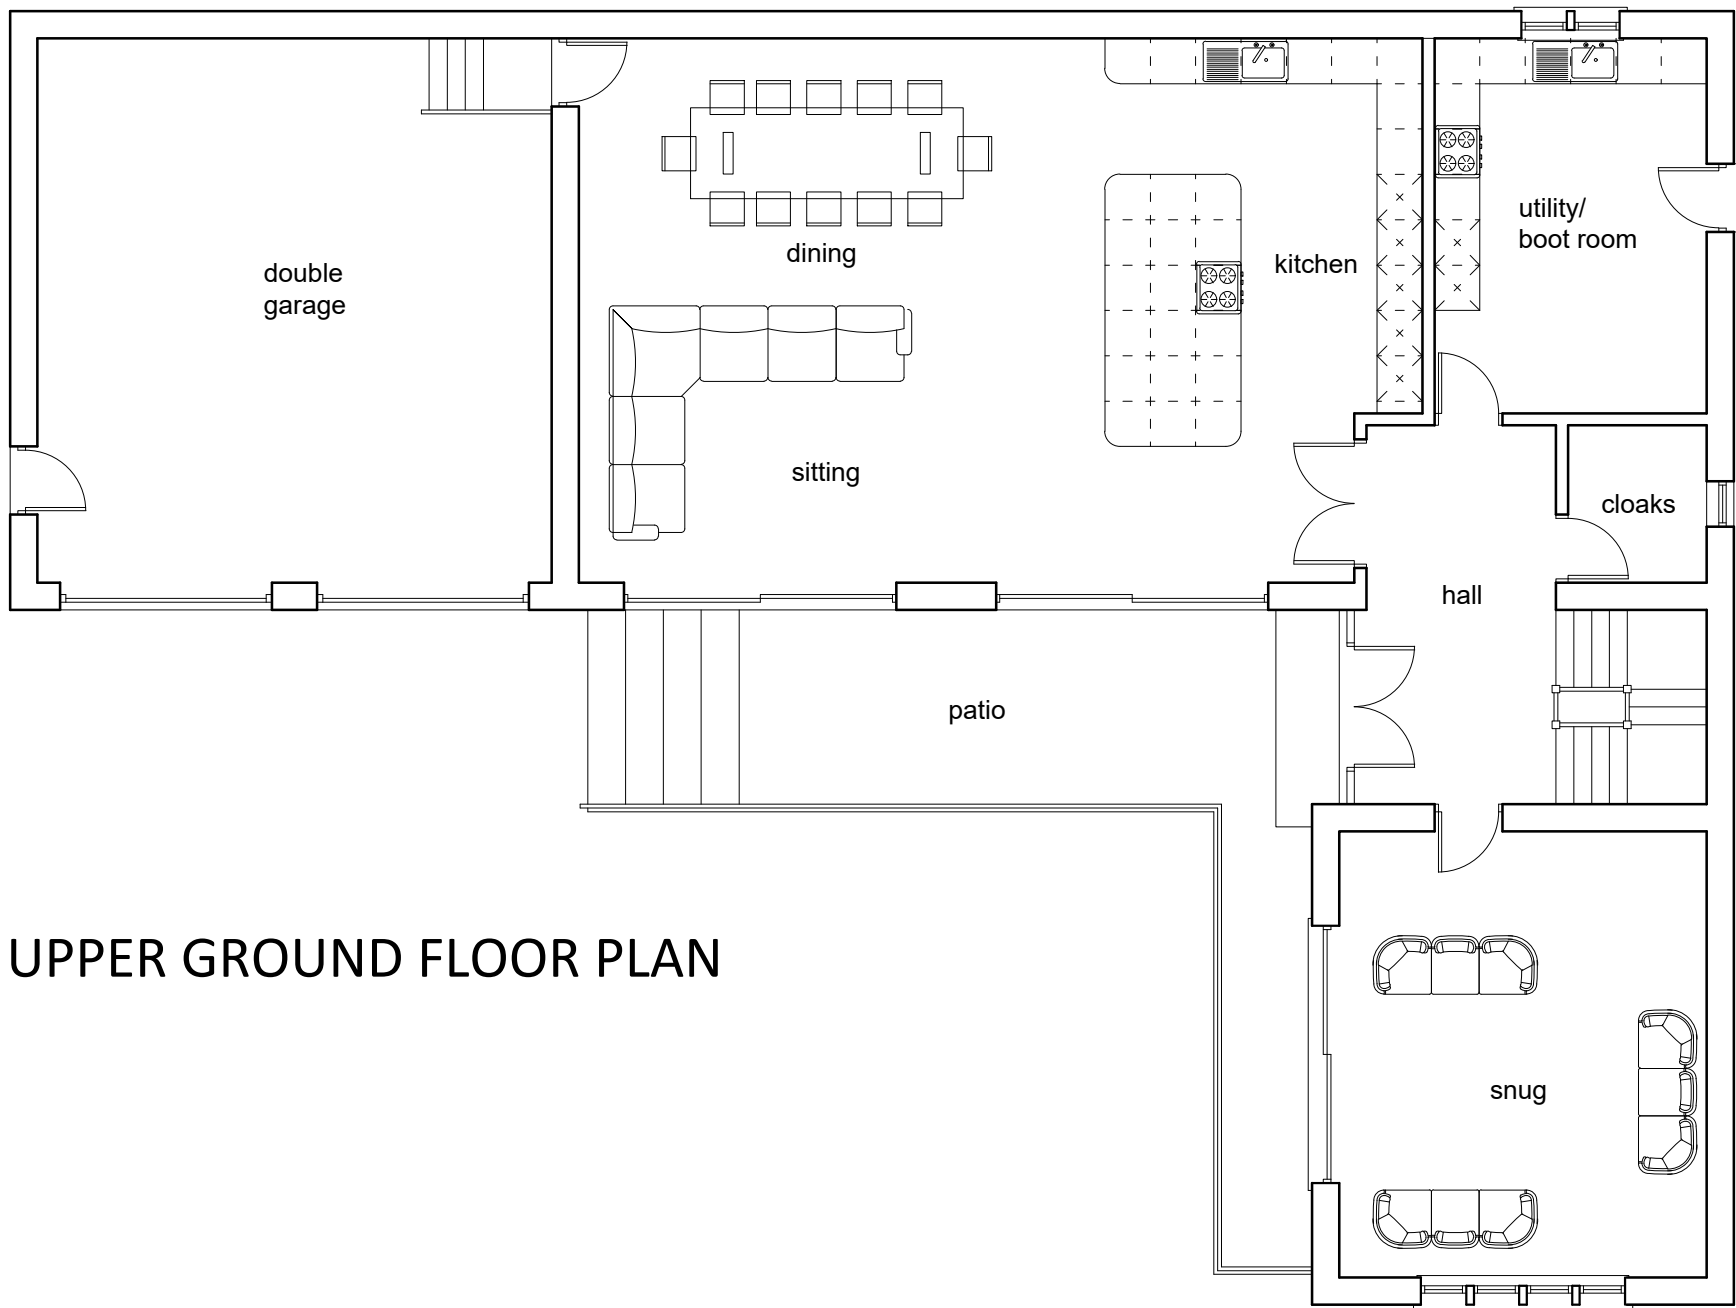


UPPER GROUND FLOOR PLAN

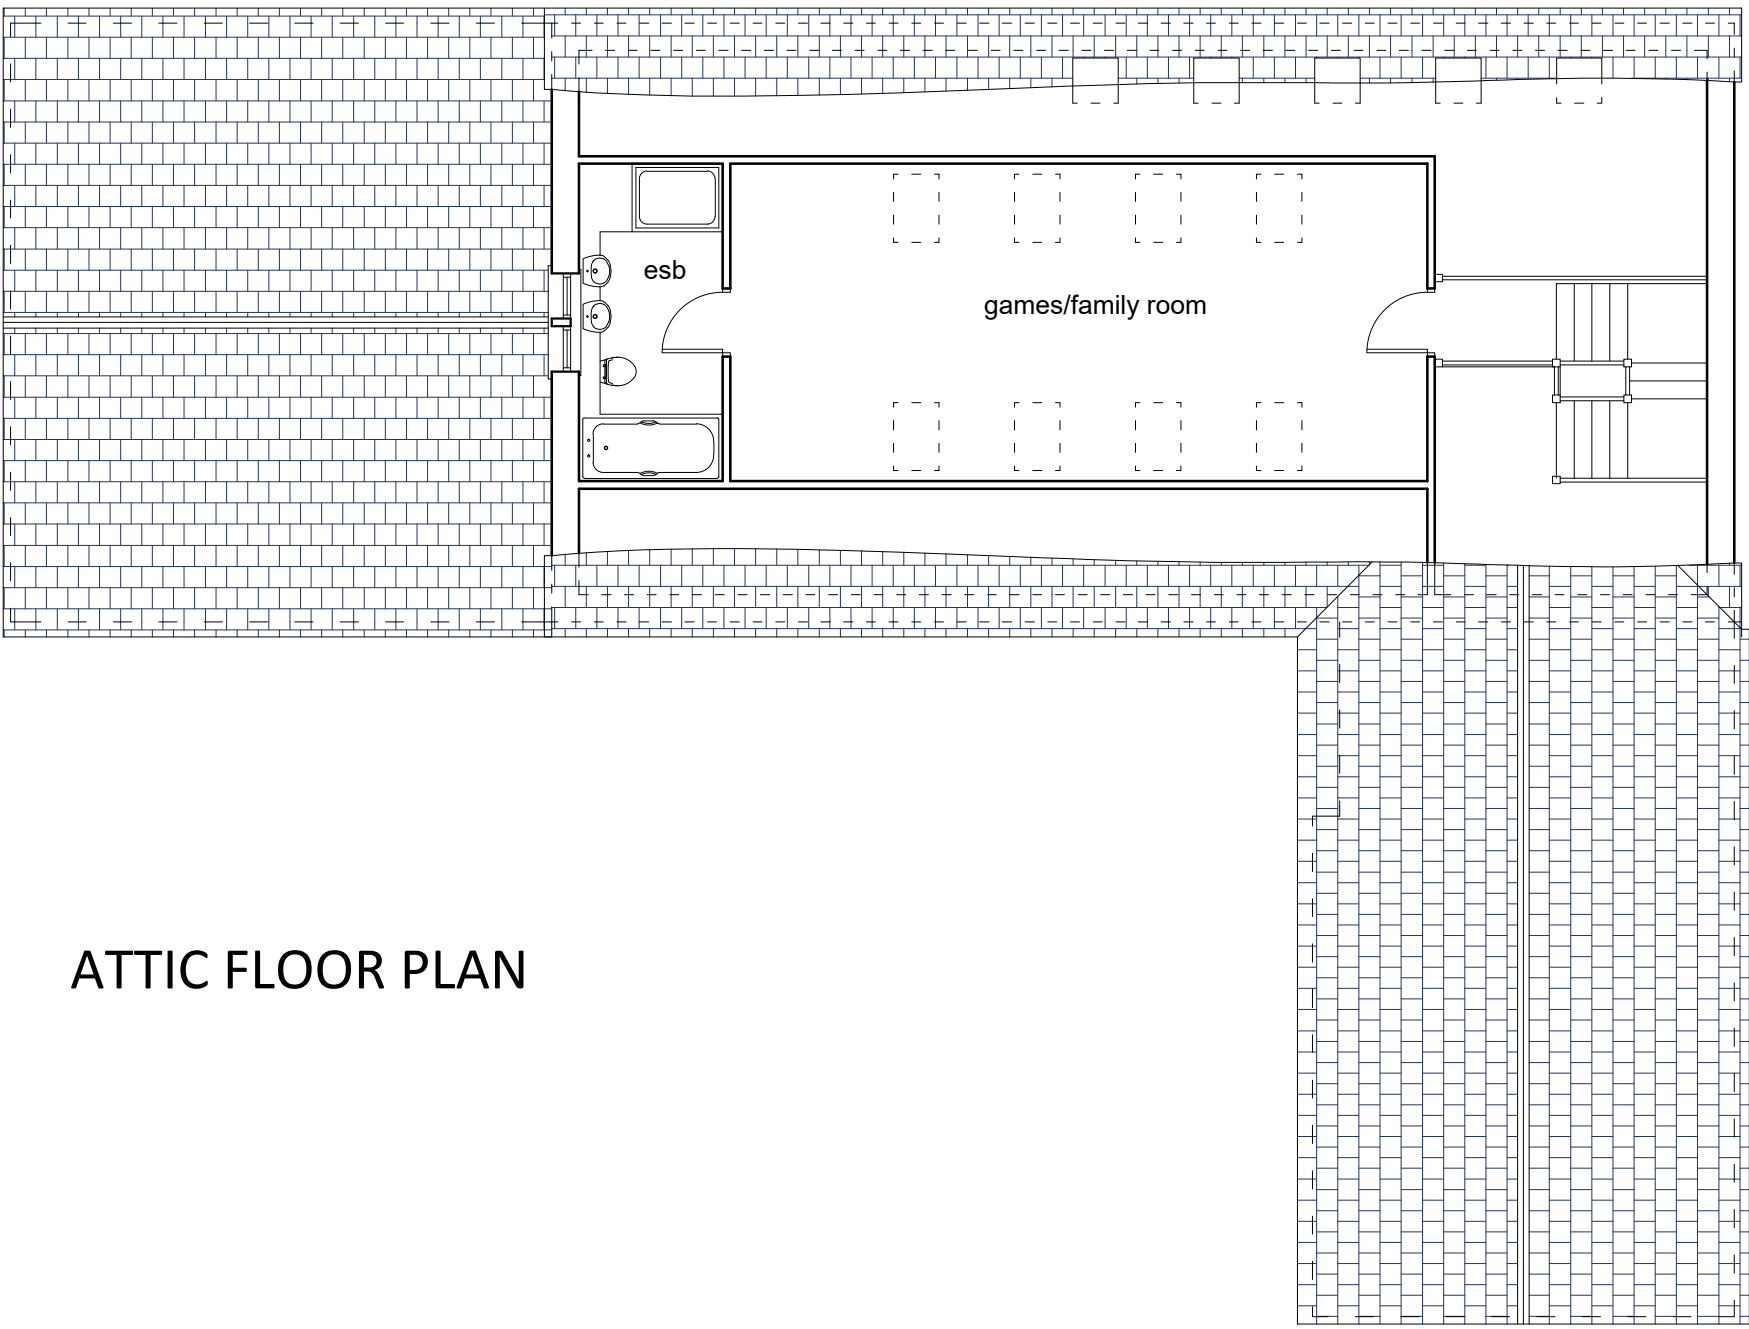


ATTIC FLOOR PLAN

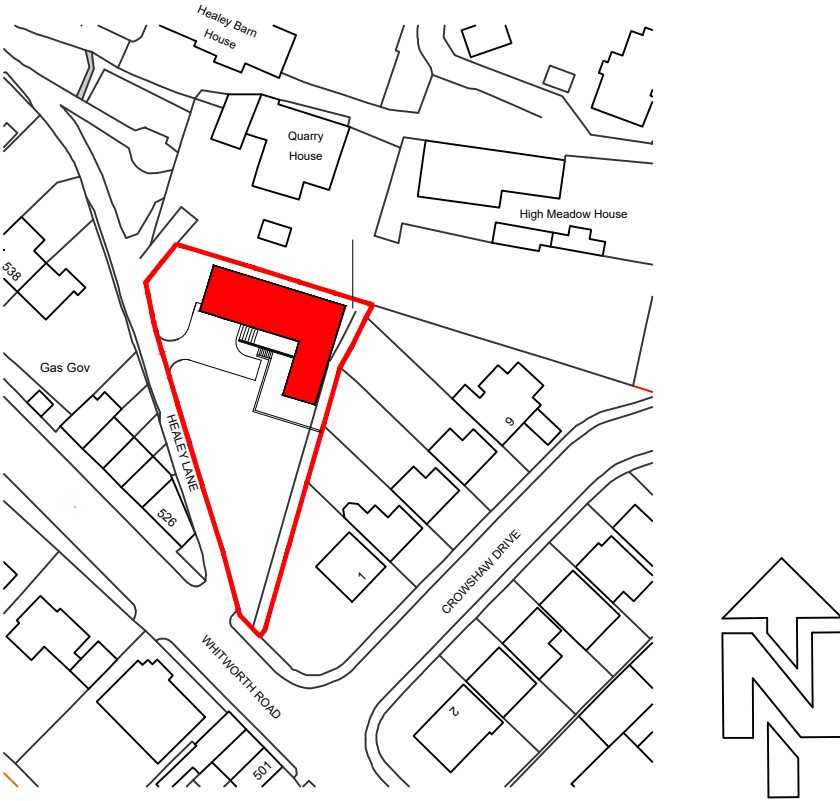

LOCATION PLAN 1:1250

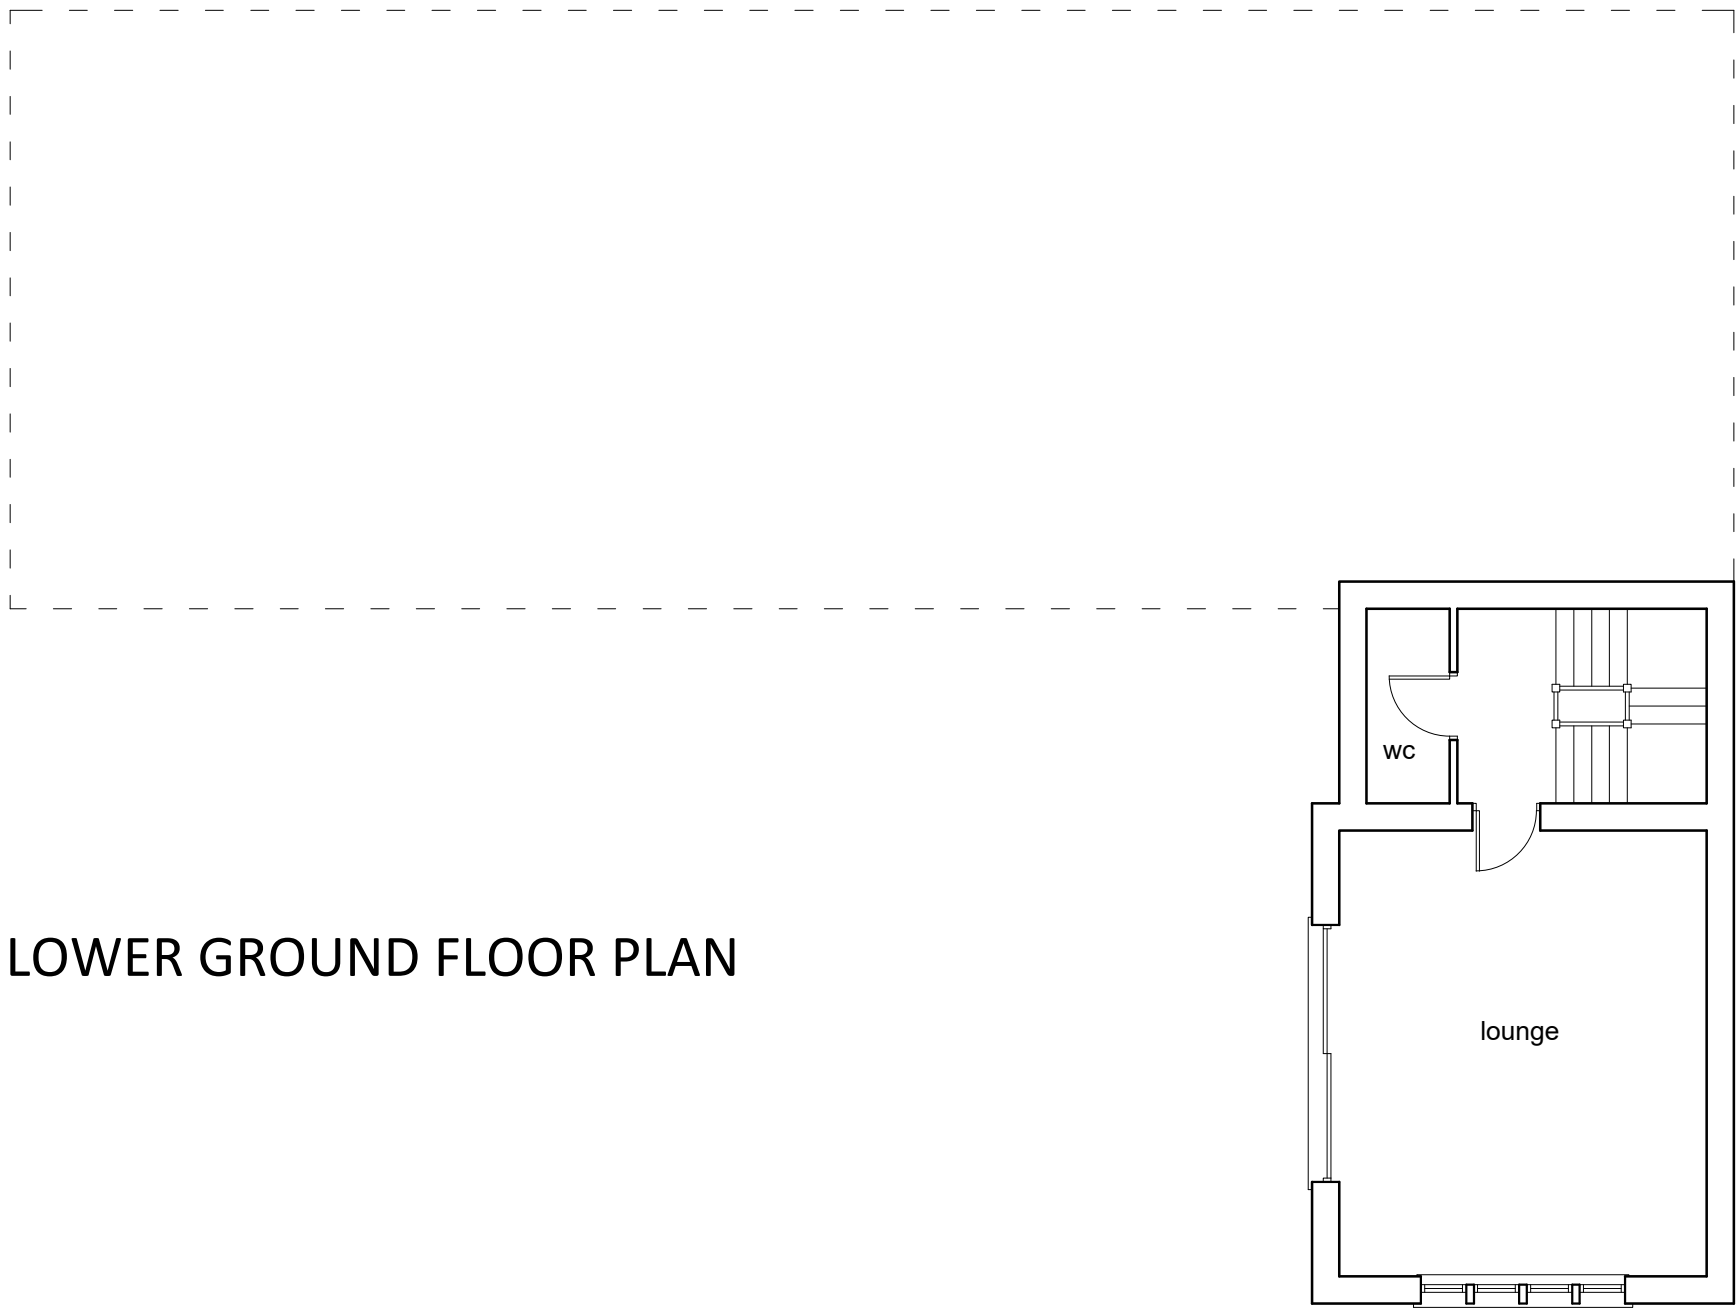

LOWER GROUND FLOOR PLAN

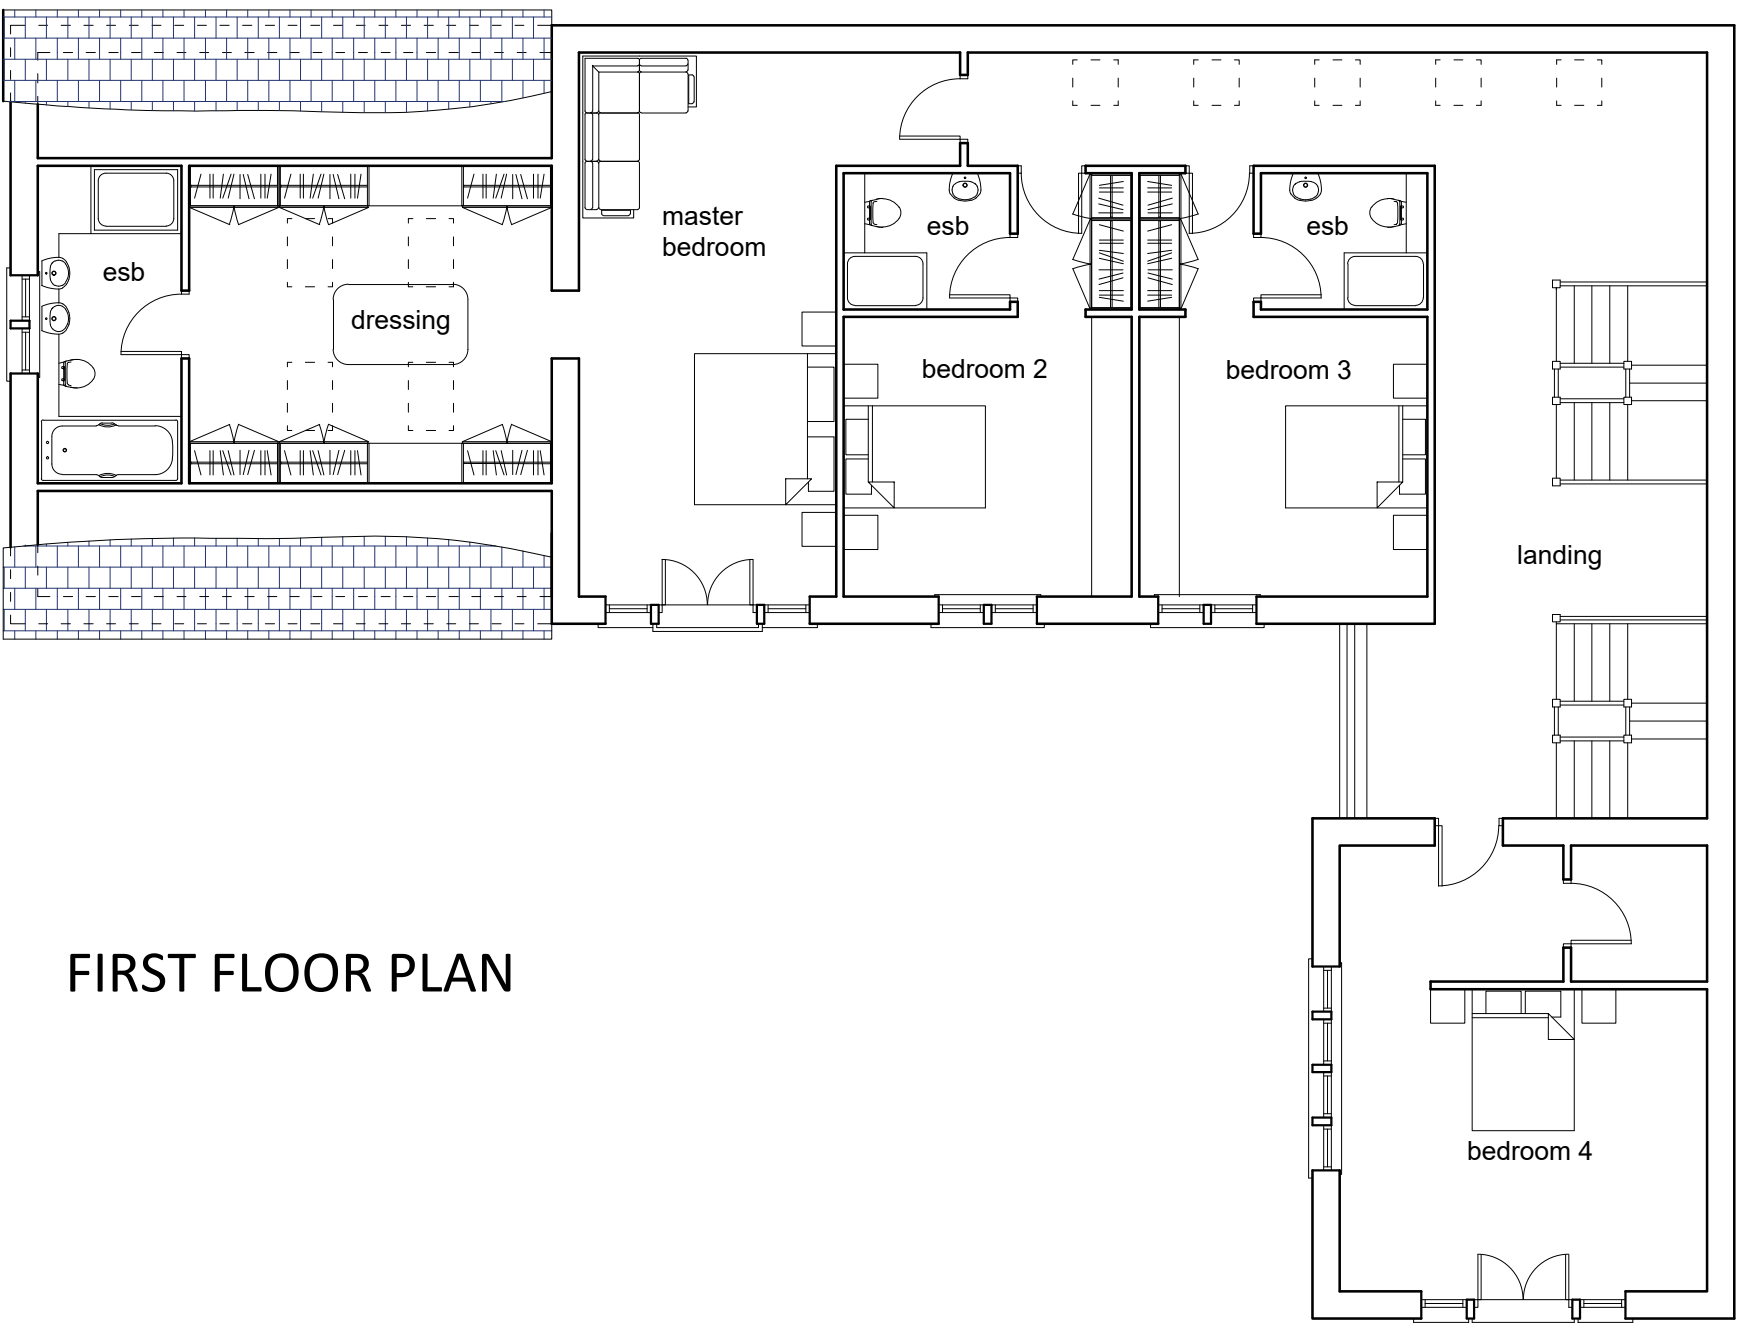

FIRST FLOOR PLAN



SITE/BLOCK PLAN 1:250