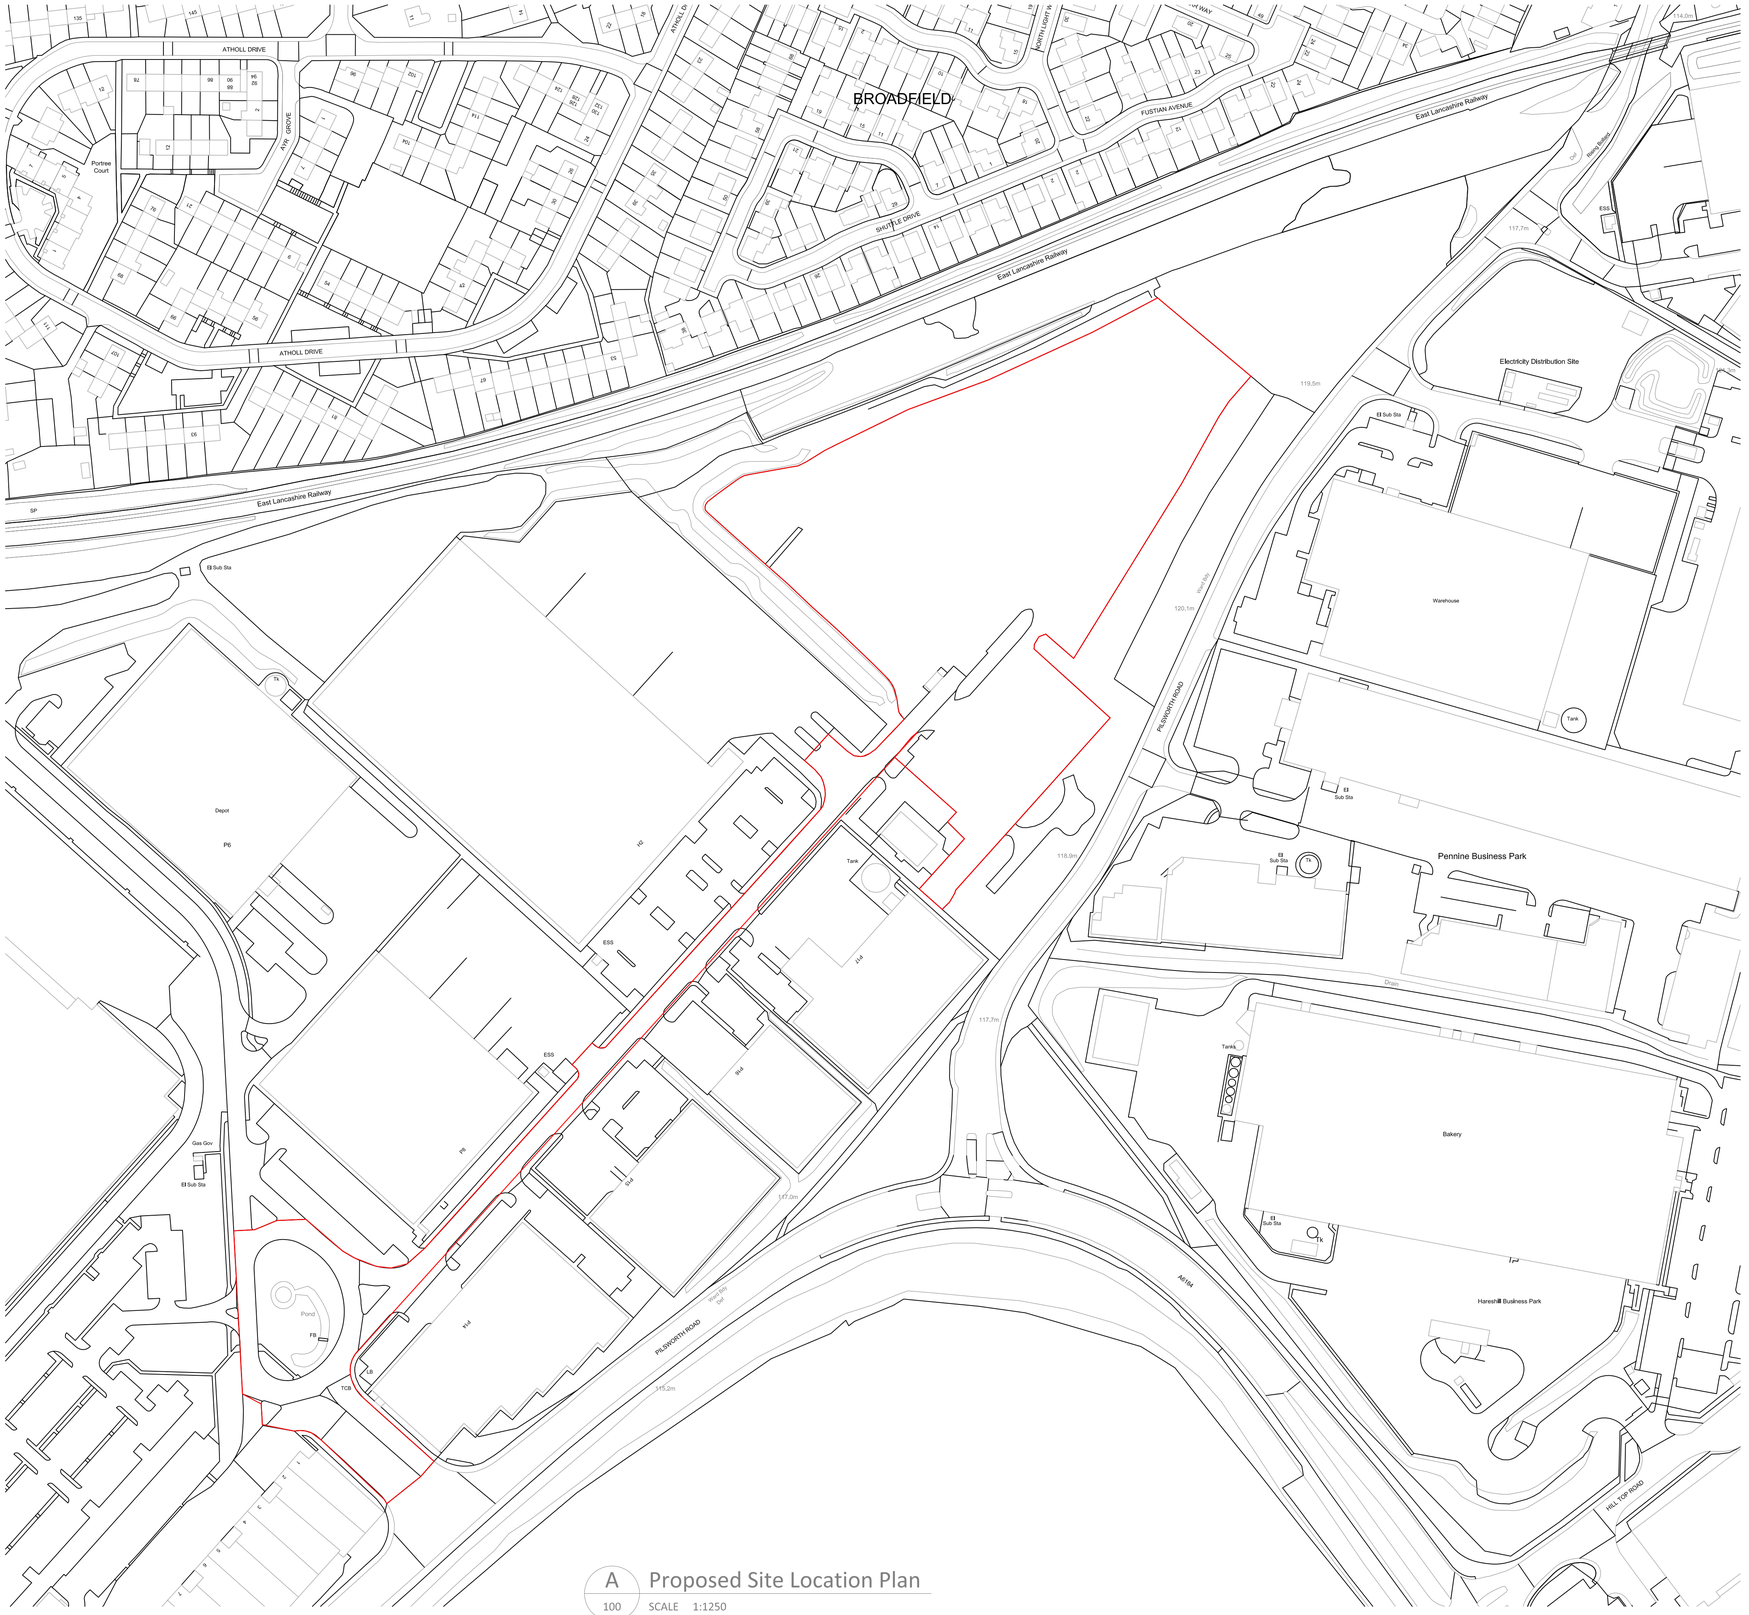


A Proposed Site Location Plan

100 SCALE 1:1250

1:1250 Scale Bar

0 10 20 30 40 50 75 100m

Produced on 20 May 2024 from the Ordnance Survey National Geographic Database and incorporating surveyed revision available at this date.
This map shows the area bounded by 384161 409420,384869 409420,384869 410128,384161 410128,384161 409420
Crown copyright and database rights 2024 OS 100054135, Supplied by copla ltd trading as UKPlanningMaps.com a licensed Ordnance Survey partner (OS 100054135).
Data licence expires 20 May 2025, Unique plan reference: v5d01101155/148279

rev	notes	date
1.1	Redline extended to the Highway	22.07.24
1.0	First Issue	11.06.24

meller
Meller,
The Lace Mill,
42 - 44 Derby Road,
Draycott, Derby,
DE72 3NJ
Tel: 01509 670036
Website: www.mellerltd.co.uk

This drawing and its contents, on paper and as the originating data file, remain the copyright of Meller ltd © meller 2024

client	Martin Brower	created	May 2024
project	HGV Charging Points	Drawn by	-
		Checked by	-
title	Site Location Plan	scale	1:1250

job N°	drawing N°	rev	status
240503	P100	1.1	Planning