




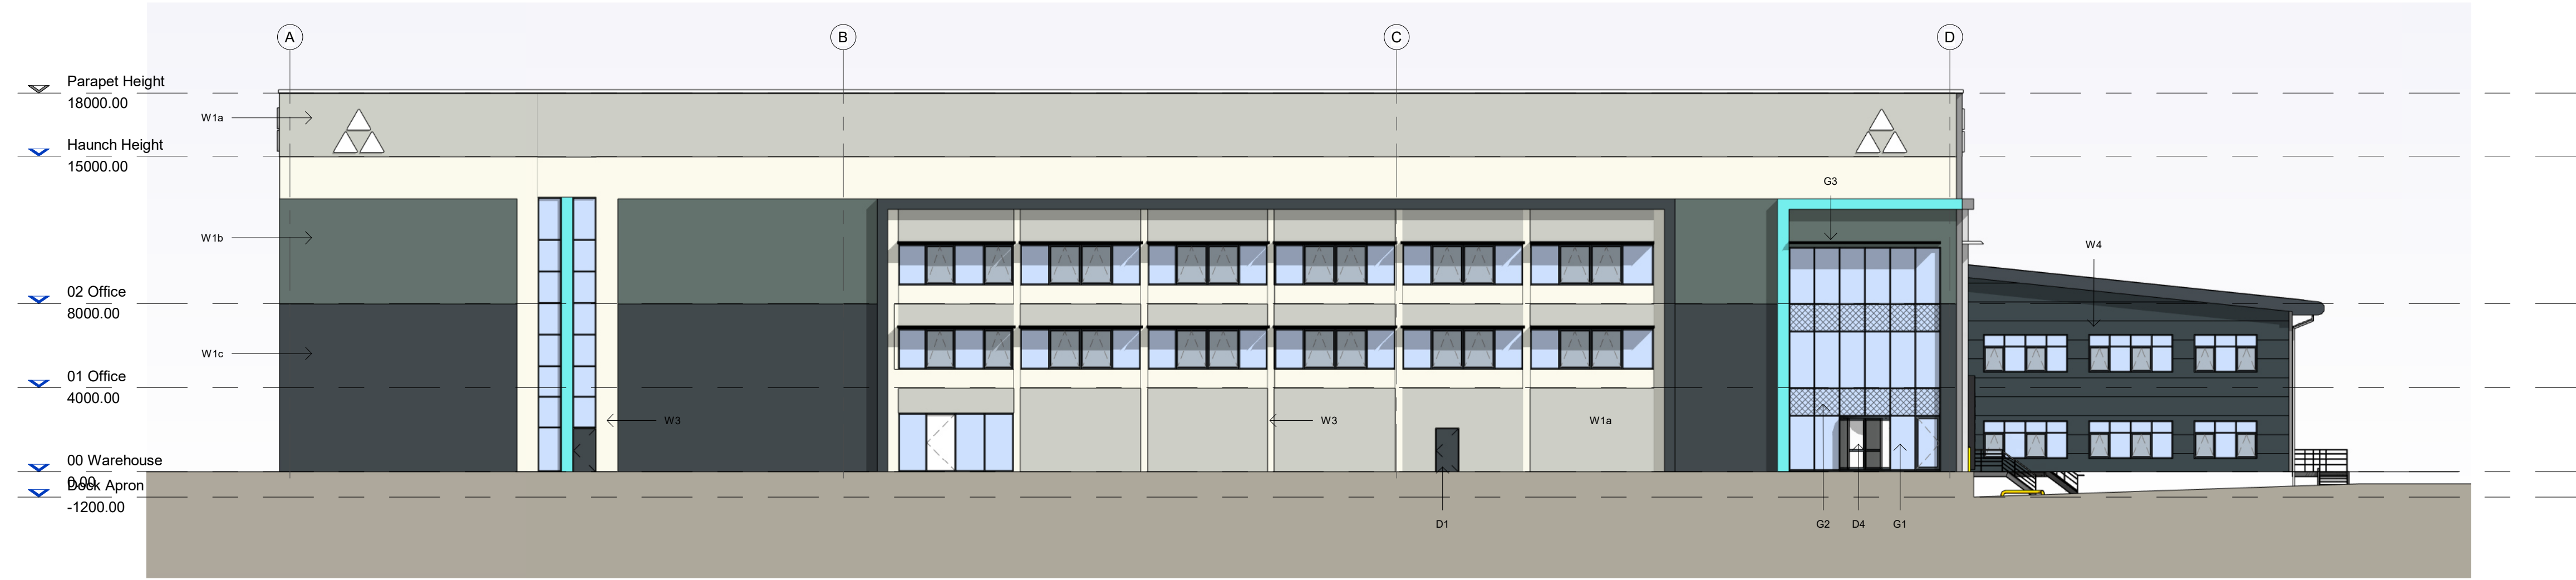


Planning Elevation East
1 : 200

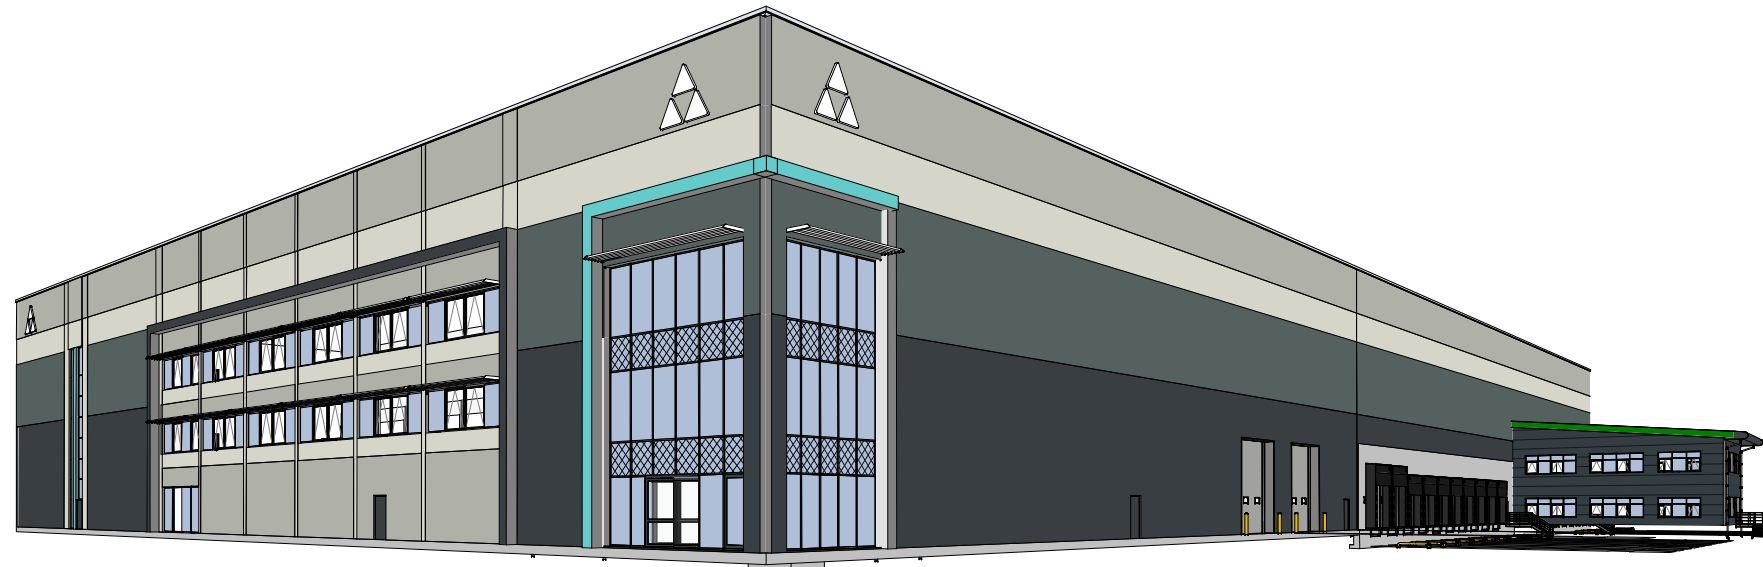


3D View to Offices

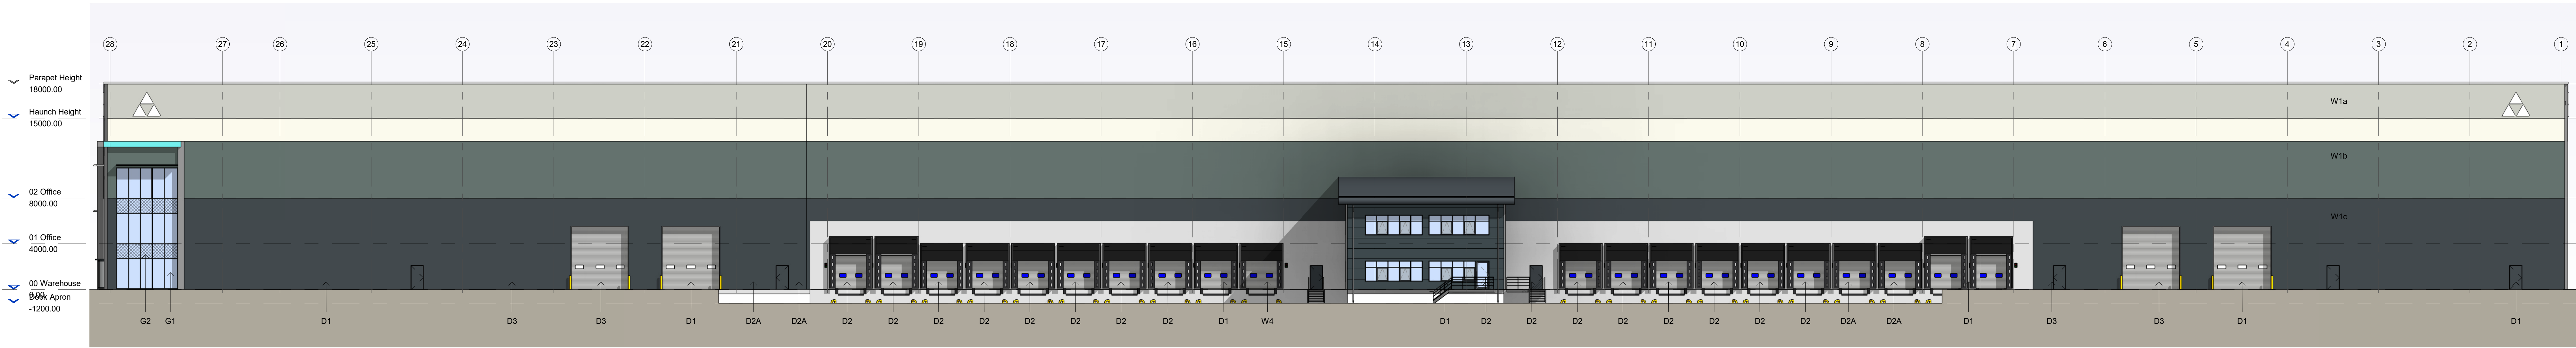

Planning Elevation North
1 : 200

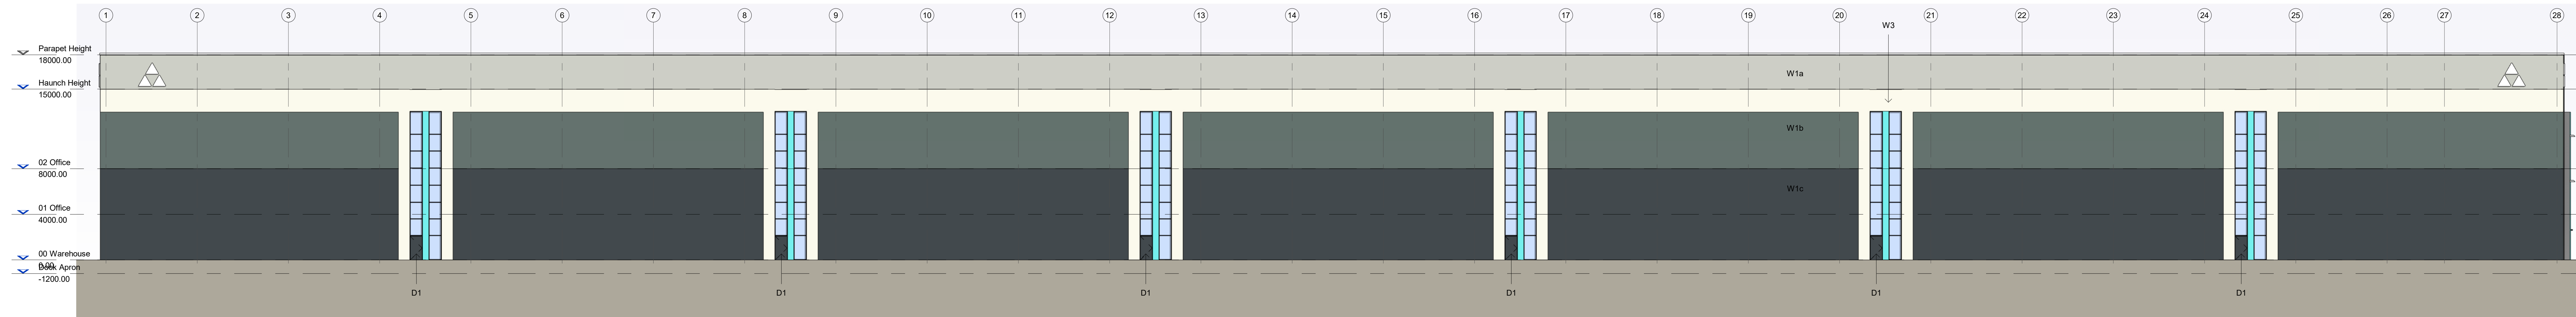

Planning Elevation South
1 : 200

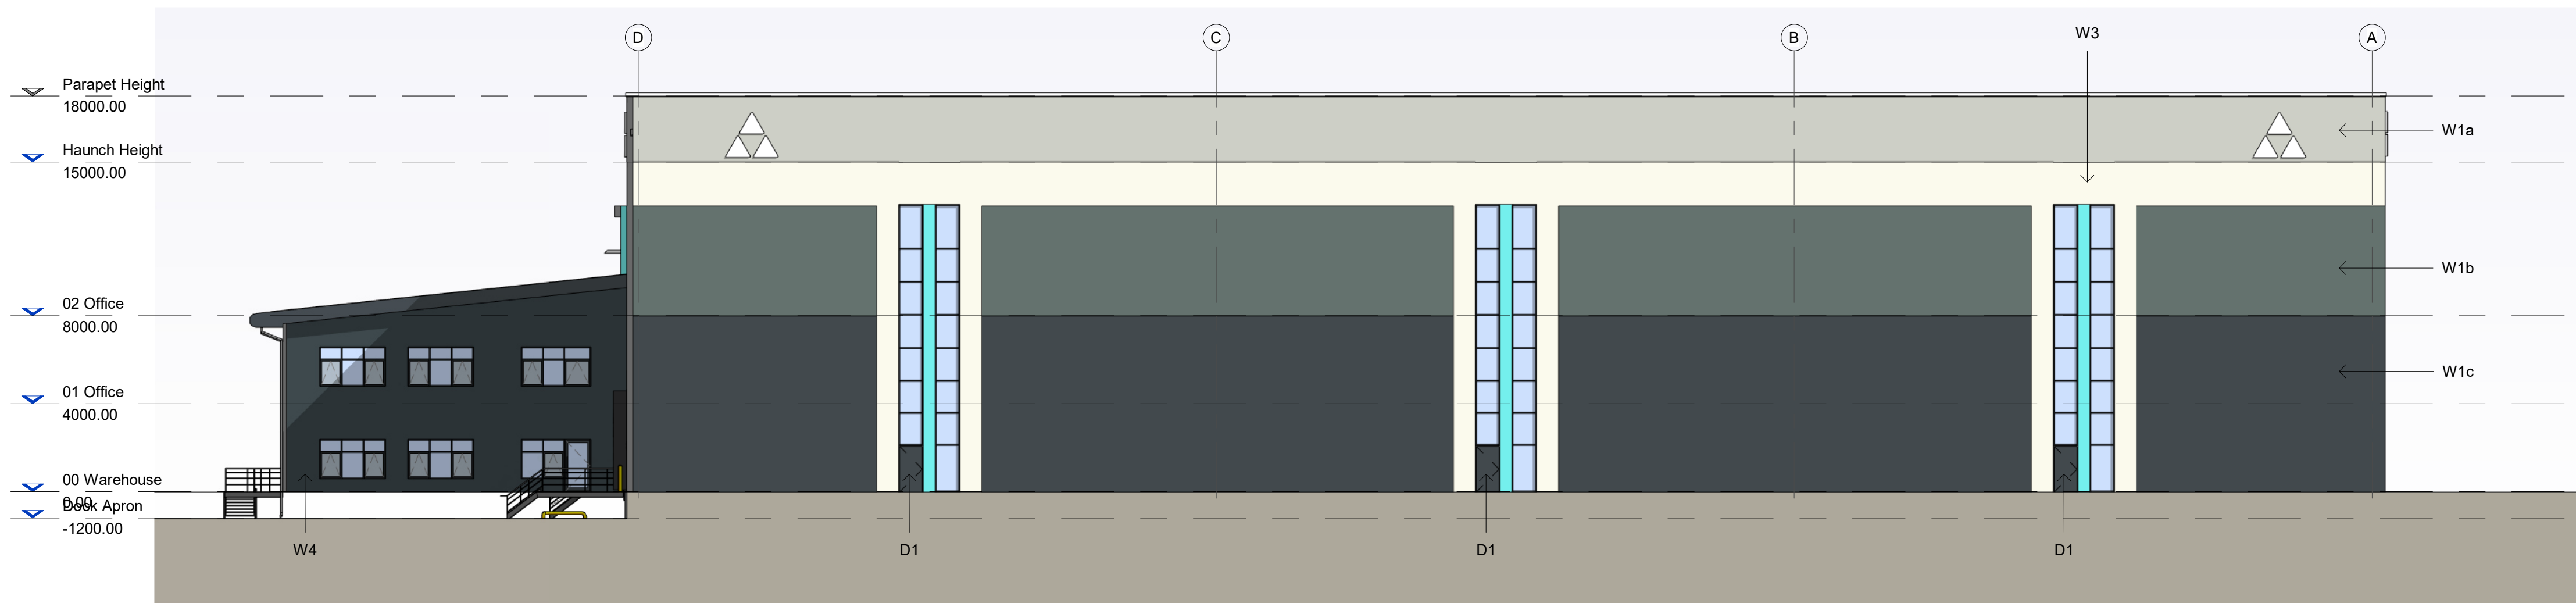

Planning Elevation West
1 : 200

MATERIALS KEY

- D1 - Personnel door & frame
External Colour: Anthracite RAL 7016
- D2- Dock Leveller Door
External Colour: Anthracite RAL 7016
- D2A- Euro Dock Leveller Door
External Colour: Anthracite RAL 7016
- D3 - Level Access Door
External Colour: Anthracite RAL 7016
- D4 - Revolving entrance doors
External Finish:Stainless Steel Grain (AISI 316)
- WAREHOUSE EXTERNAL WALLS**
- W1a - Horizontally laid trapezoidal cladding system
External Finish & Colour: RAL 7038
- W1b - Horizontally laid trapezoidal cladding system
External Finish & Colour: RAL 180 40 05
- W1c - Horizontally laid trapezoidal cladding system
External Finish & Colour: RAL 7016
- W2 - Concrete Prowall

OFFICE EXTERNAL WALLS

- W3 - Composite cladding laid horizontally
External Finish & Colour: RAL 9002
- W4 - Composite cladding laid horizontally
External Finish & Colour: Anthracite RAL 7016
- ROOF**
- Colour: Goosewing Grey RAL 7038
- Eaves, fascia and soffit in pressed metal.
Colour: RAL 7038
- Warehouse Parapet Flashing in pressed metal
Colour: White RAL 9003
- GLAZING**
- G1 - PPC aluminium curtain walling system incl. tinted glazing.
External colour: Anthracite RAL 7016
- G2 - Spandrel / look alike panel
- G3 - Brise soleil above windows Colour Anthracite RAL 7016



SGP

Architects + Masterplanners

Waterfront House
2a Smith Way
Grove Park
Enderby
Leicester LE19 1SX

t: +44 (0)116 247 0557

www.stephengeorge.co.uk

Waterfold Business Park,
Bury

Drawing Name:
Elevations

Drawing Stage: Planning

Status: S2


SGP File Ref: 22-244-SGP-ZZ-ZZ-M3-A-00001-Building

22-244 19/09/23 RB MMS 1:200 @ A0 P03

SGP Project No. Date Drawn Team Scale Rev

Drawing Number: 22-244-SGP-ZZ-ZZ-DR-A-131300

Project Code Original Version Level Type Role Number

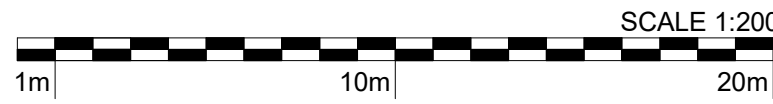

SCALE 1:200