
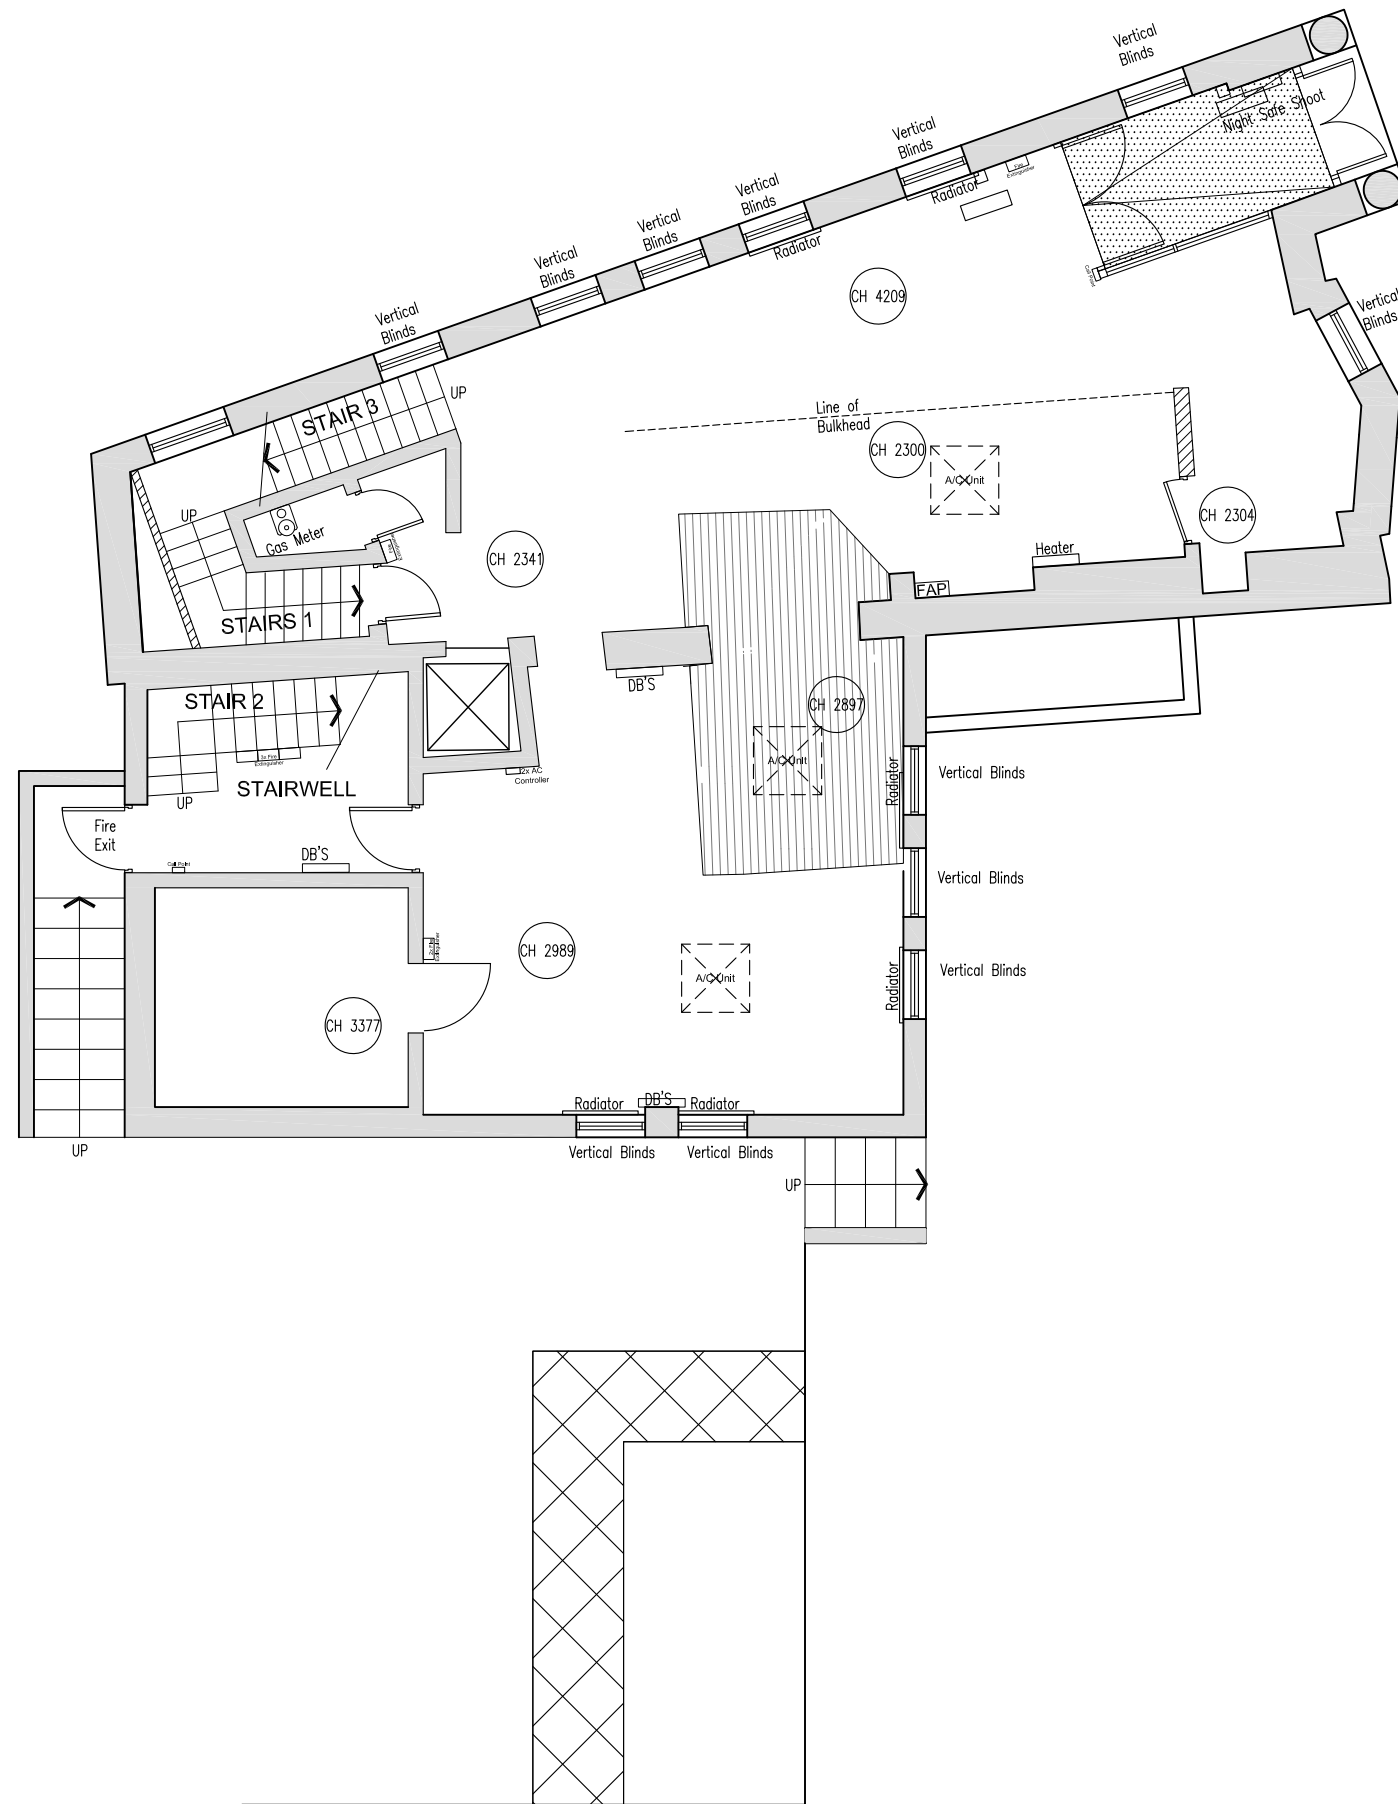


STATUTORY STATUS	
LISTED	YES
CONSERVATION	NO

NOTE
This drawing has been prepared from historical information that cannot be guaranteed accurate. Responsibility is not accepted for errors made by others in scaling from this drawing. All construction information should be taken from figured dimensions only. All dimensions should be checked on site prior to the manufacture of any components.

HATCHING	
	New Partition wall
	Existing Partition wall
	New Partition wall
	New Partition wall
	Structural wall
	Area not in scope

DATE : REV DRAWN CHECKED NOTES

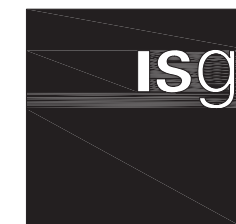

ISG
Boleyn House,
St Augustines
Business Park,
Whitstable,
Kent CT5 2QJ

Project

HEYWOOD CHURCH ST

2/10 CHURCH STREET
HEYWOOD, LANCASHIRE
OL10 1LN
PIM No.



Drawing Title

**GROUND FLOOR LAYOUT
AS PROPOSED
CLOSURE 2023**

Branch Sort Code	Branch ID	Supplier Project No BY108536	
Scale 1:100@A3	Drawn HU	Checked JW	Date 03/03/2023
Drg.No BY108536_312			Revision -
Architectural Practice: ISG Design Hub			

PLANNING