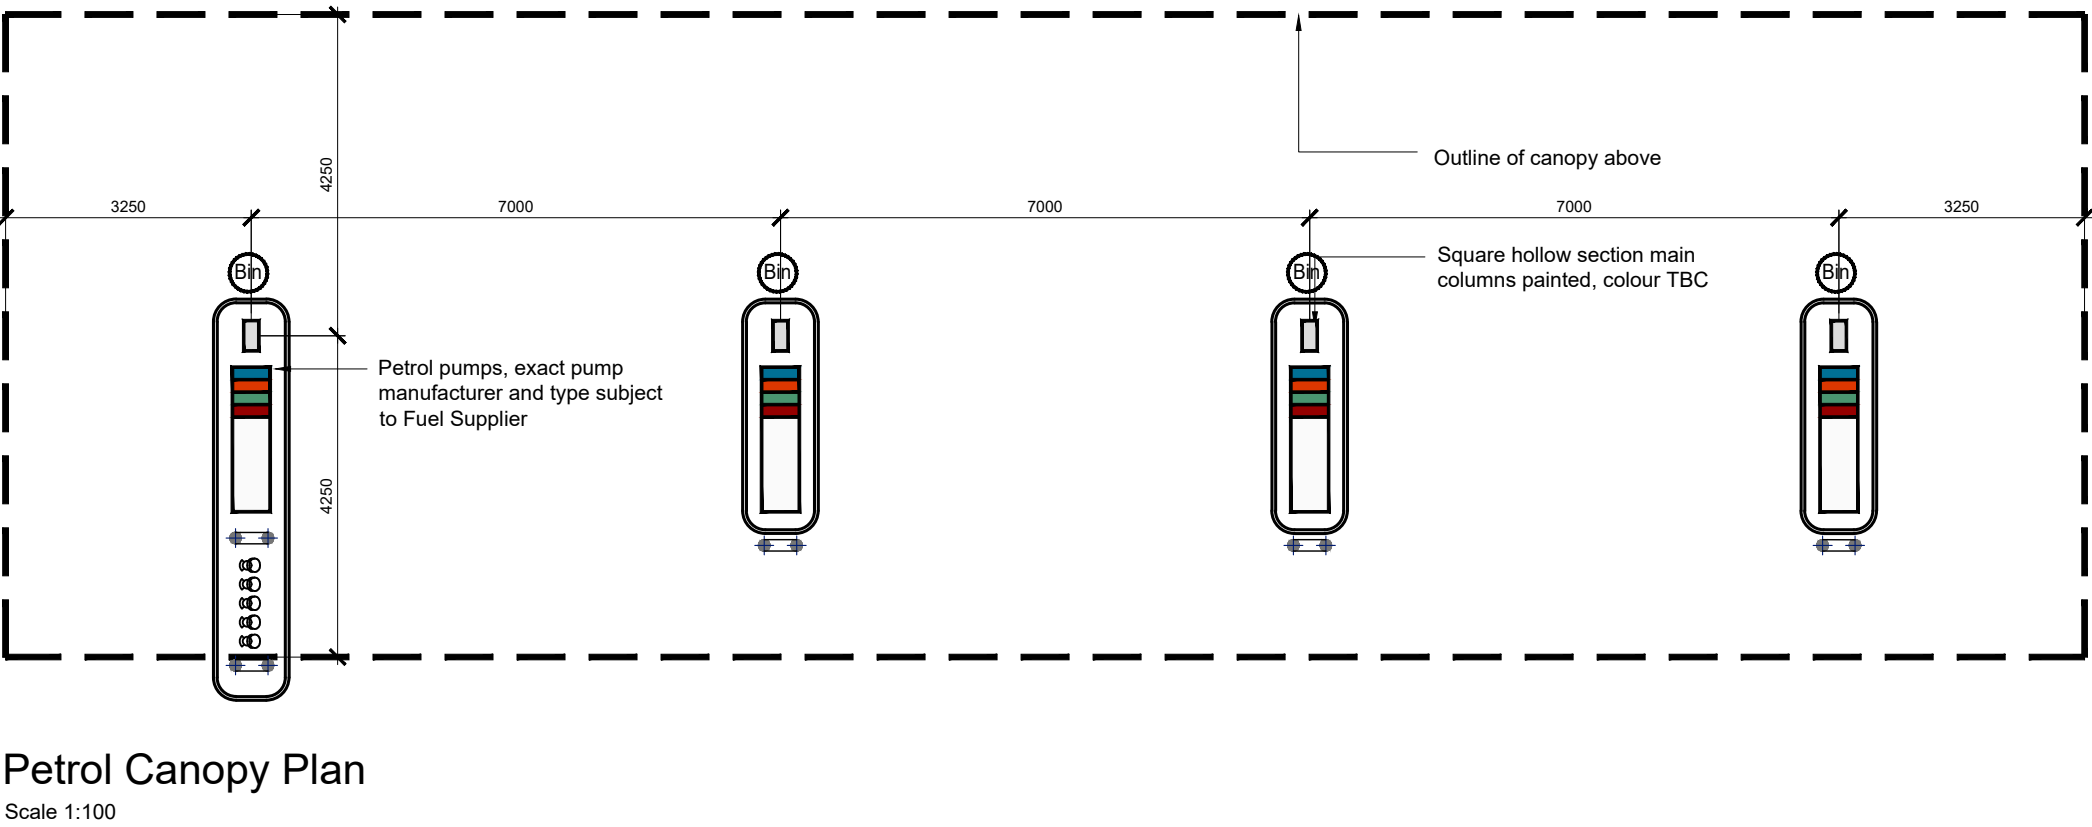
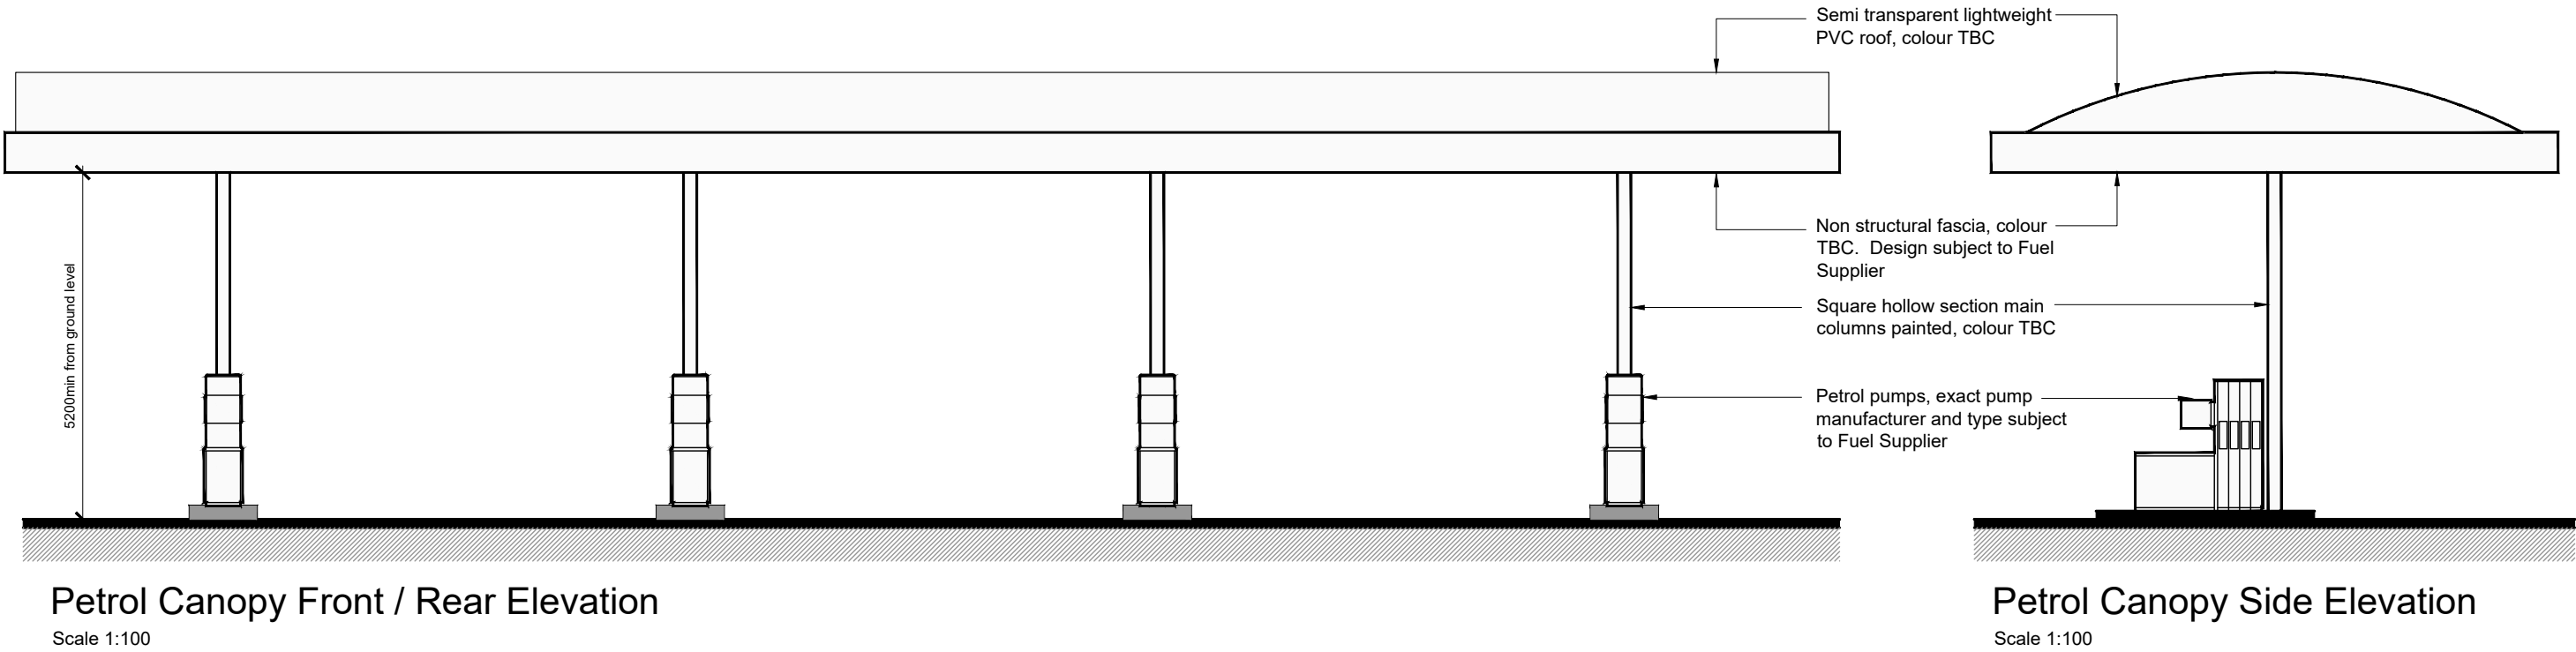


REVISIONS	
CLIENT	EURO GARAGES LTD
PROJECT	SIR ISAAC NEWTON WAY, ROCHDALE OL16 4PS
TITLE	PETROL CANOPY TYPICAL BUILDING INFORMATION
DATE	12.10.23
SCALE	1:100 @ A1
JOB ID	1826
DWG	12