


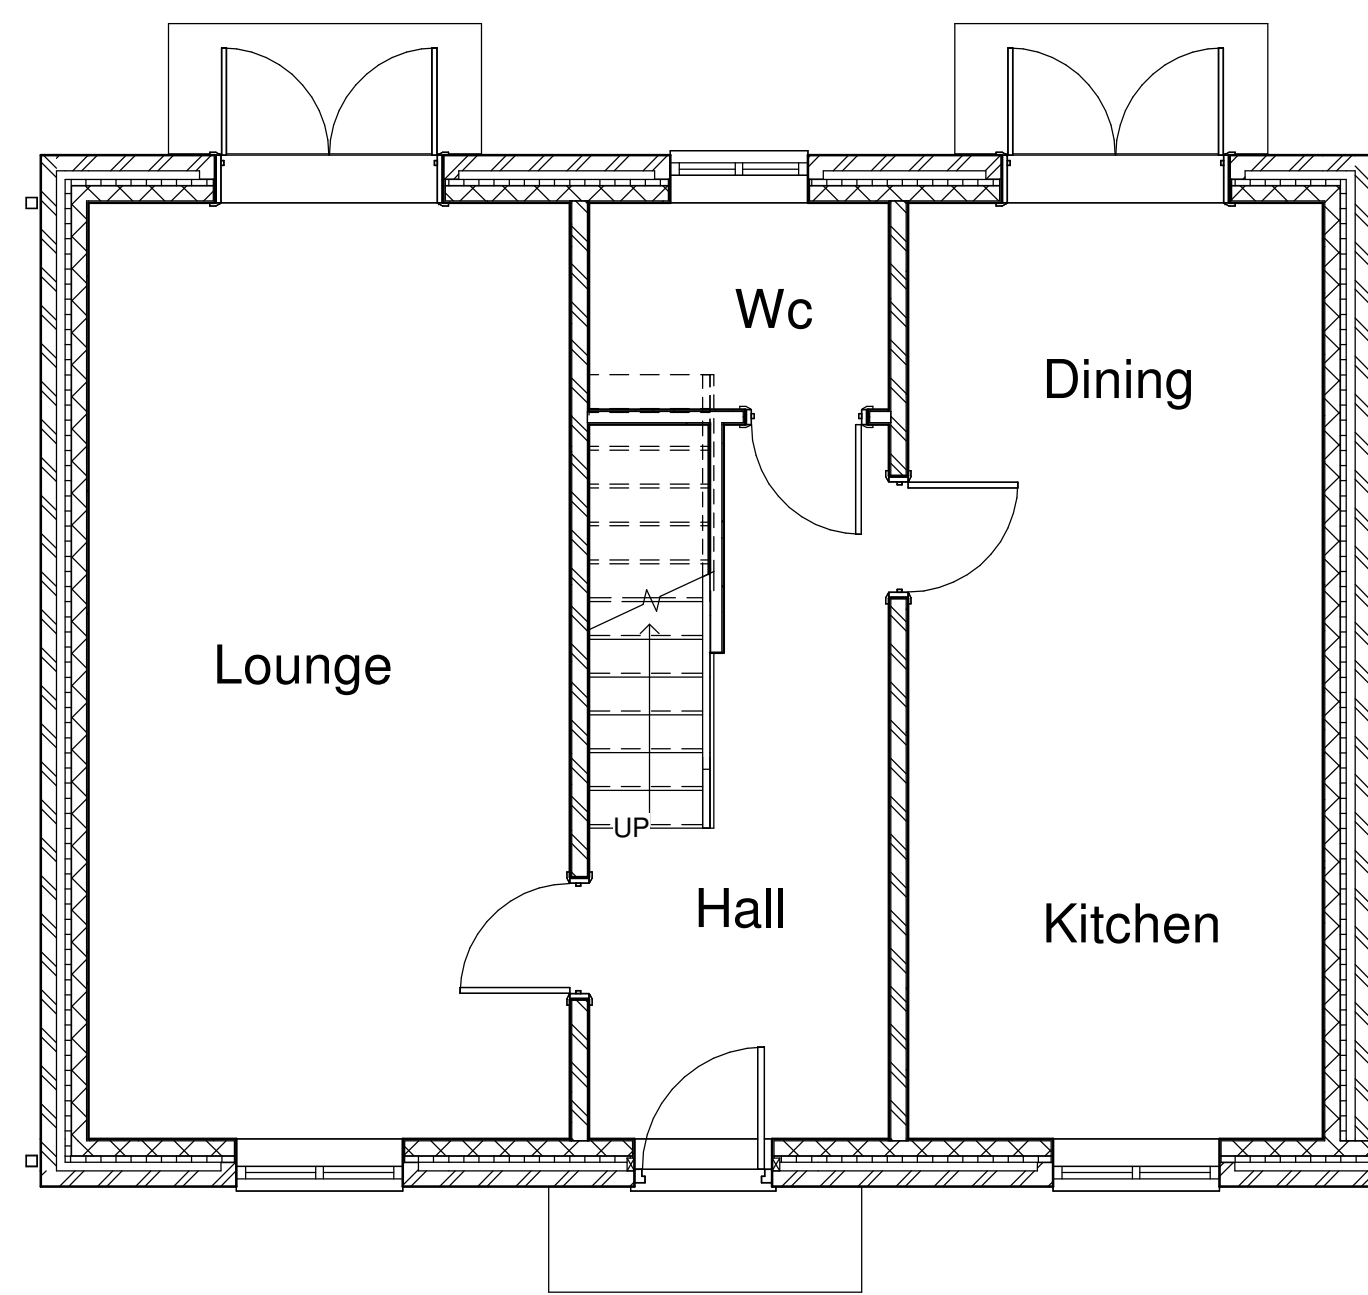

Existing Ground Floor Plan


1 : 50

0 1 m 5 m




Existing Front Elevation

150

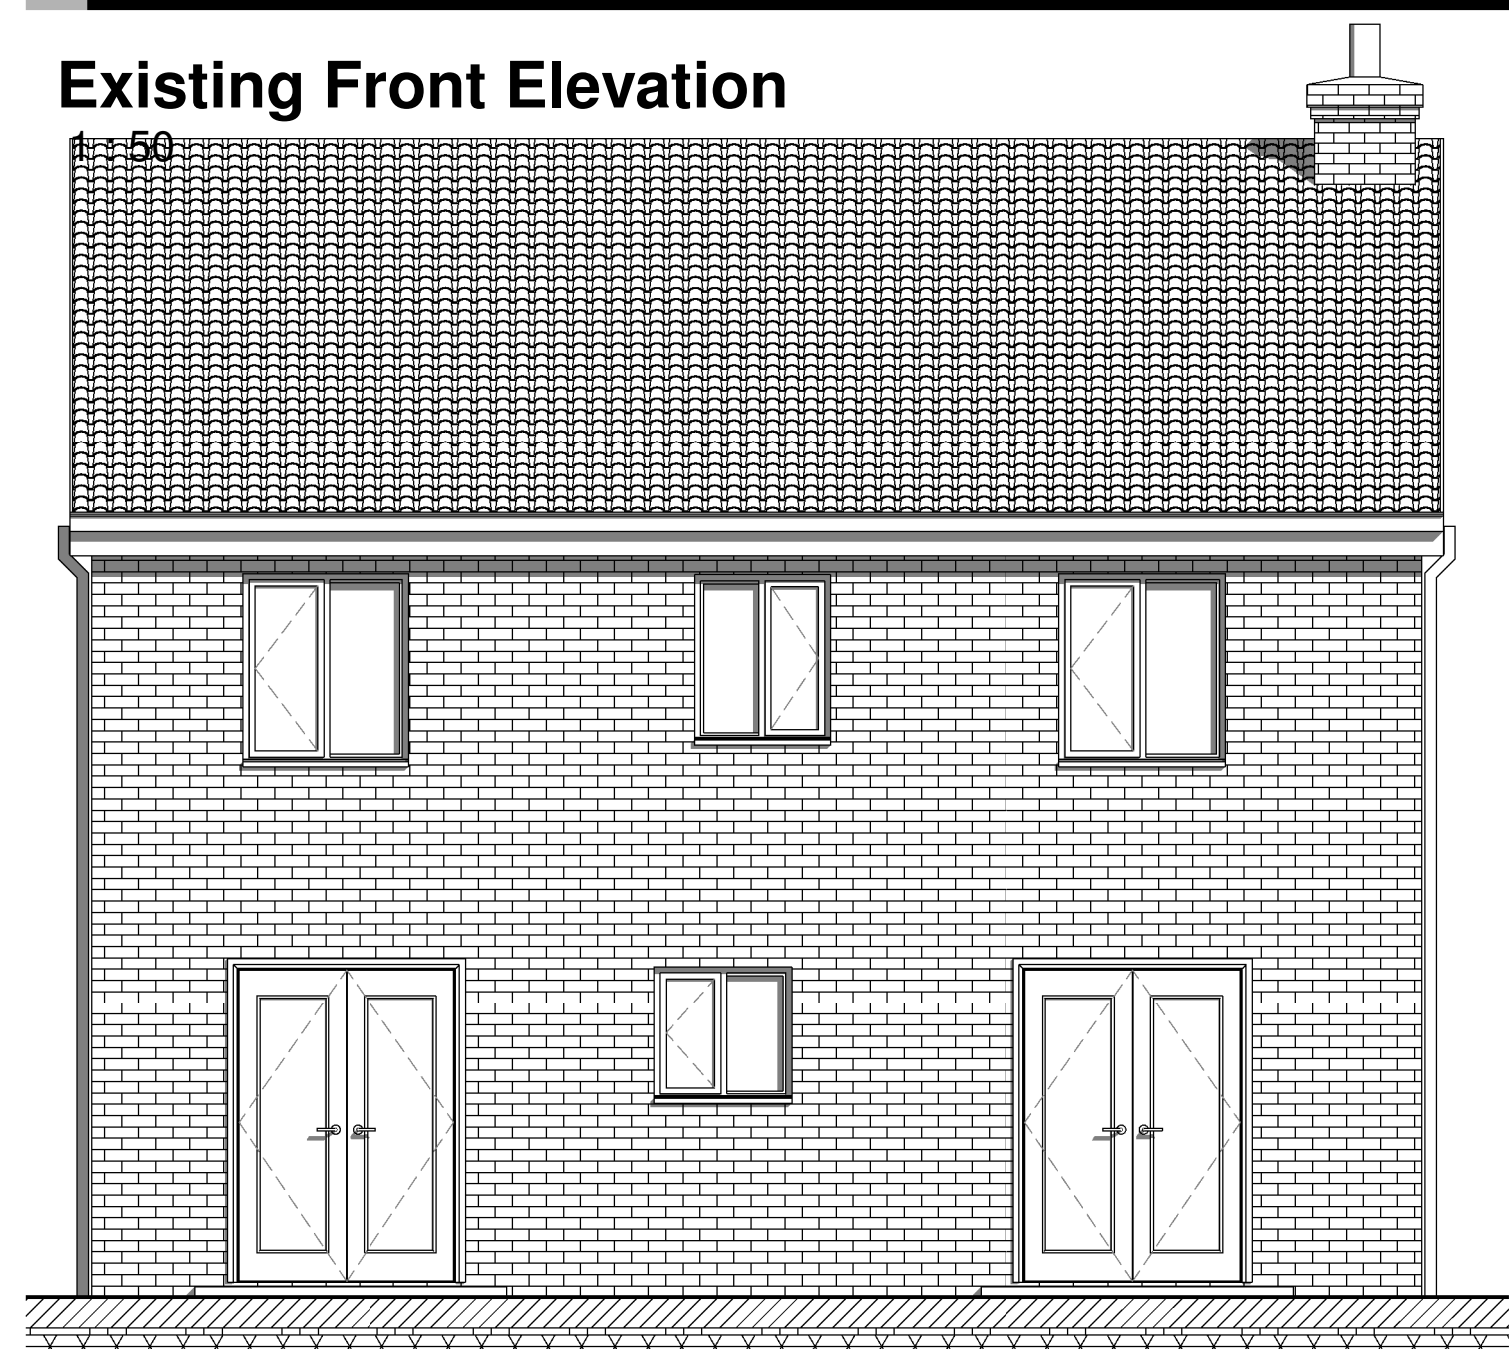


Existing Rear Elevation

1 : 50

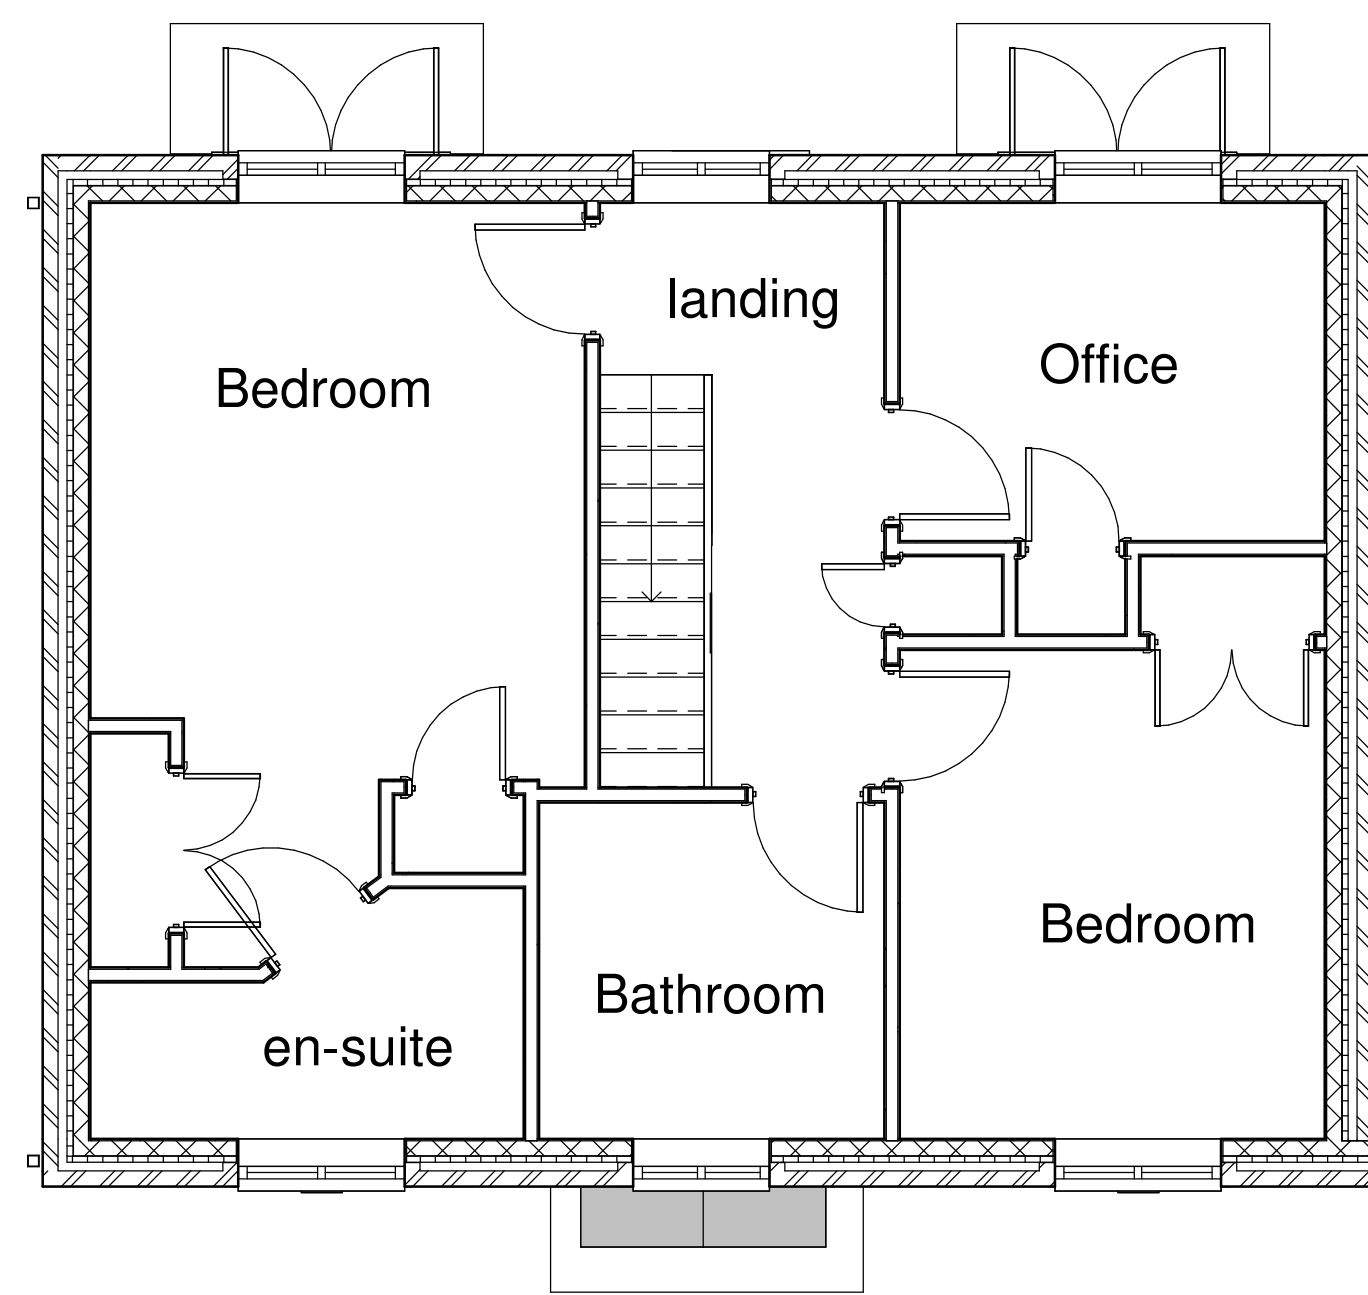


Existing First Floor Plan

1 : 50

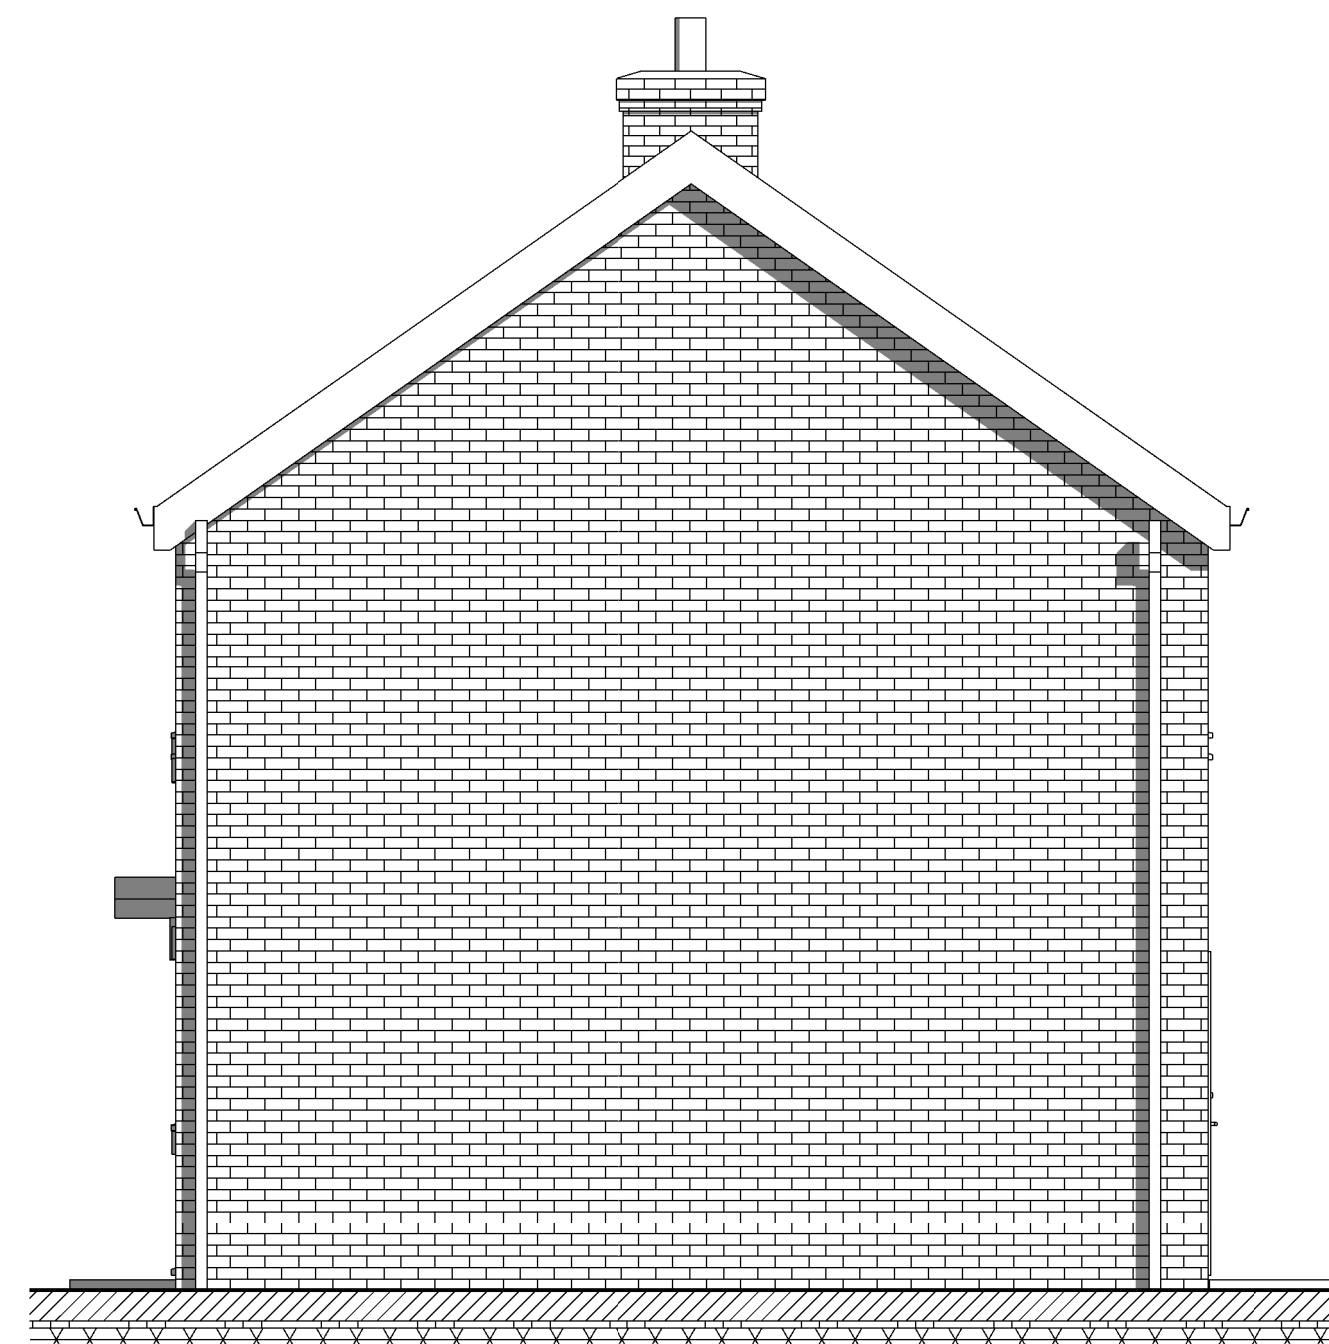


Existing Side Elevation 1

1 : 50

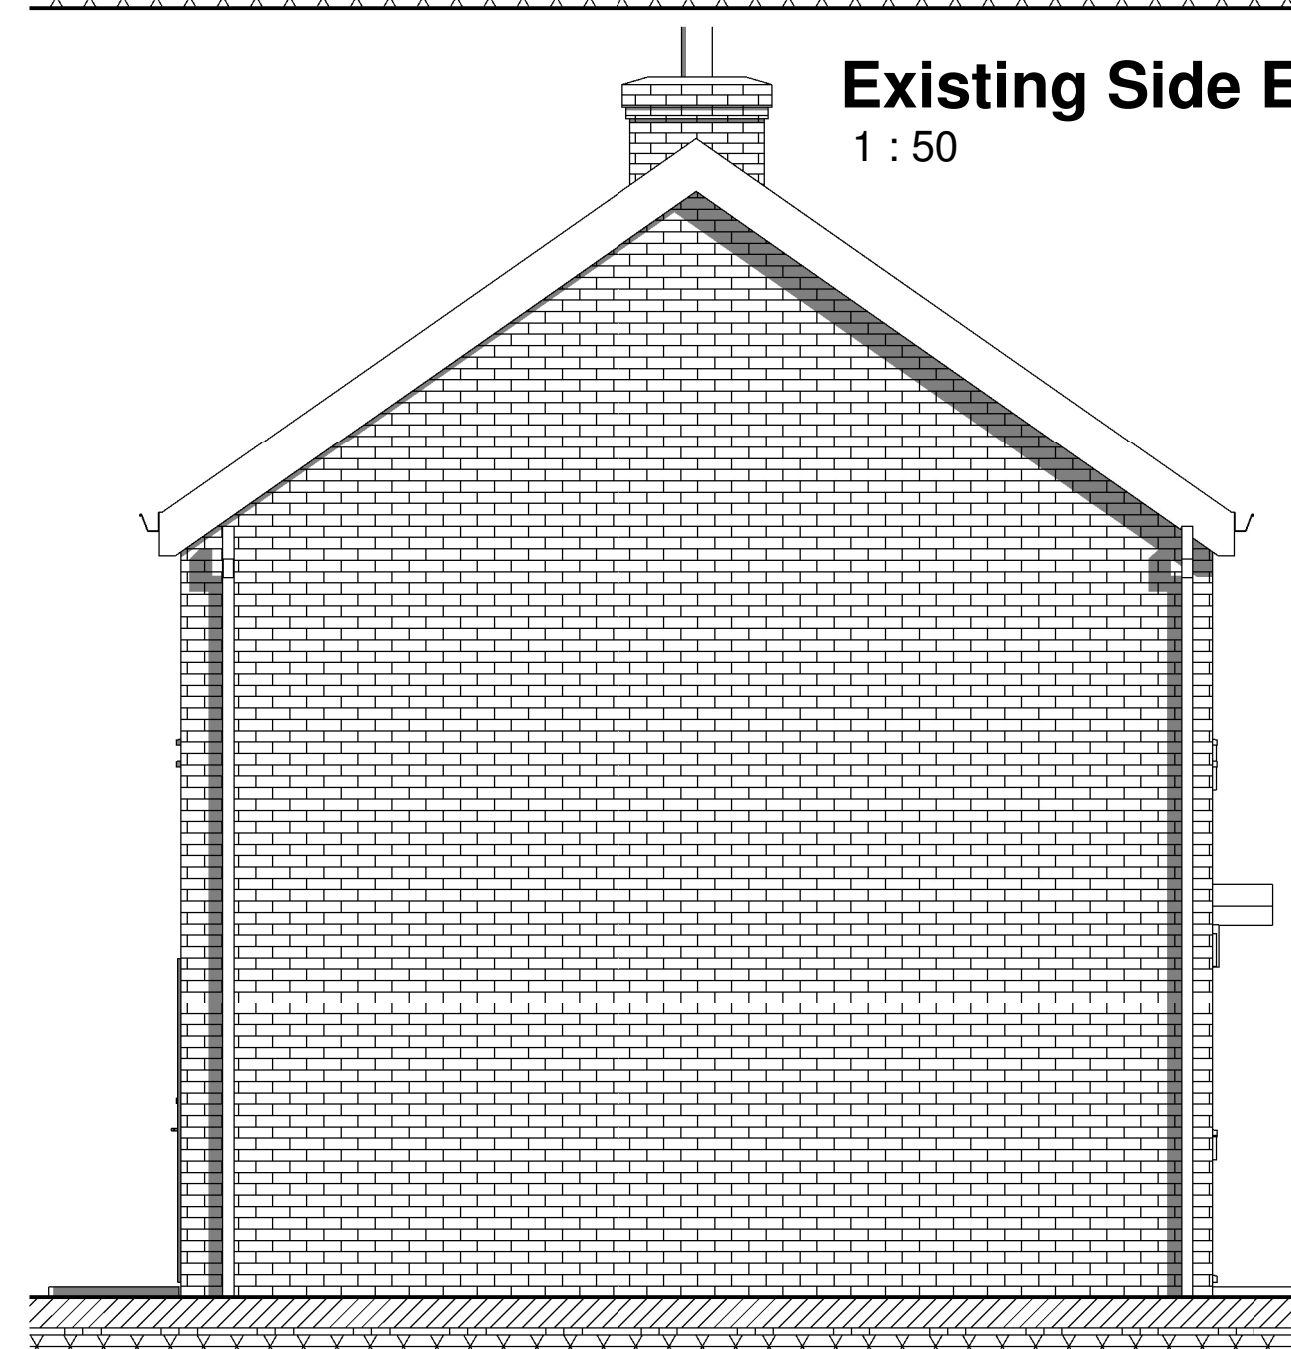


Existing Side Elevation 2

1 : 50

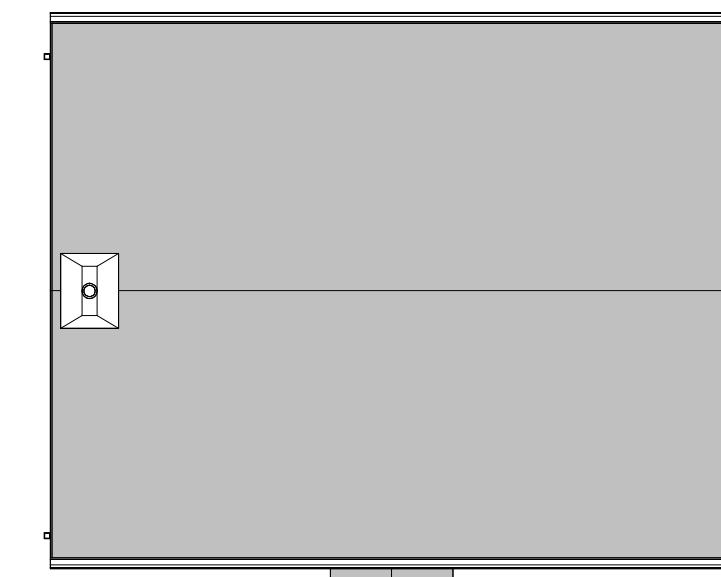


Existing Roof Plan

1 : 100

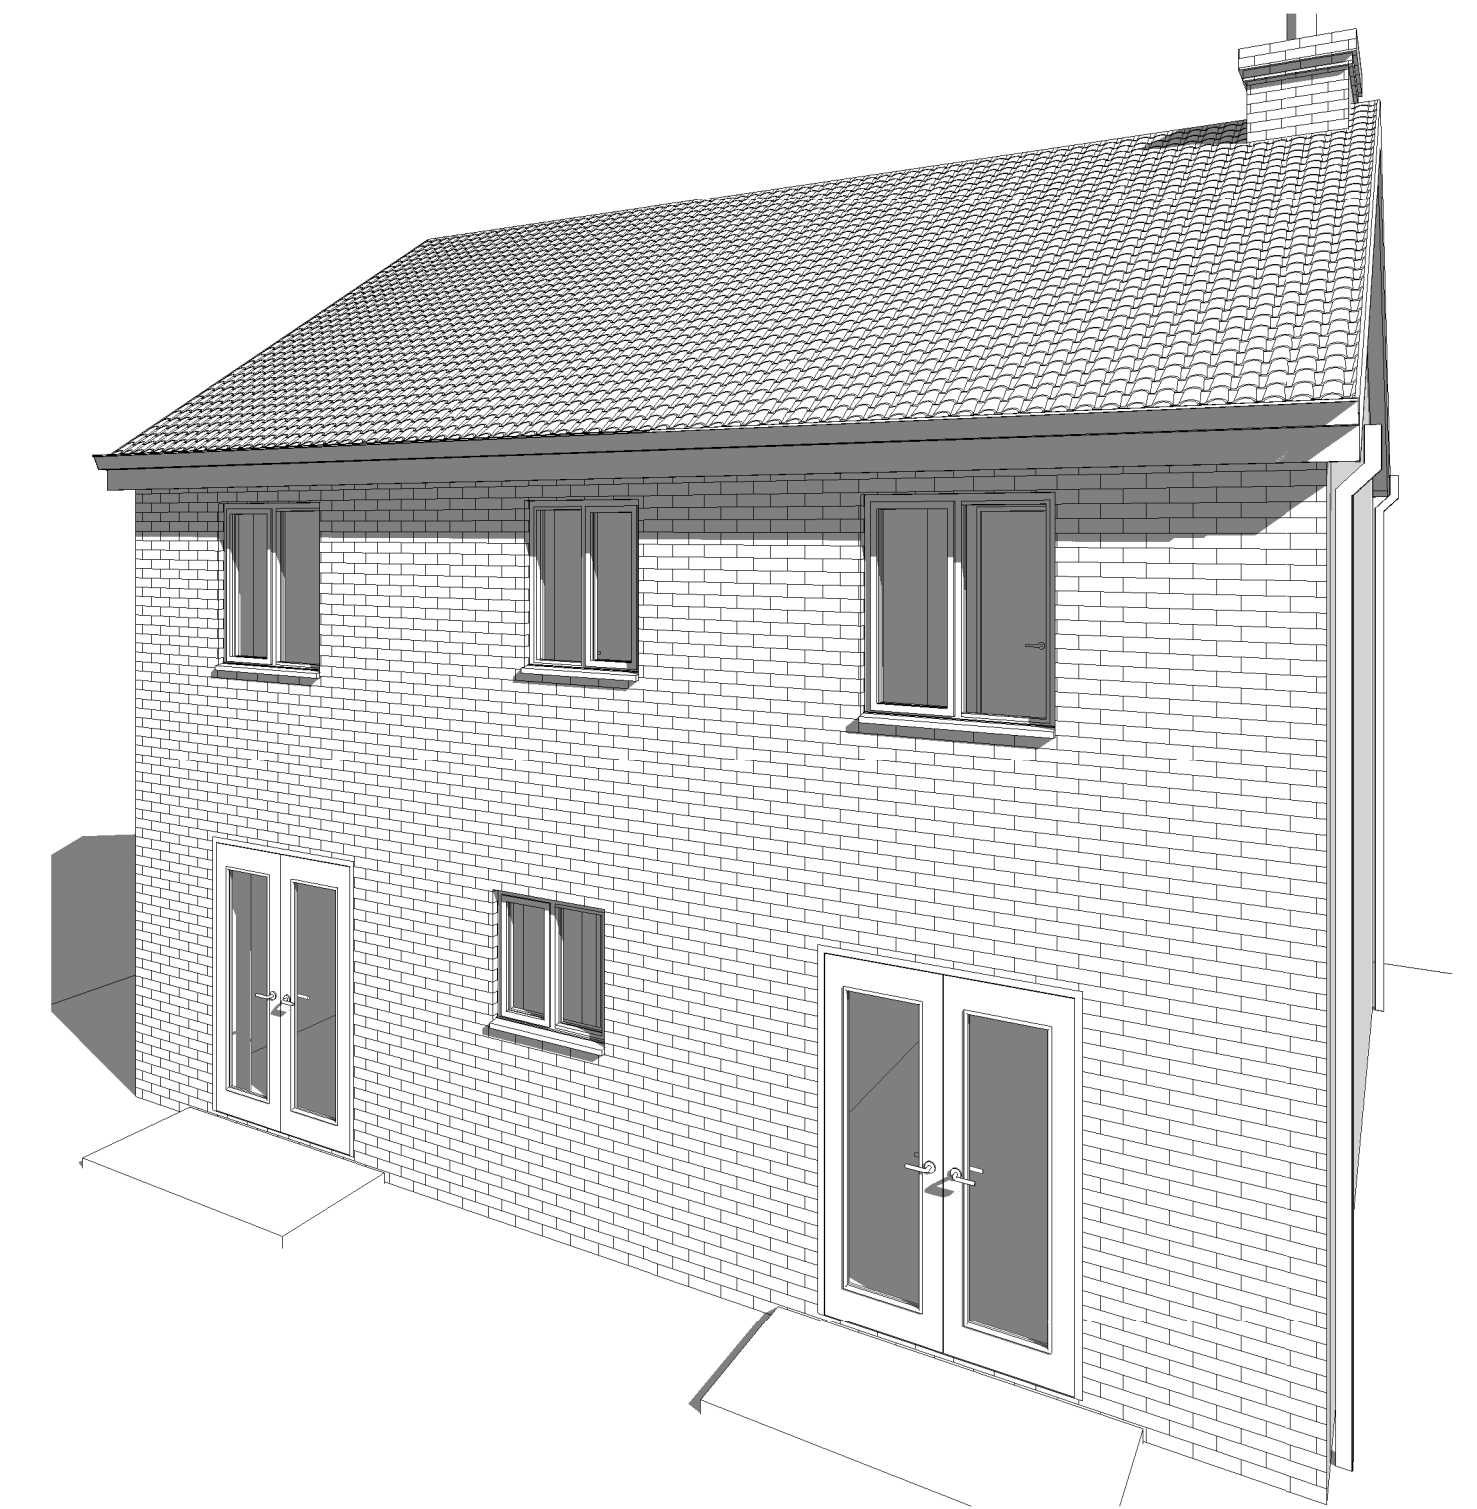

Rear External View.

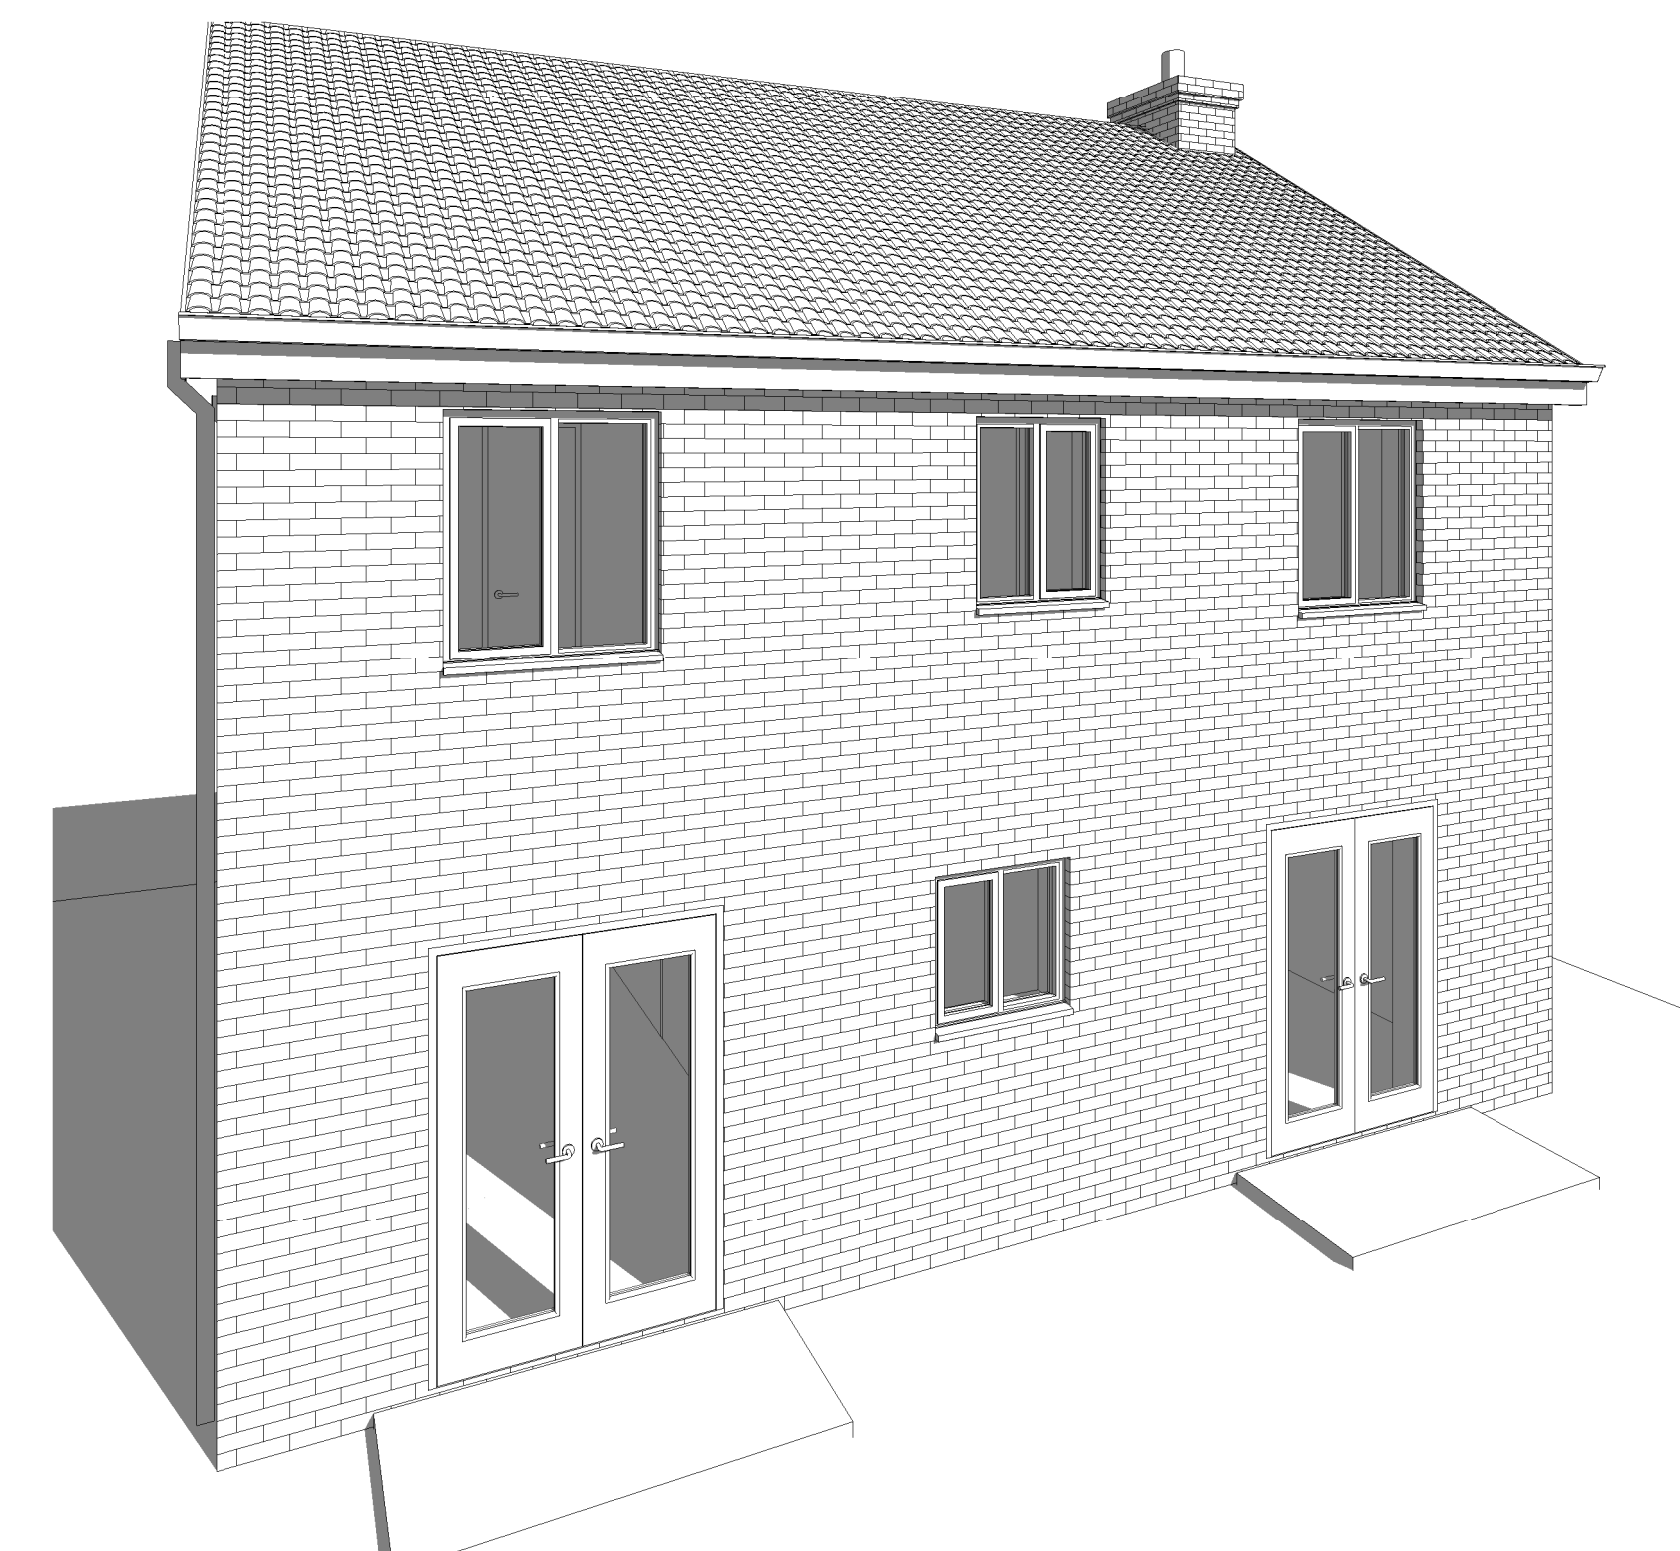

Rear External View 1.

PLANNING

[illegible]

Rev	Description
Client	
	Mrs Jane Smith

Project Address
9 Biggins Gardens
Heywood OL10 2WF

Drawing

Existing Plans, Elevations & External Views

Scale	Date		
As	May 24	.	.
indicated@A1			



Home Extension Advisory Service
Suite 318, Broadstone Mill, Broadstone Road, Stockport SK5 7DL
Email: info@heas.co.uk
Tel: 0161 443 4117

2024 | 01 | 02 | Rev. No.