


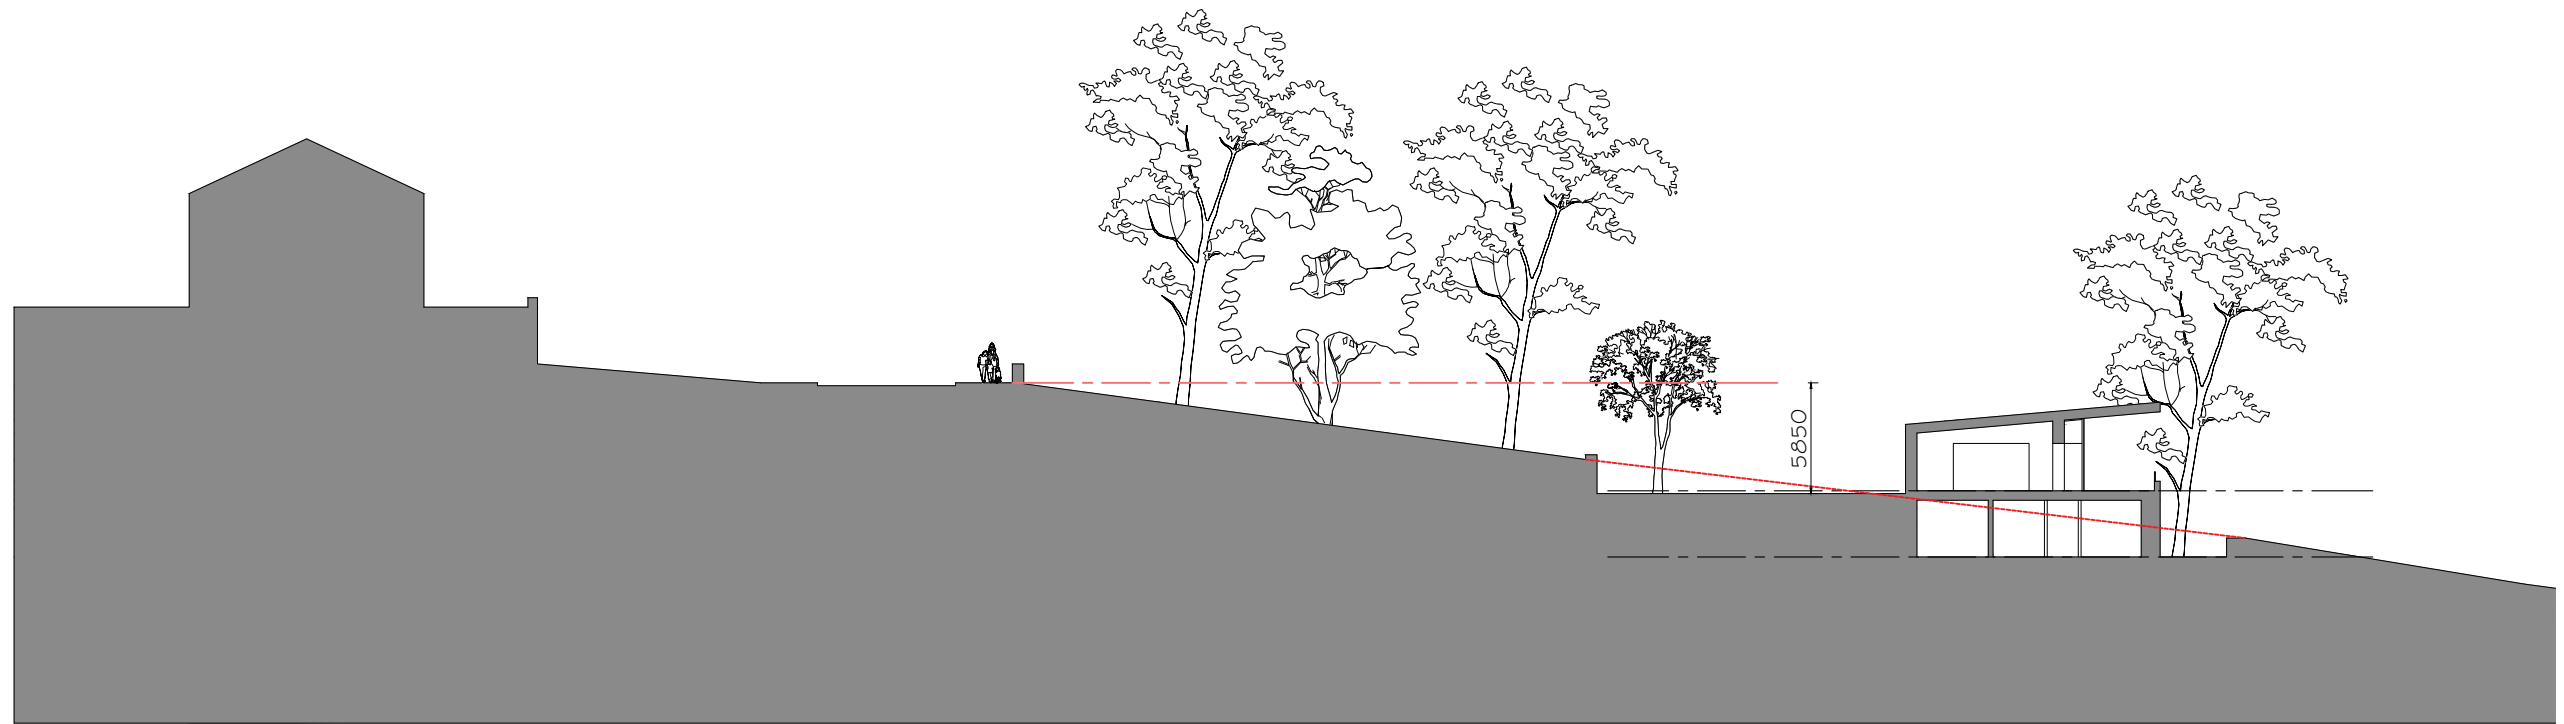

cross-section elevation



cross-section A-A

Martin Muldowney
The Edge House
Blackstone Edge Old Road
Littleborough
Rochdale

Sectional Elevation

work to figured dimensions

© CJ Partnership owns the copyright of this design /
drawing which must not be reproduced in whole or in
part without the written permission of CJ Partnership

contract no

3588

drawn by

drawing no

08

date

April 2021

revision

A

scale @ A3

NTS

planning

Revisions:
A. - Full cross-section added.PDC.October 2022

Blue Pit Mill Queensway
Castleton Rochdale OL11 2PG

+44 (0)1706 631347
info@cjpartnership.com
www.cjpartnership.com

CJPARTNERSHIP
ENVIRONMENTAL ARCHITECTS

