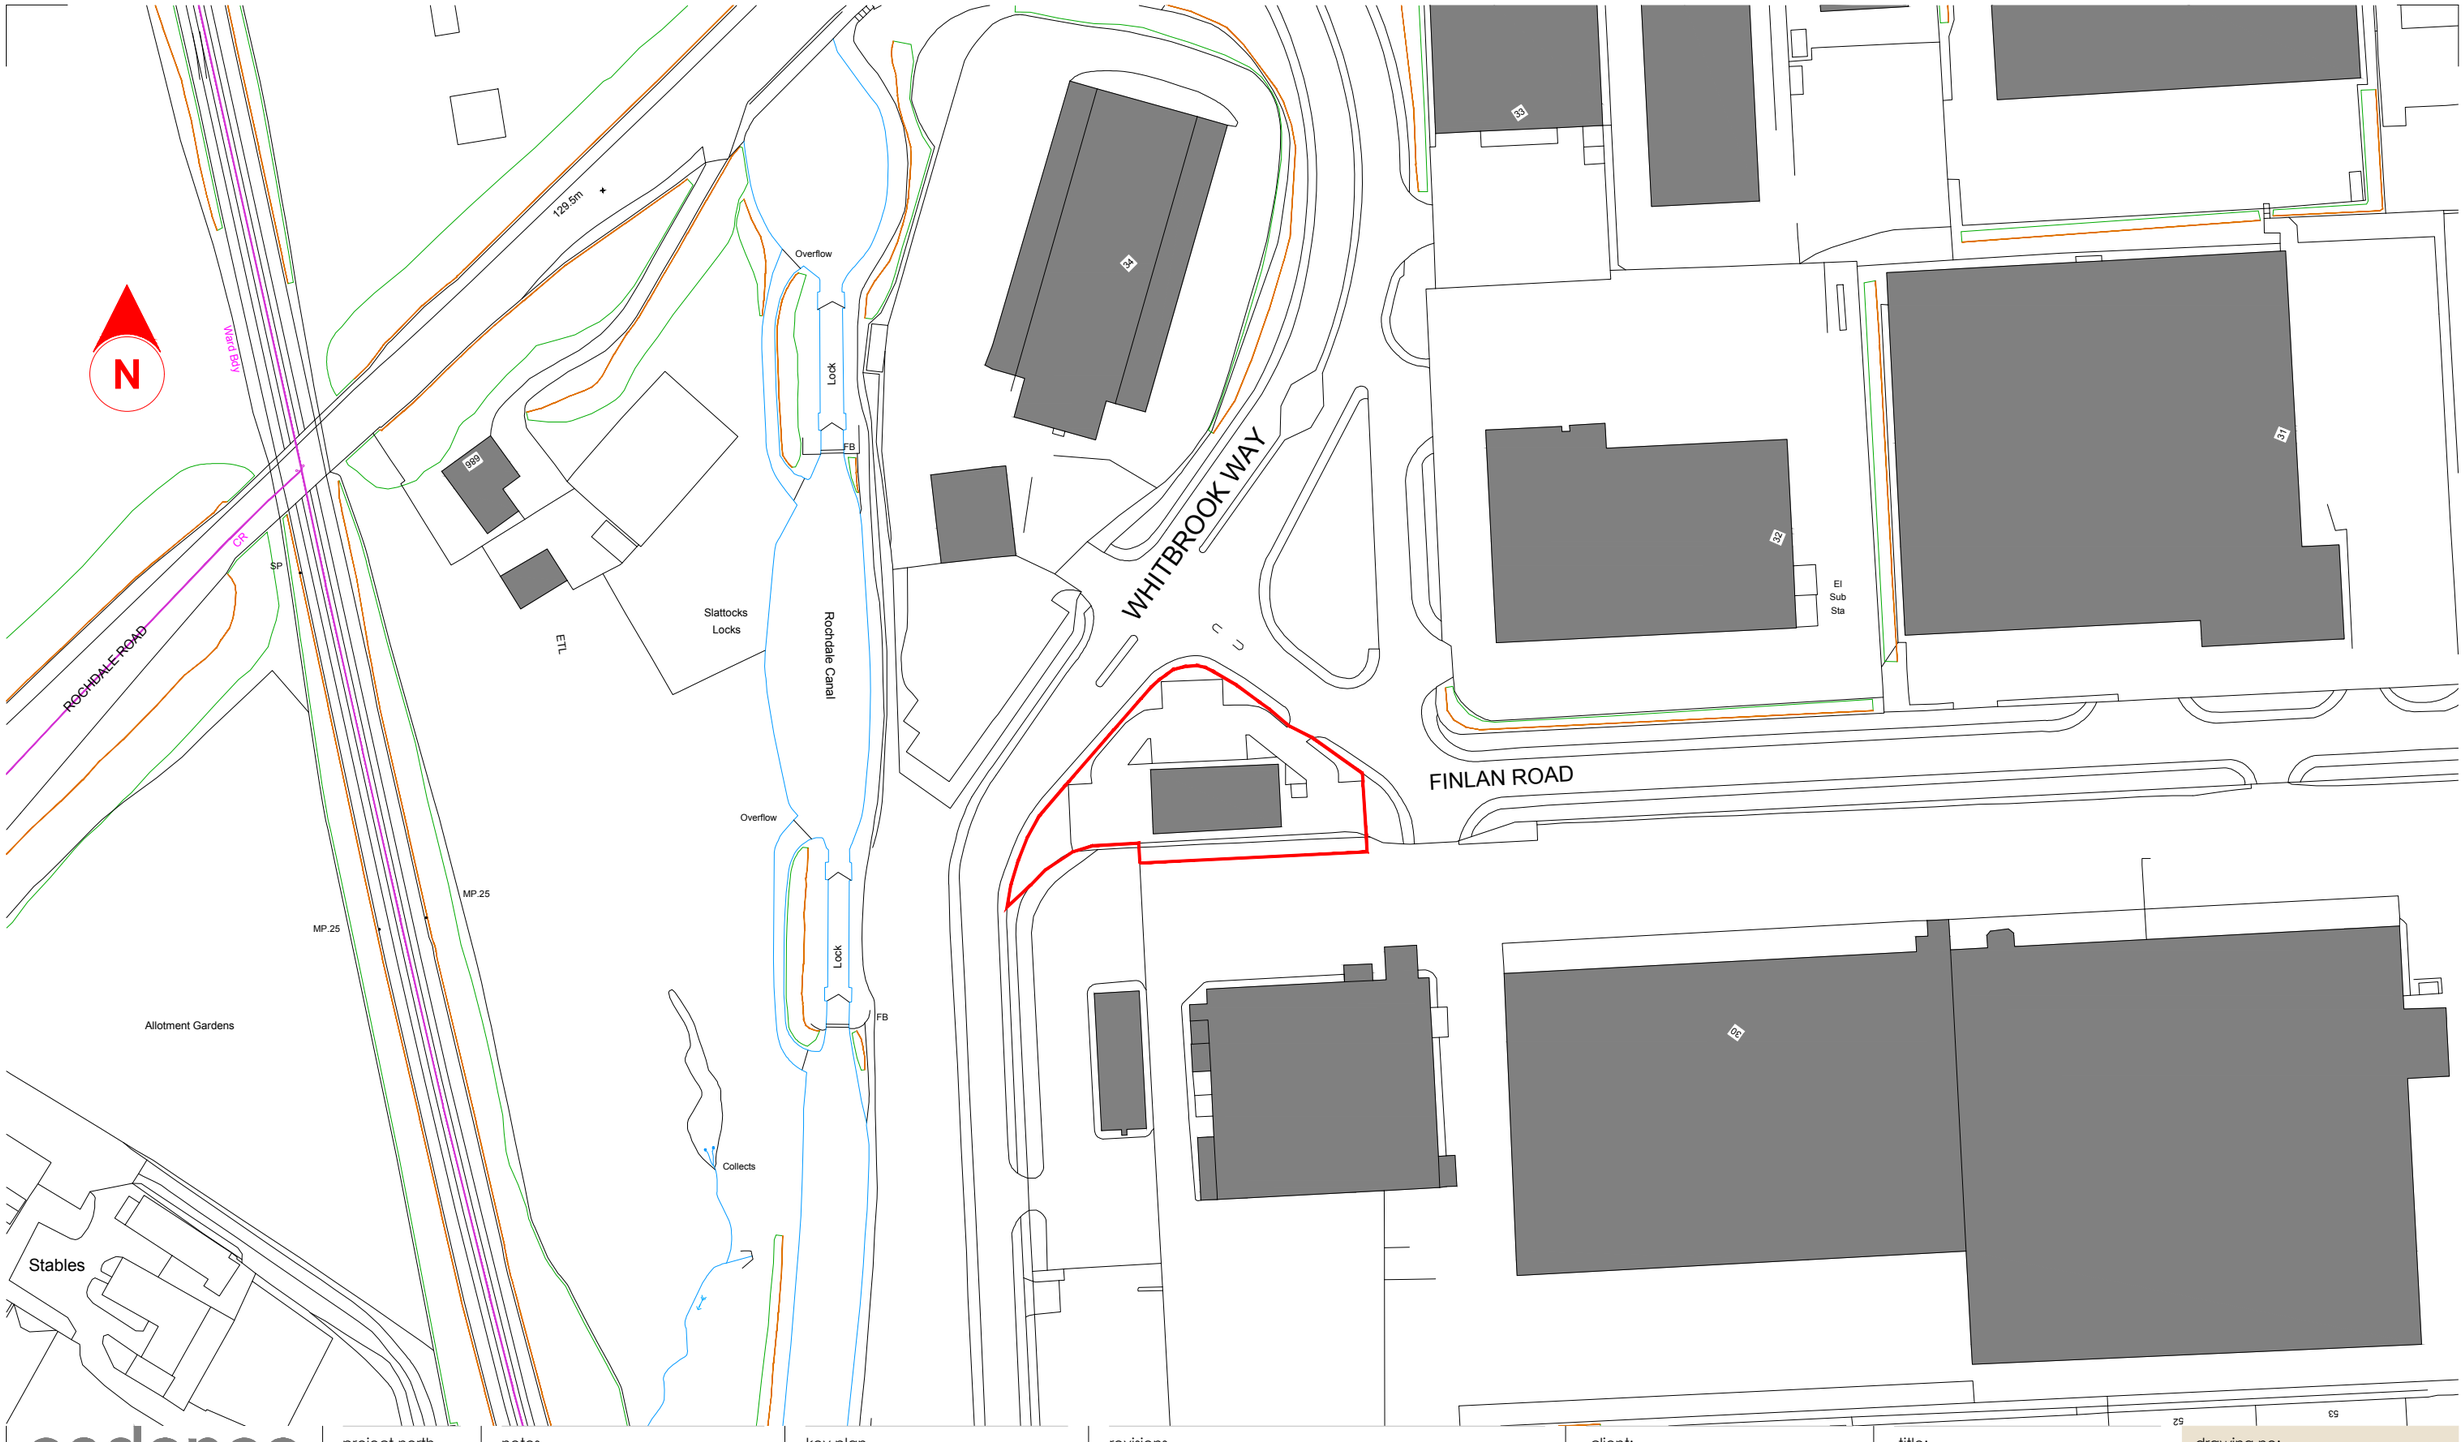


cadence

Cadence Architecture Ltd

contact@cadence-architecture.co.uk

www.cadence-architecture.co.uk

project north

notes

1. Drawings are based on survey data and may not accurately represent what is physically present.
2. Do not scale from this drawing. All dimensions to be site verified by the contractor before proceeding.
3. All dimensions are in millimeters unless noted otherwise.
4. Cadence Architecture Ltd shall be notified in writing of any discrepancies.

key plan
not to scale

revisions

REV	DATE	DRAWN BY	APPR. BY	NOTES

client: MEADOWS CARE LTD

project: LINK HOUSE
STAKE HILL, M24 2SS

status: PLANNING

revision:

title: LOCATION PLAN

drawn by:	PDP
approved by:	PDP
date:	04.03.25
job no:	120ROC
scale:	1:1250@A3

drawing no: 100