


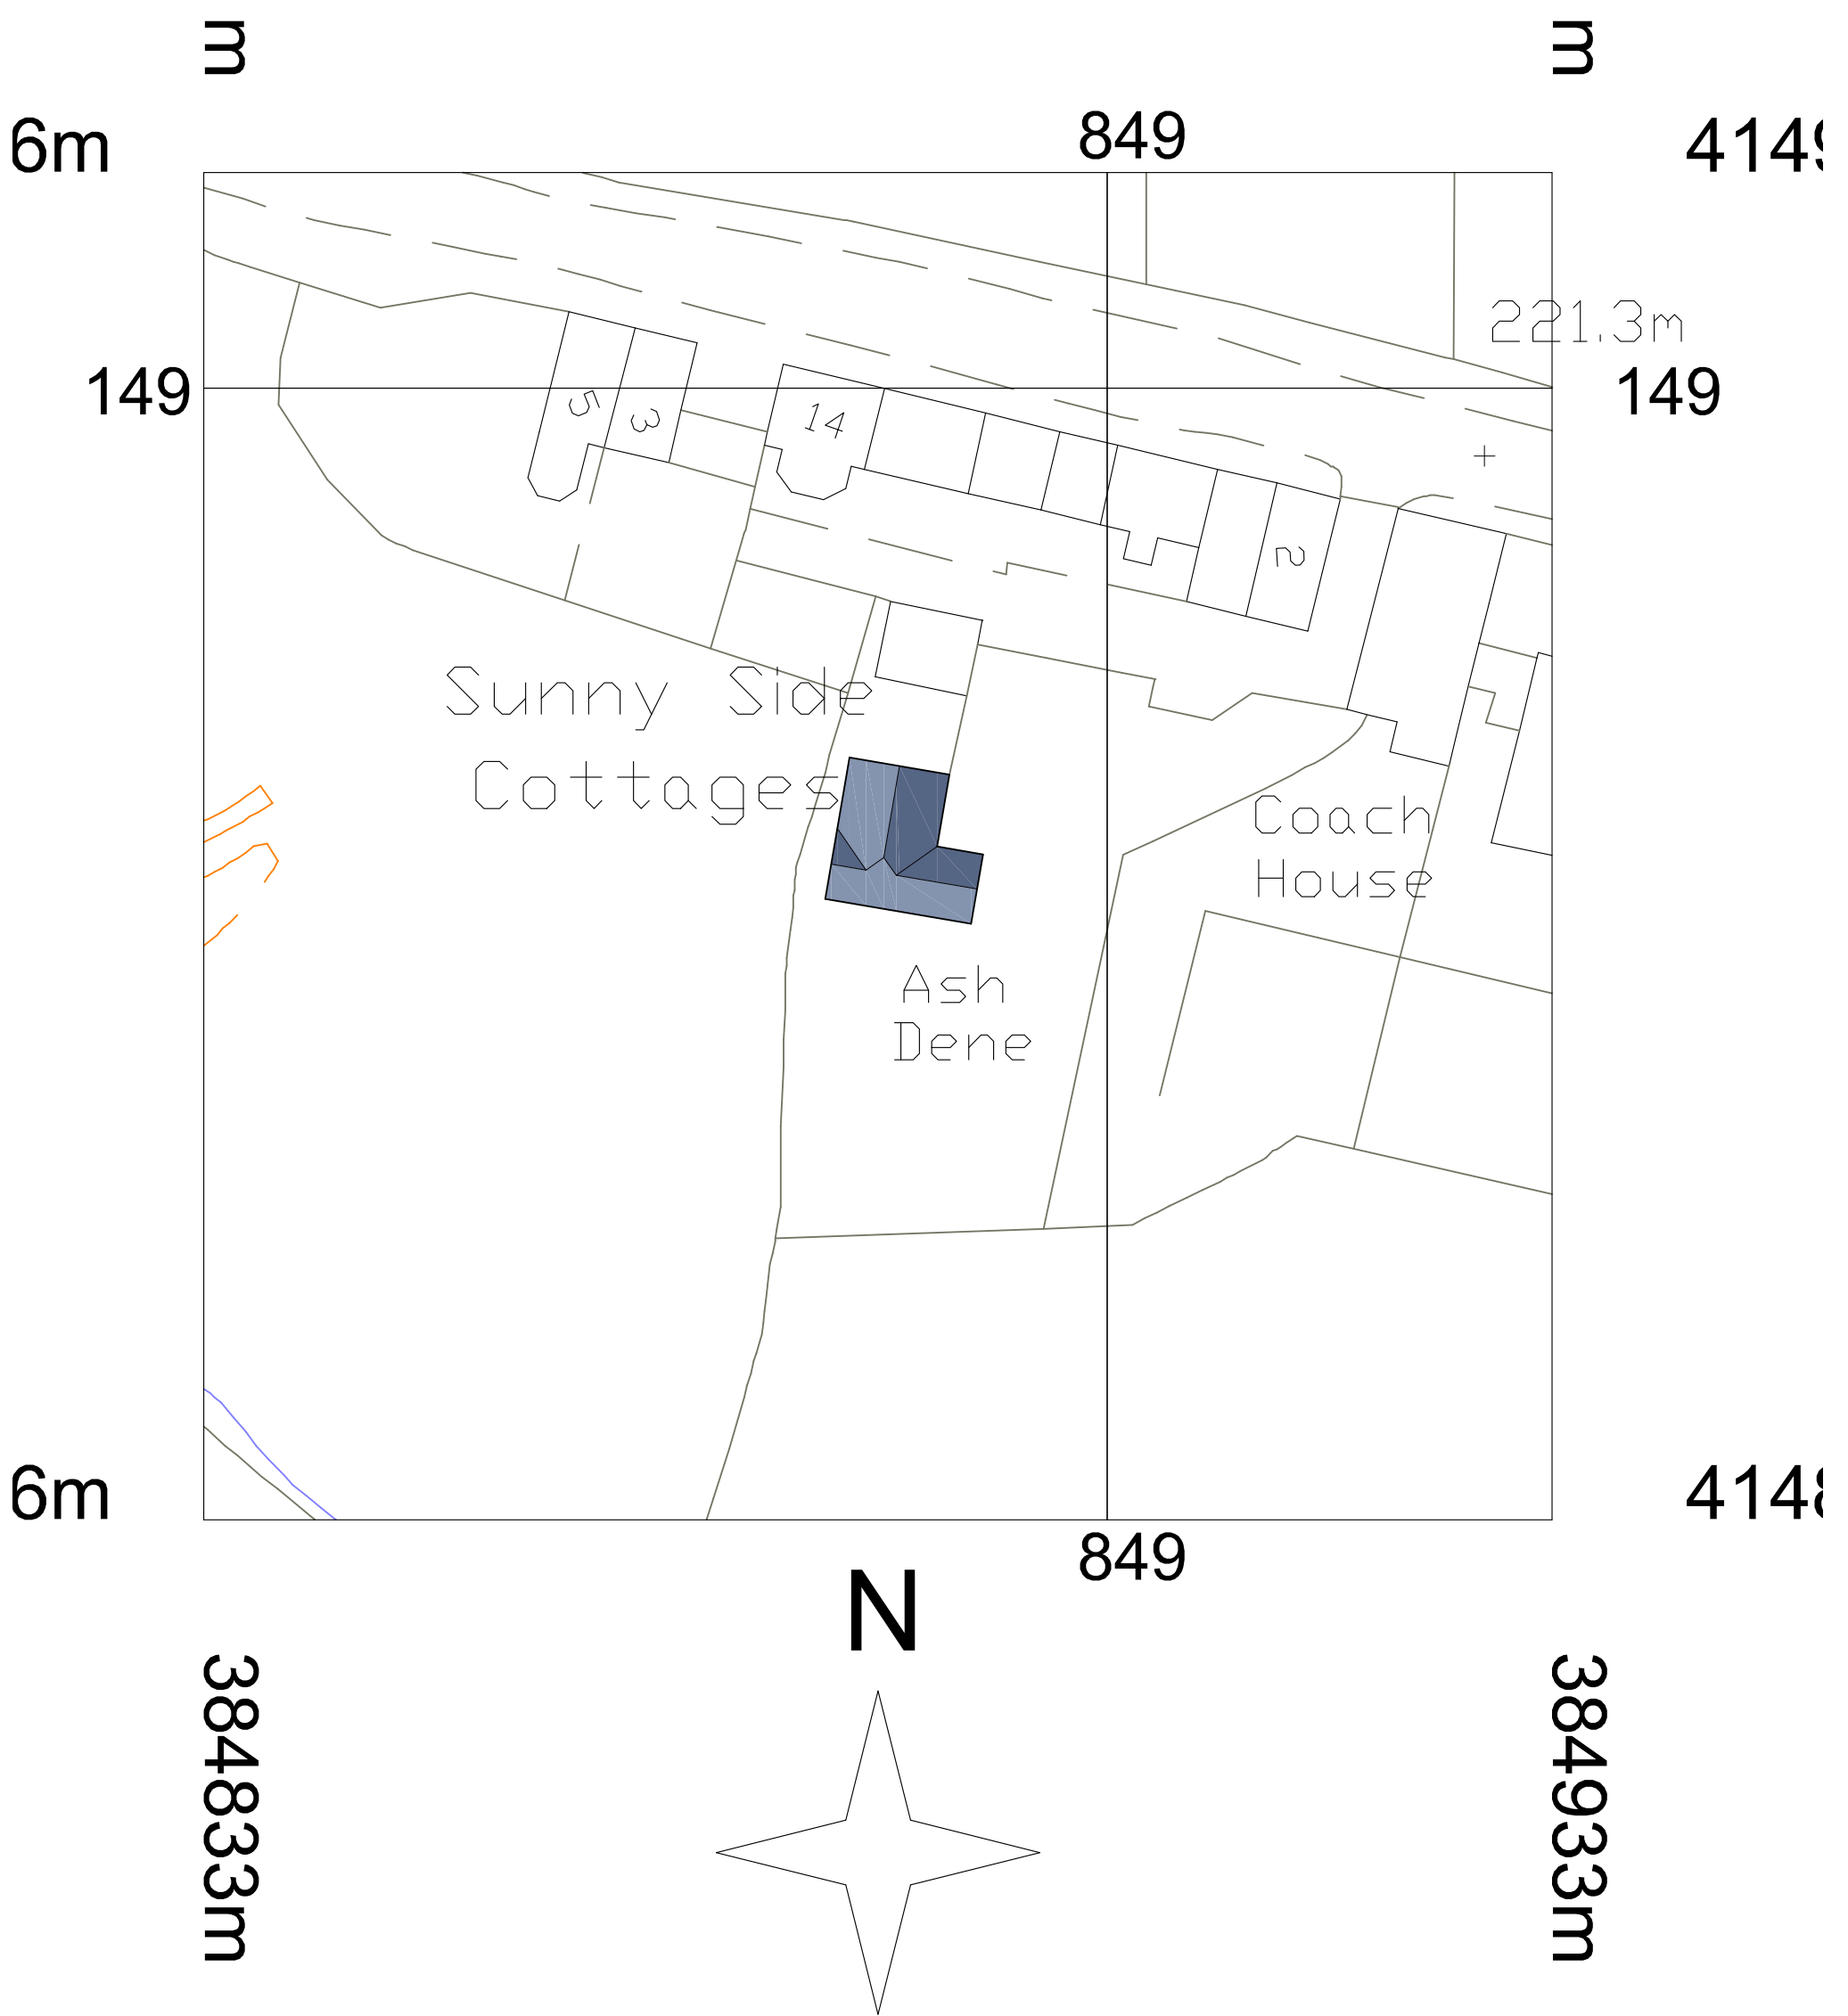

Existing site plan 1:500

