

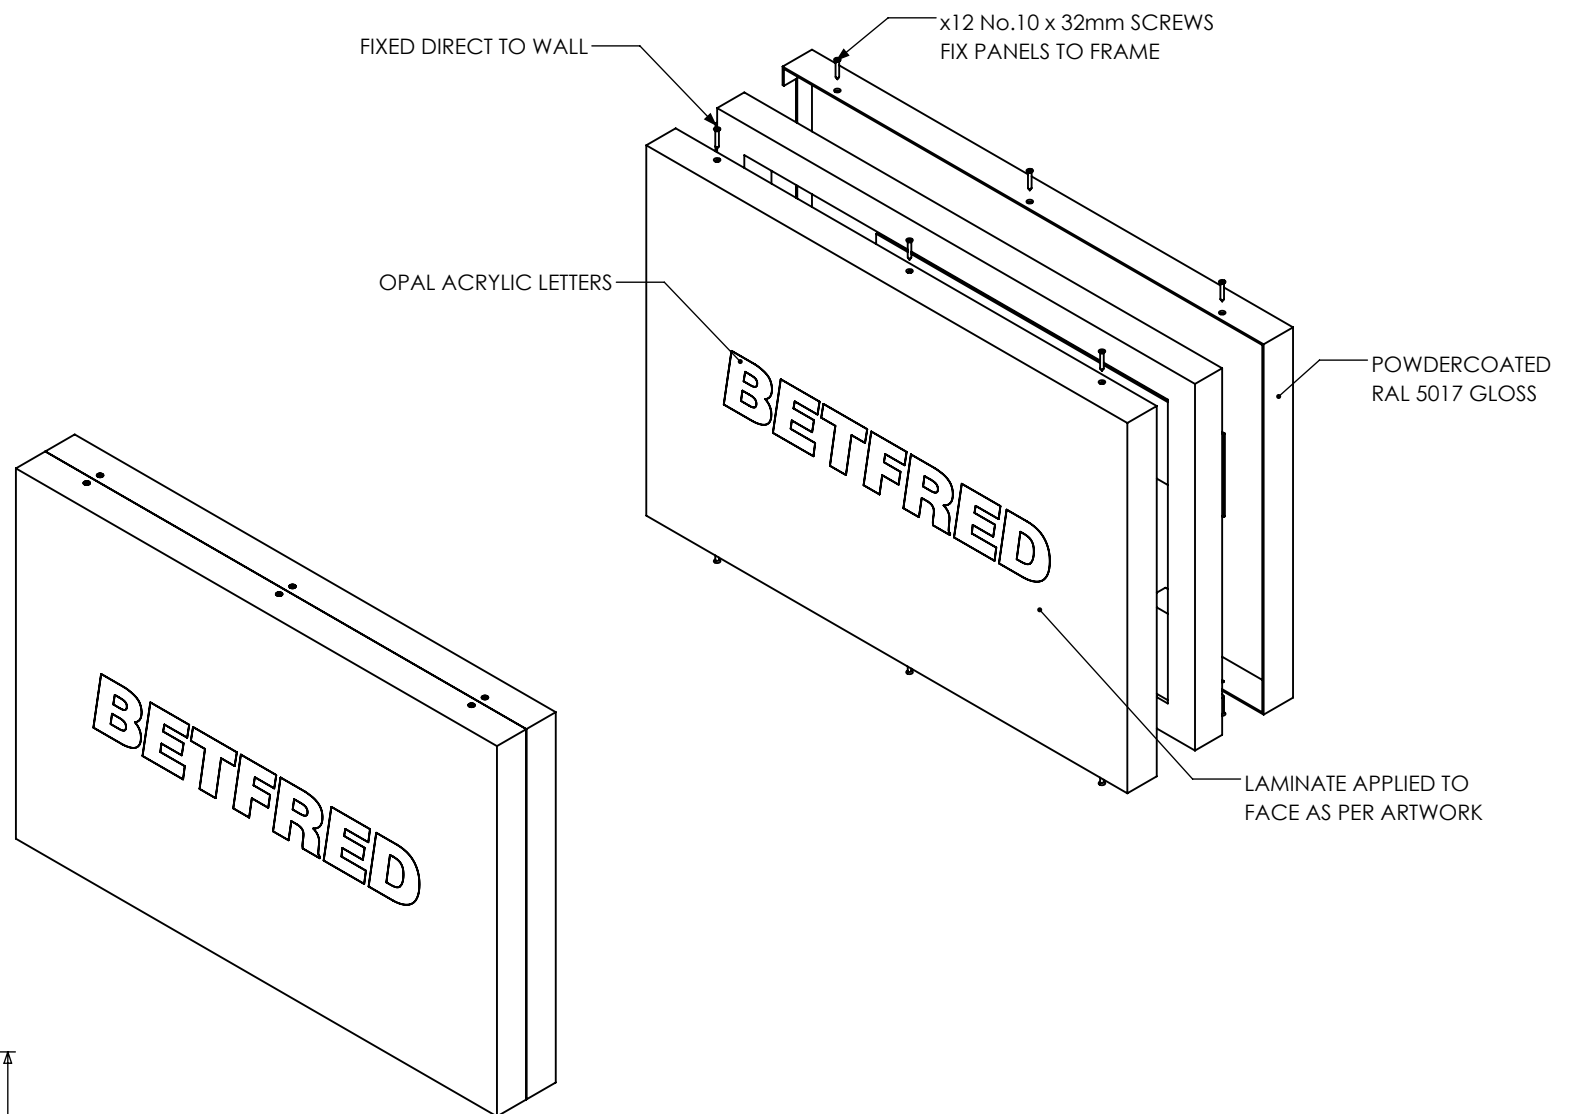
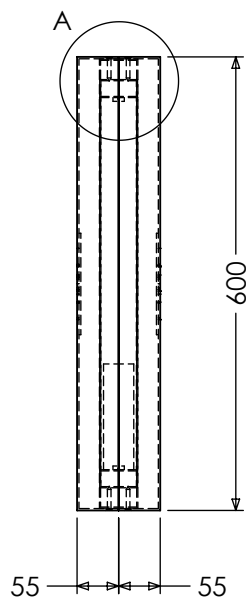
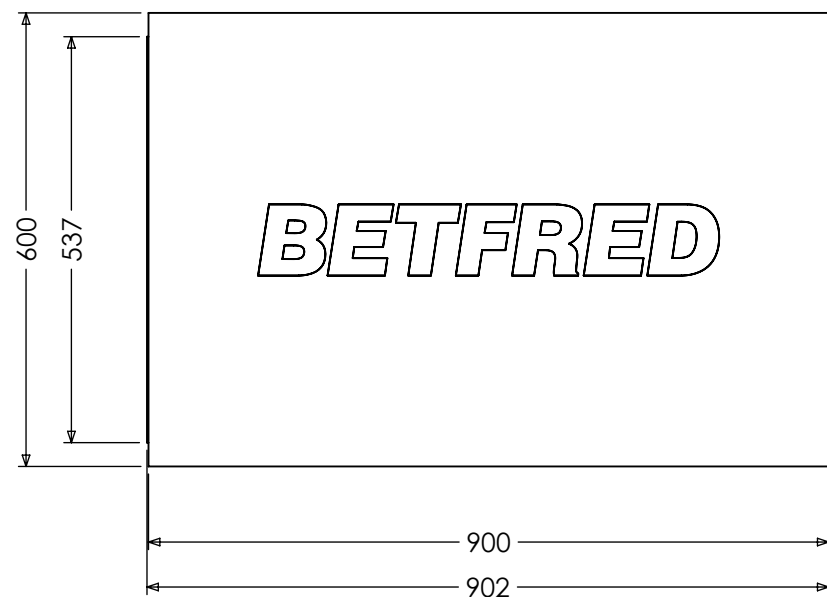
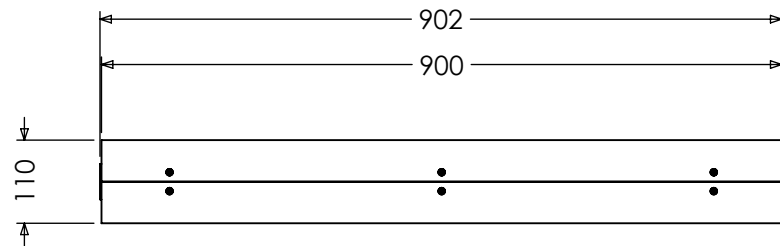





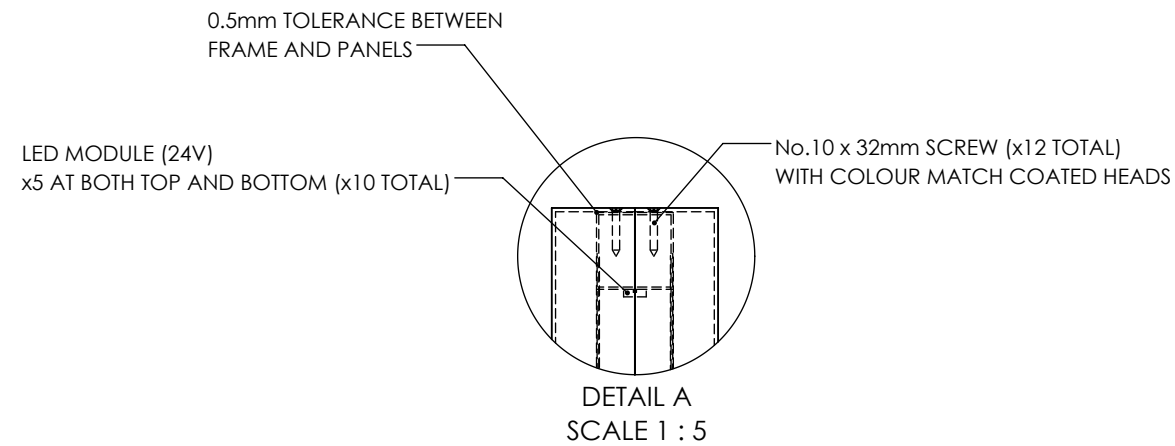


SUPPLIED WITH CABLE AND DRIVER, ELECTRICAL FEED PROVIDED BY OTHERS.
(ISOLATED 13A SPUR)

 LEADING EDGE SIGNAGE & GRAPHICS www.leadingedgesignage.co.uk 01274 855850 UNIT 146 BMK INDUSTRIAL ESTATE, WAKEFIELD ROAD, LIVERSEDGE, WF15 6BS	Client: Betfred		Project: Middleton Garden 1016		Date: 28/06/2024	
	Material: Aluminium		Description: Wall Sign GA		Drawing Number: N/A	
	Finish: N/A					
	Scale: 1:10	Revision:	Drawn By: JI	A3		

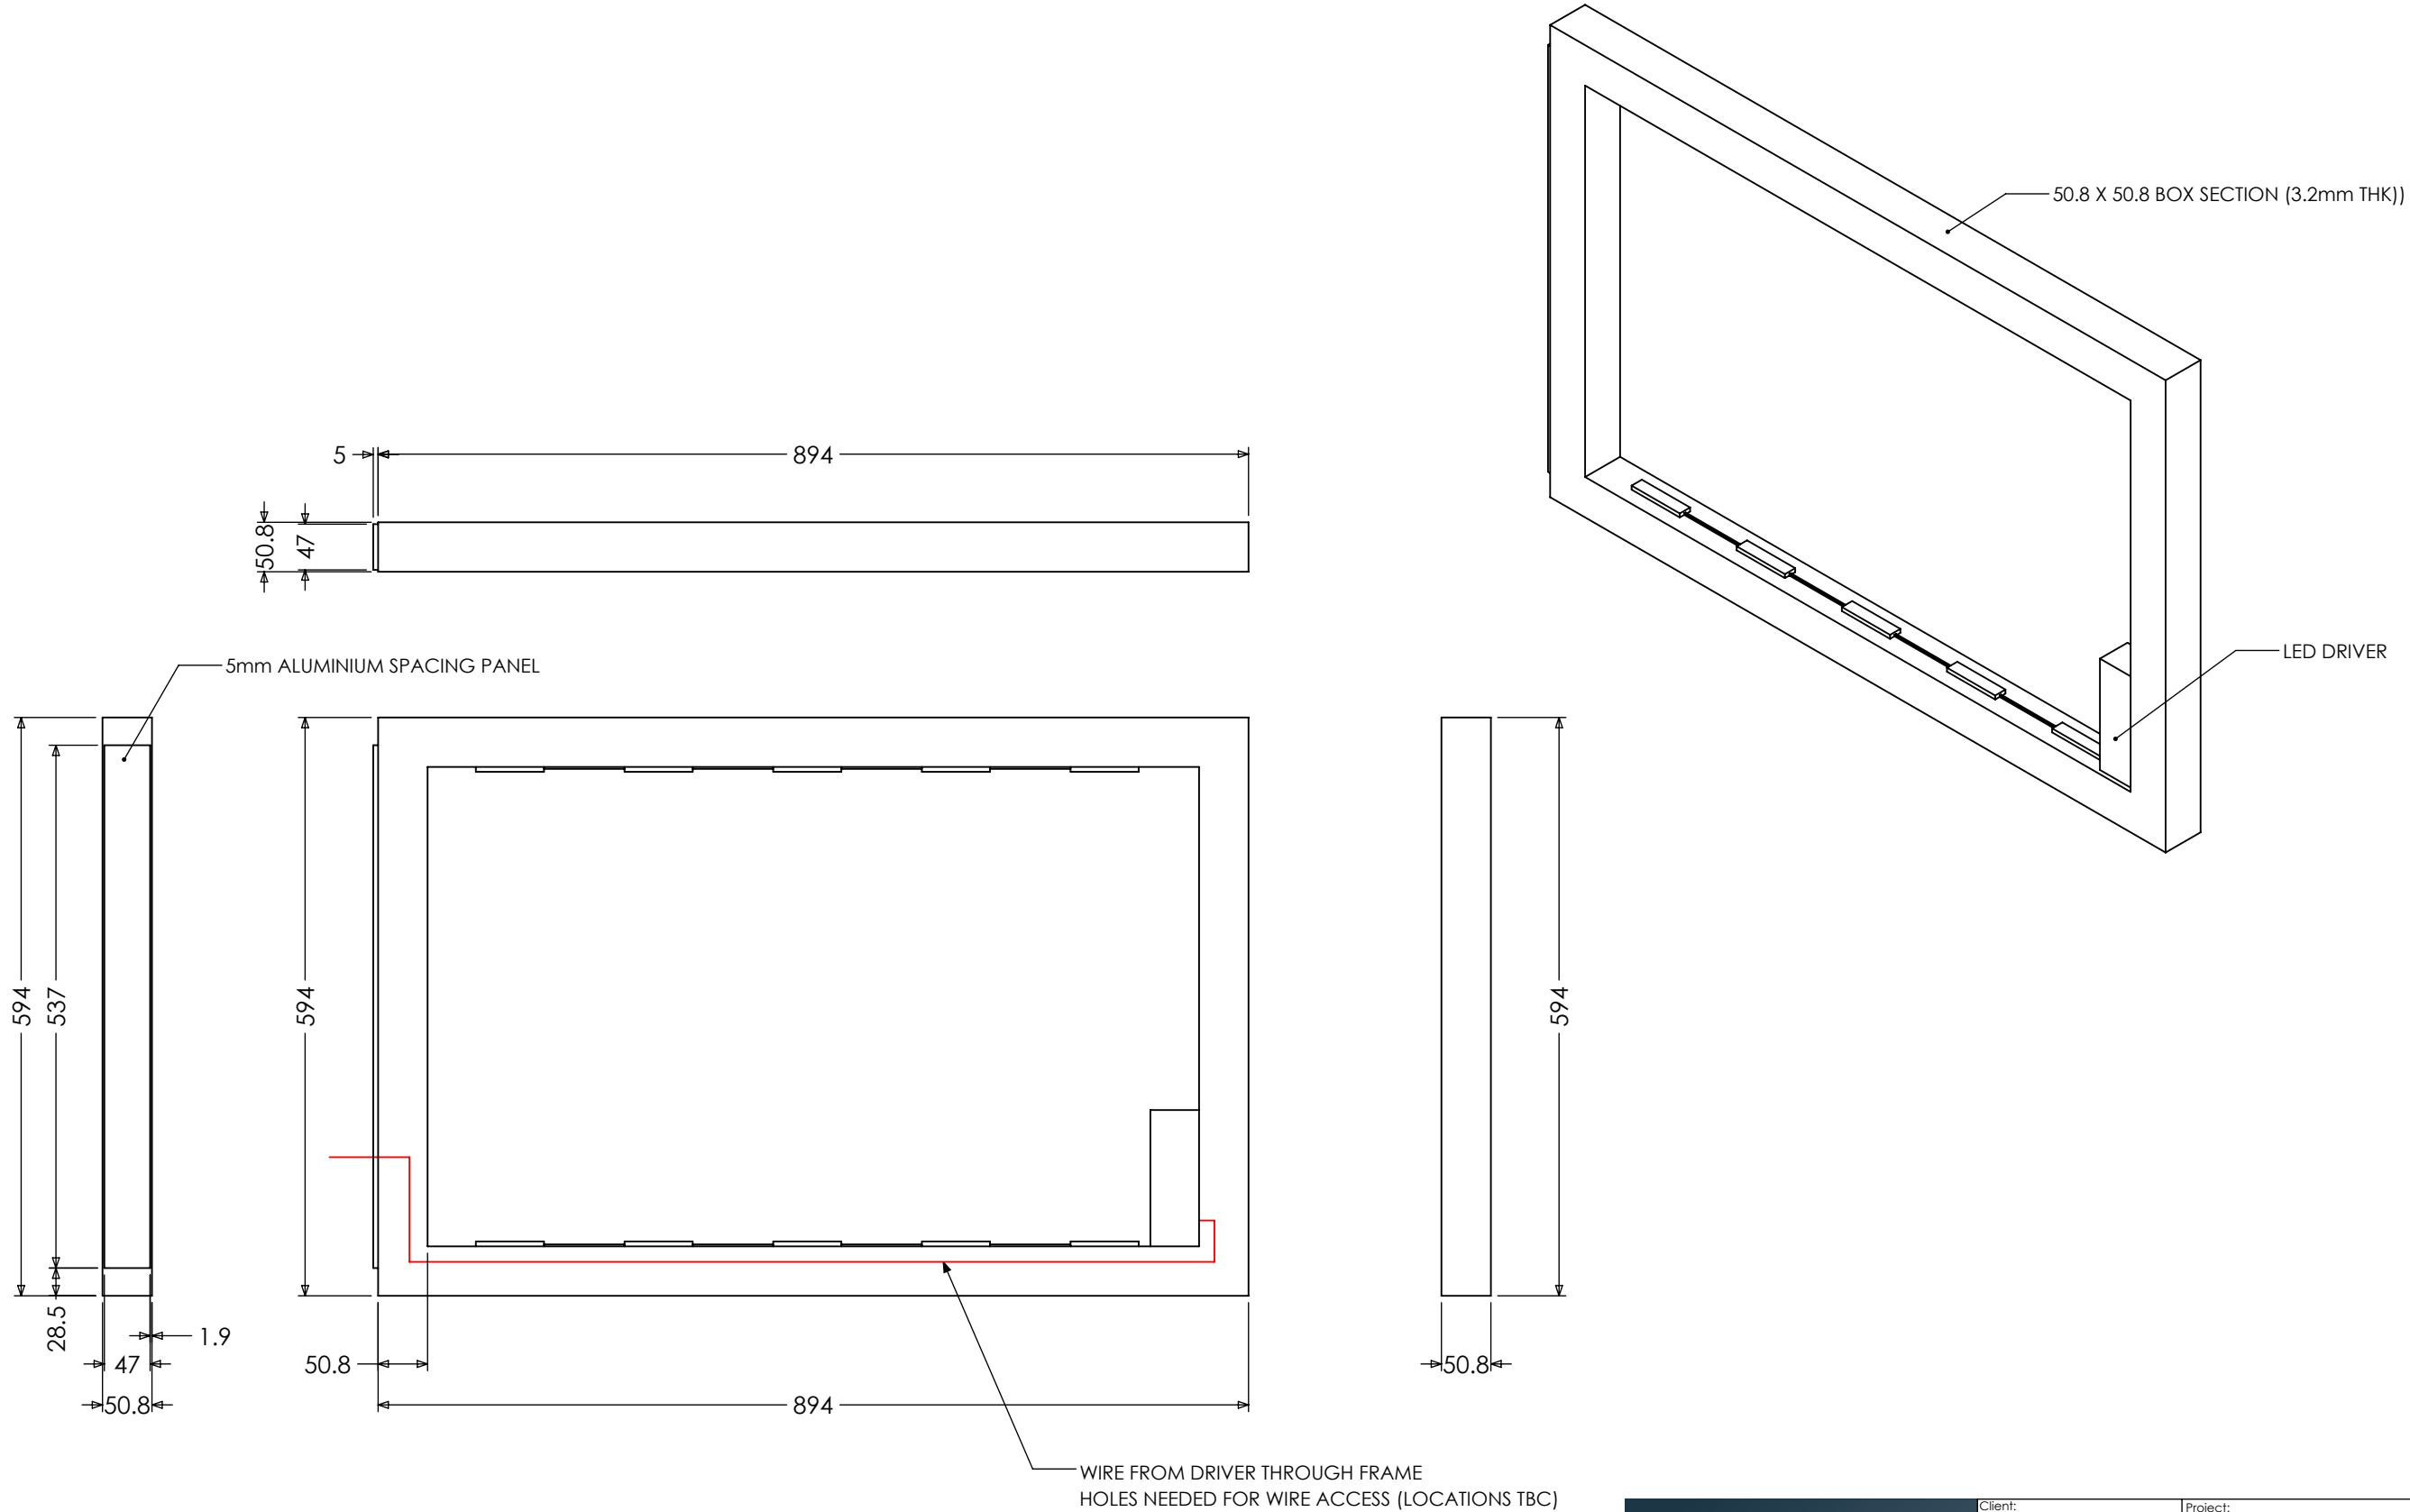

 www.leadingedgesignage.co.uk 01274 855850 UNIT 146 BMK INDUSTRIAL ESTATE WAKEFIELD ROAD, LIVERSEDGE, WF15 6BS	Client: Betfred		Project: Middleton Garden 1016		Date: 28/06/2024
	Material: Aluminium		Description: Wall Sign Framework		Drawing Number: N/A
	Finish: N/A		Revision:		 ALL DIMENSIONS ARE IN MM
	Scale: 1:7		Drawn By: JI	A3	

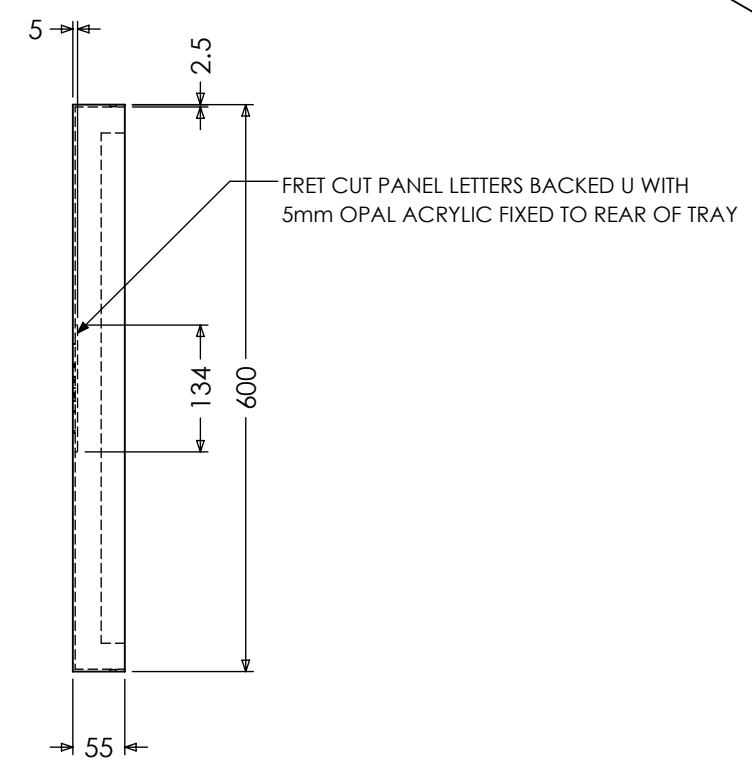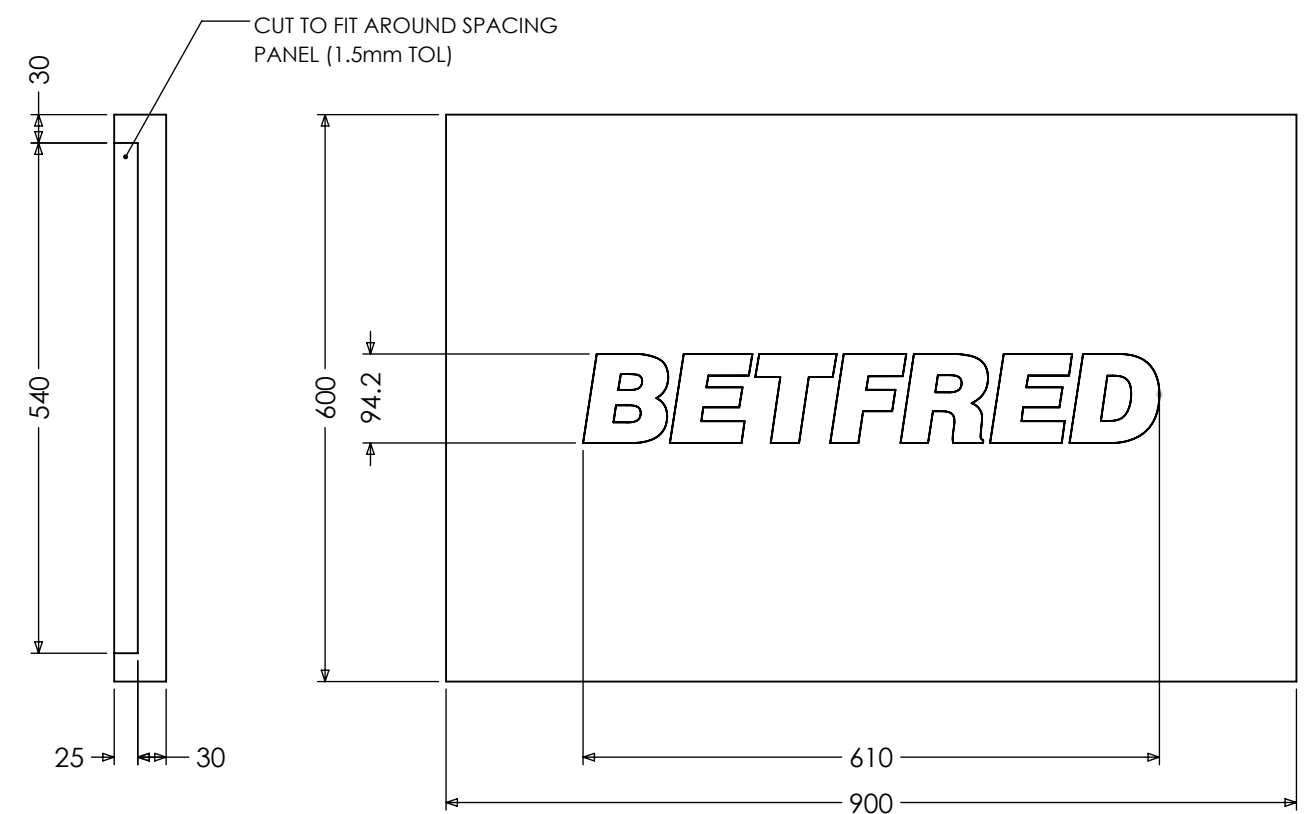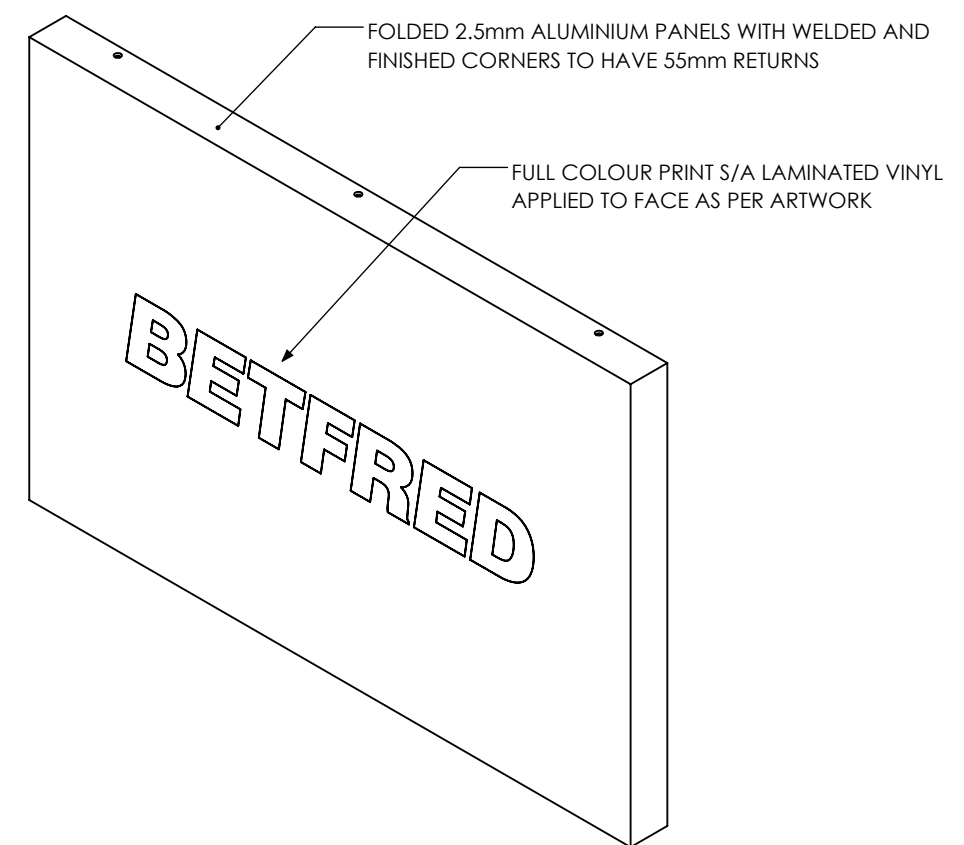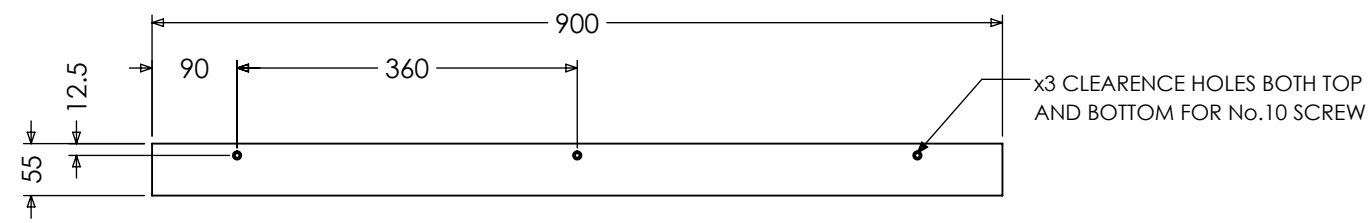

OPPOSITE PANEL IS EXACT SAME OTHER THAN SPACING PANEL CUT ON OPPOSITE SIDE

 www.leadingedgesignage.co.uk 01274 855850 UNIT 146 BMK INDUSTRIAL ESTATE WAKEFIELD ROAD, LIVERSEDGE, WF15 6BS	Client: Betfred	Project: Middleton Garden 1016	Date: 28/06/2024
	Material: Aluminium	Description: Wall Sign	Drawing Number: N/A
	Finish: RAL 5017 Gloss	Folded Panels	
	Scale: 1:8	Revision:	Drawn By: JI A3
ALL DIMENSIONS ARE IN MM			