


rev	details	by	date
T00	TENDER ISSUE	STo	18/10/2024
T01	Tender Issue	STo	25.10.2024


- Notes
- 1.0 All dimensions in millimeters.
 - 1.2 Use only dimensions shown.



00
317
LOCATION PLAN
As shown @A3

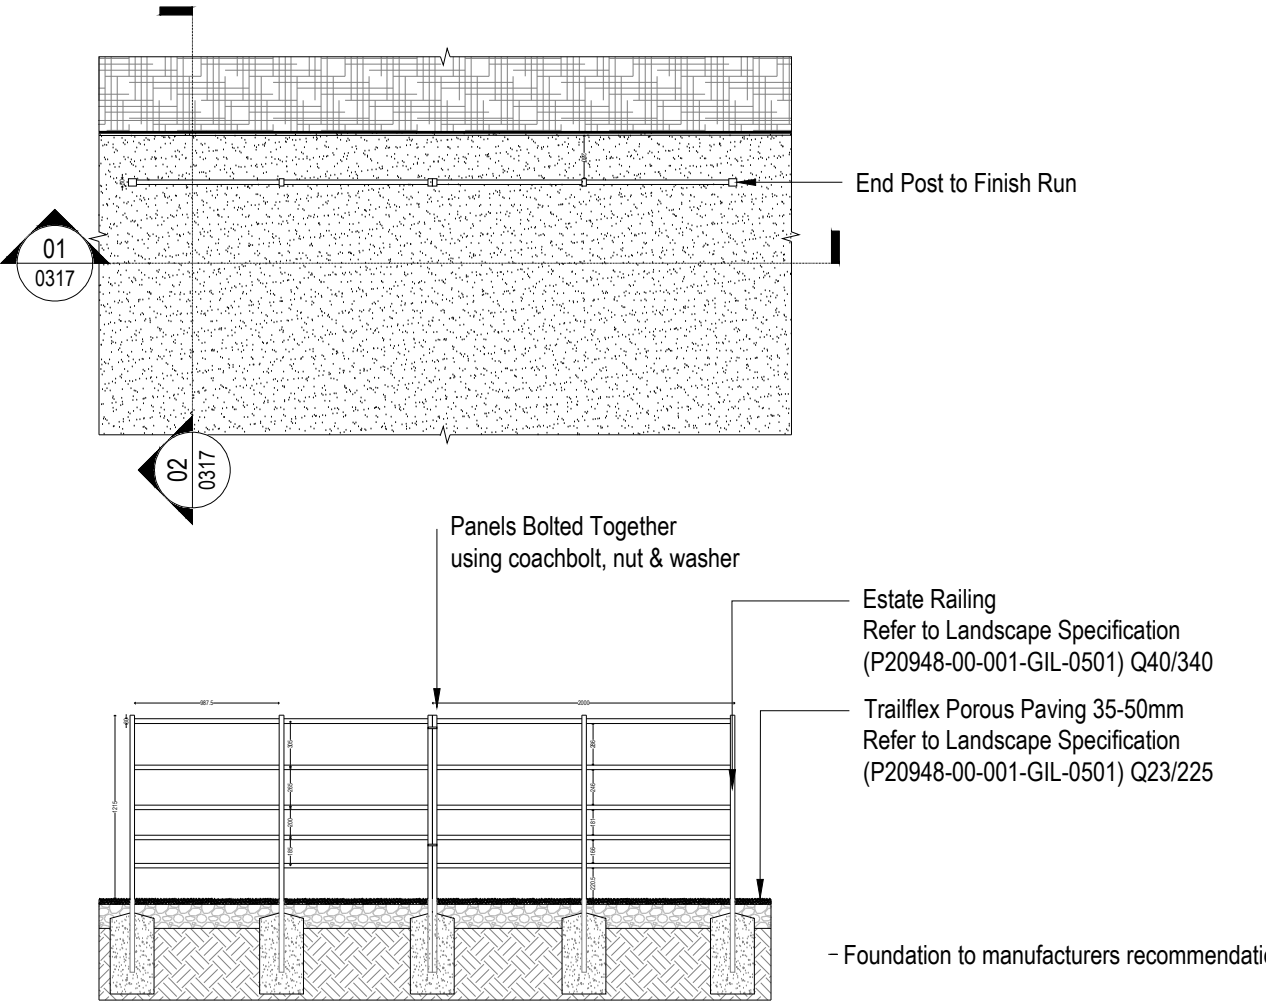

01
317
ESTATE RAILING
Scale 1: 50 @A3

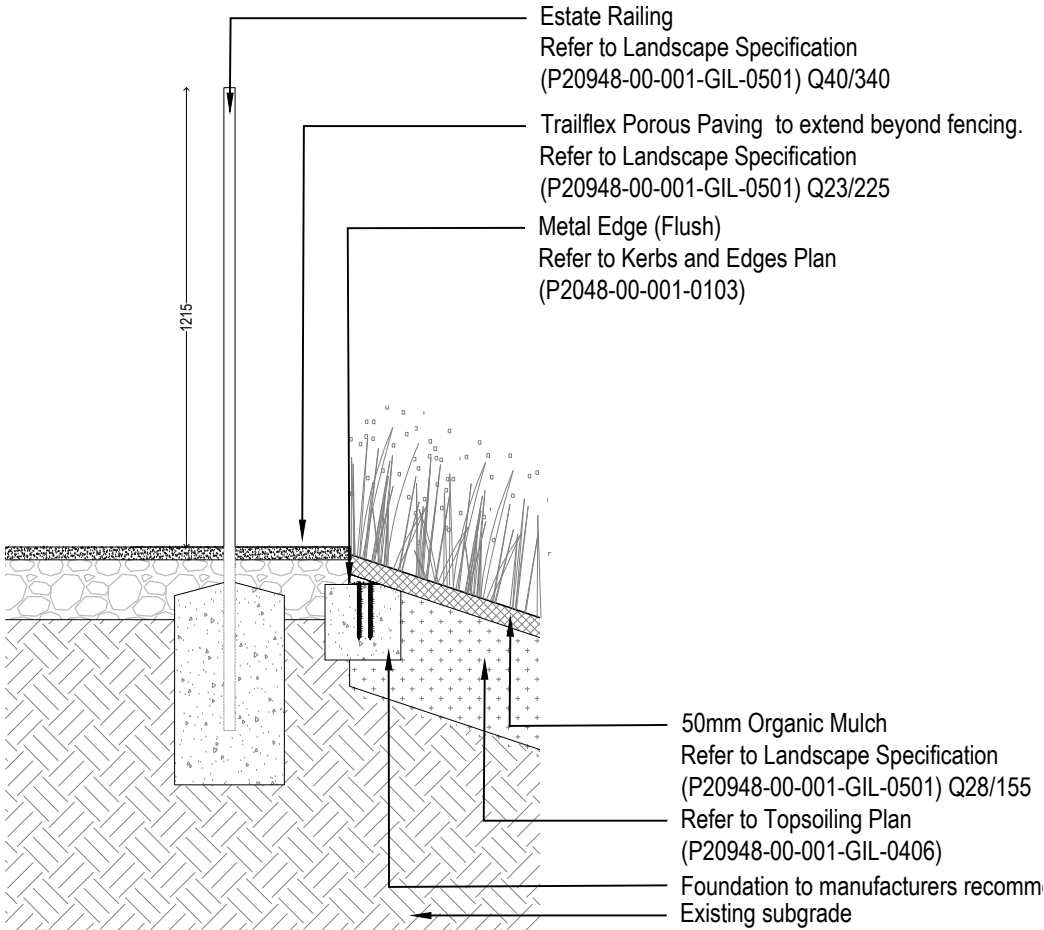

02
317
ESTATE RAILING and METAL EDGE
Scale 1: 50 @A3

© copyright GILLESPIES LLP, all rights reserved

Broadfield Park Slopes

Estate Railing

Date 30.09.2024 Scale 1:50 @ A3 Drawn AH Checked STo

TENDER Drawing status Revision T01

P20949-00-001-GIL-317

Rochdale Development Agency client

GILLESPIES

5th Floor, Phoenix House, 3 South Parade, Leeds, LS1
P: 0113 247 0550 F: 0113 247 0660 E: design.leeds@gillespies.co.uk