
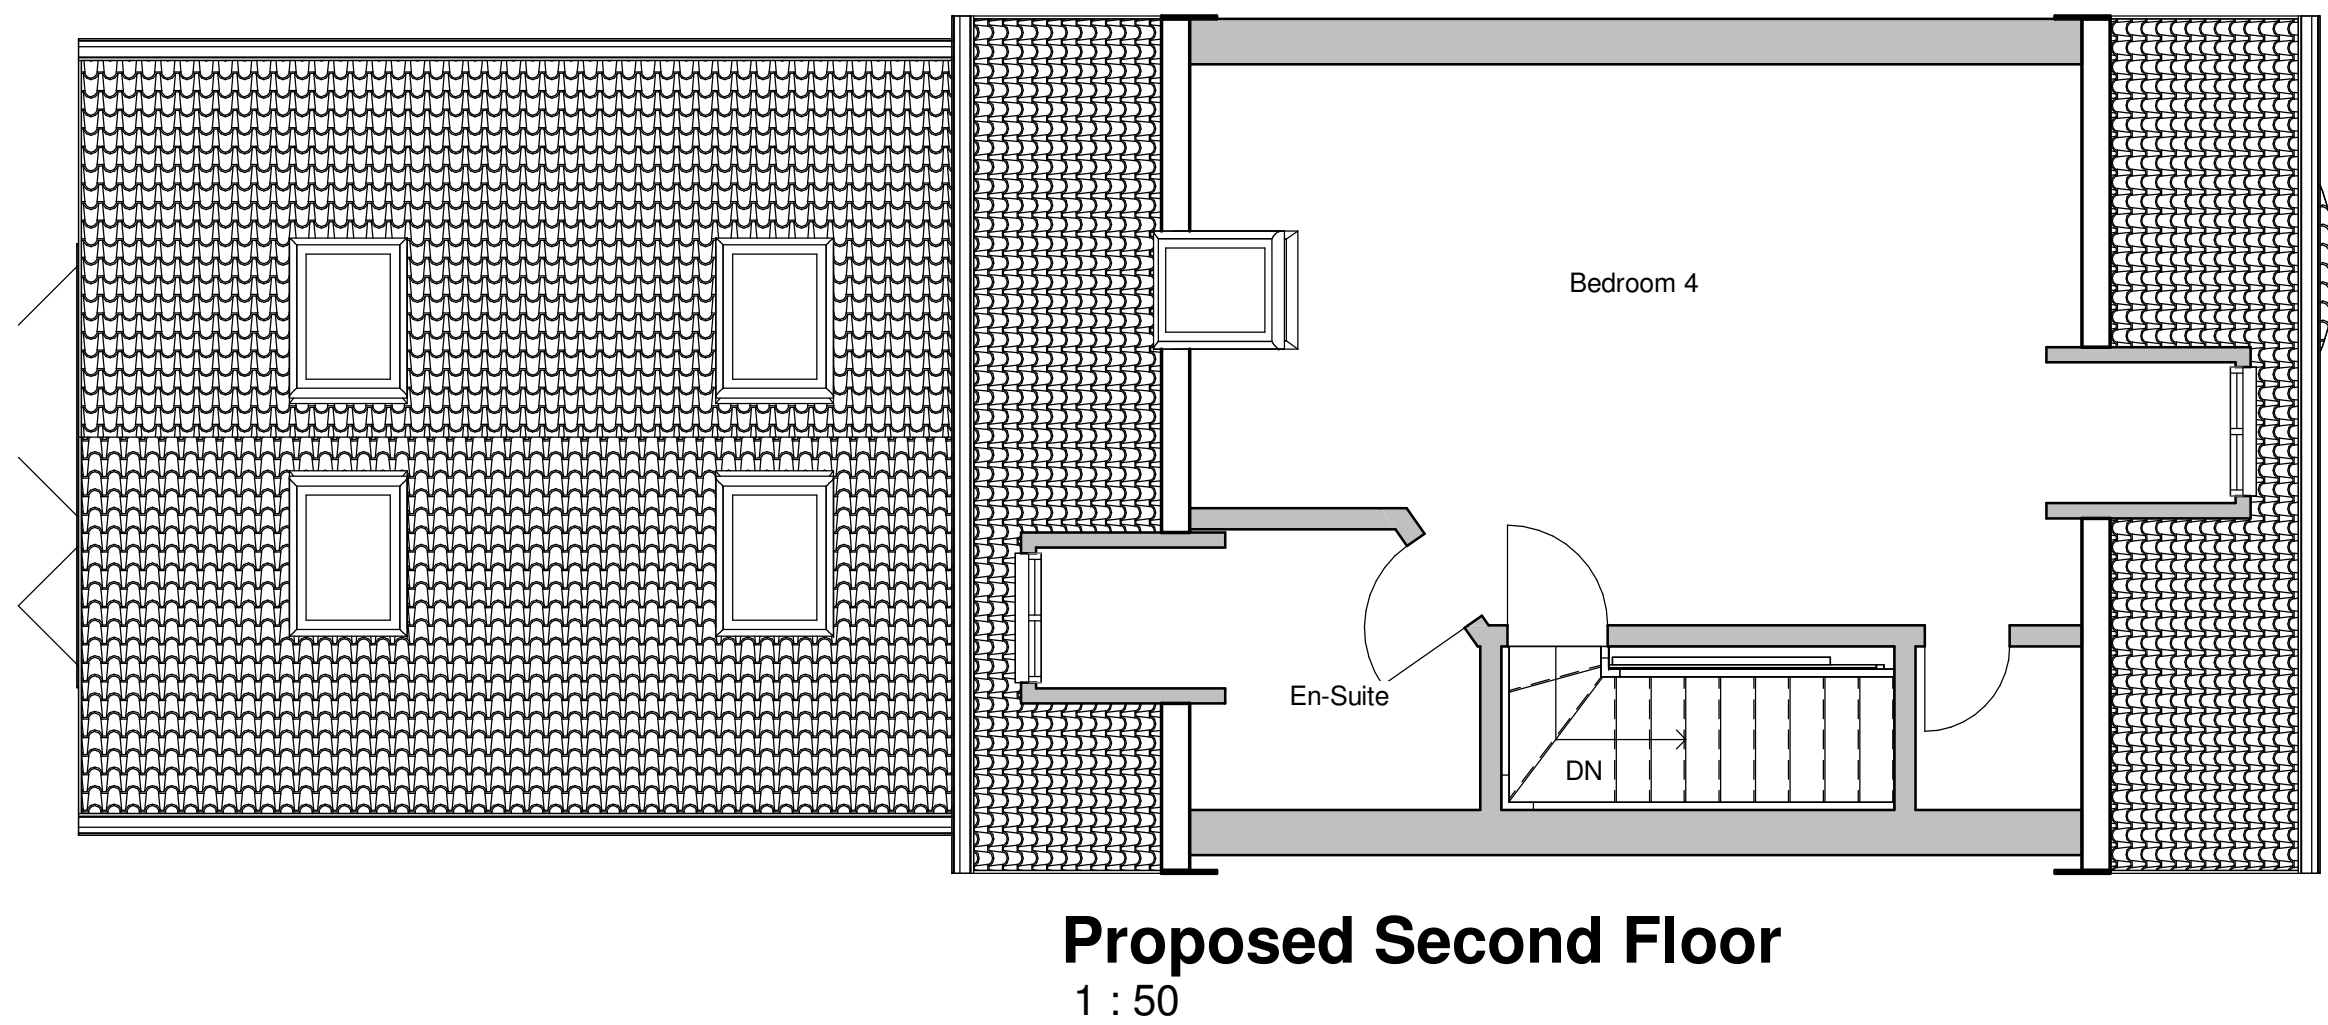
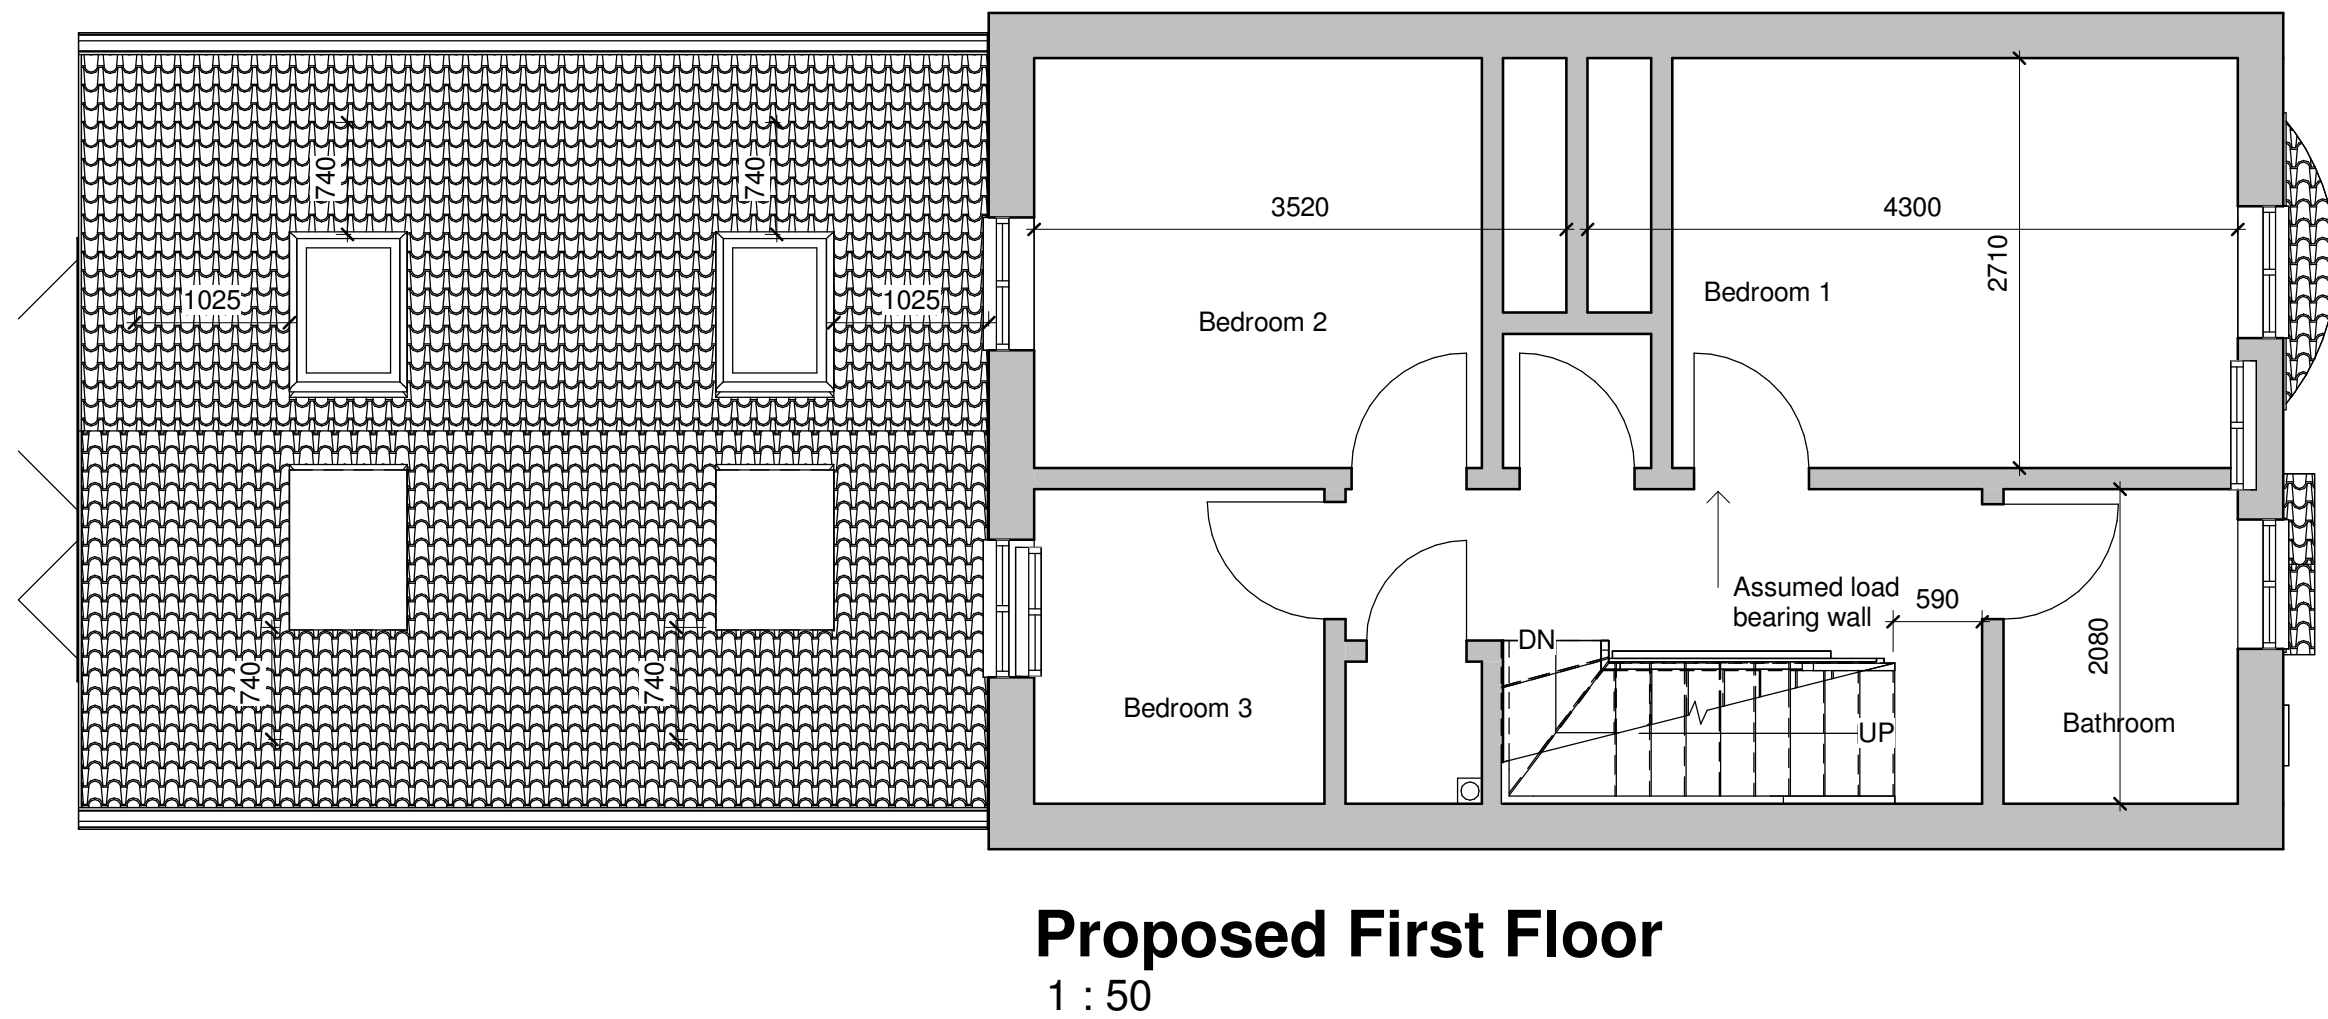


Scale: @ A1.  
Do NOT scale from this drawing.  
If in doubt, ask.  
Dimensions must be checked by contractor before work is commenced.

This drawing remains the property of Belal Rashid Technical Architecture and should not be reproduced in full or in part without prior consent from Belal Rashid Technical Architecture.

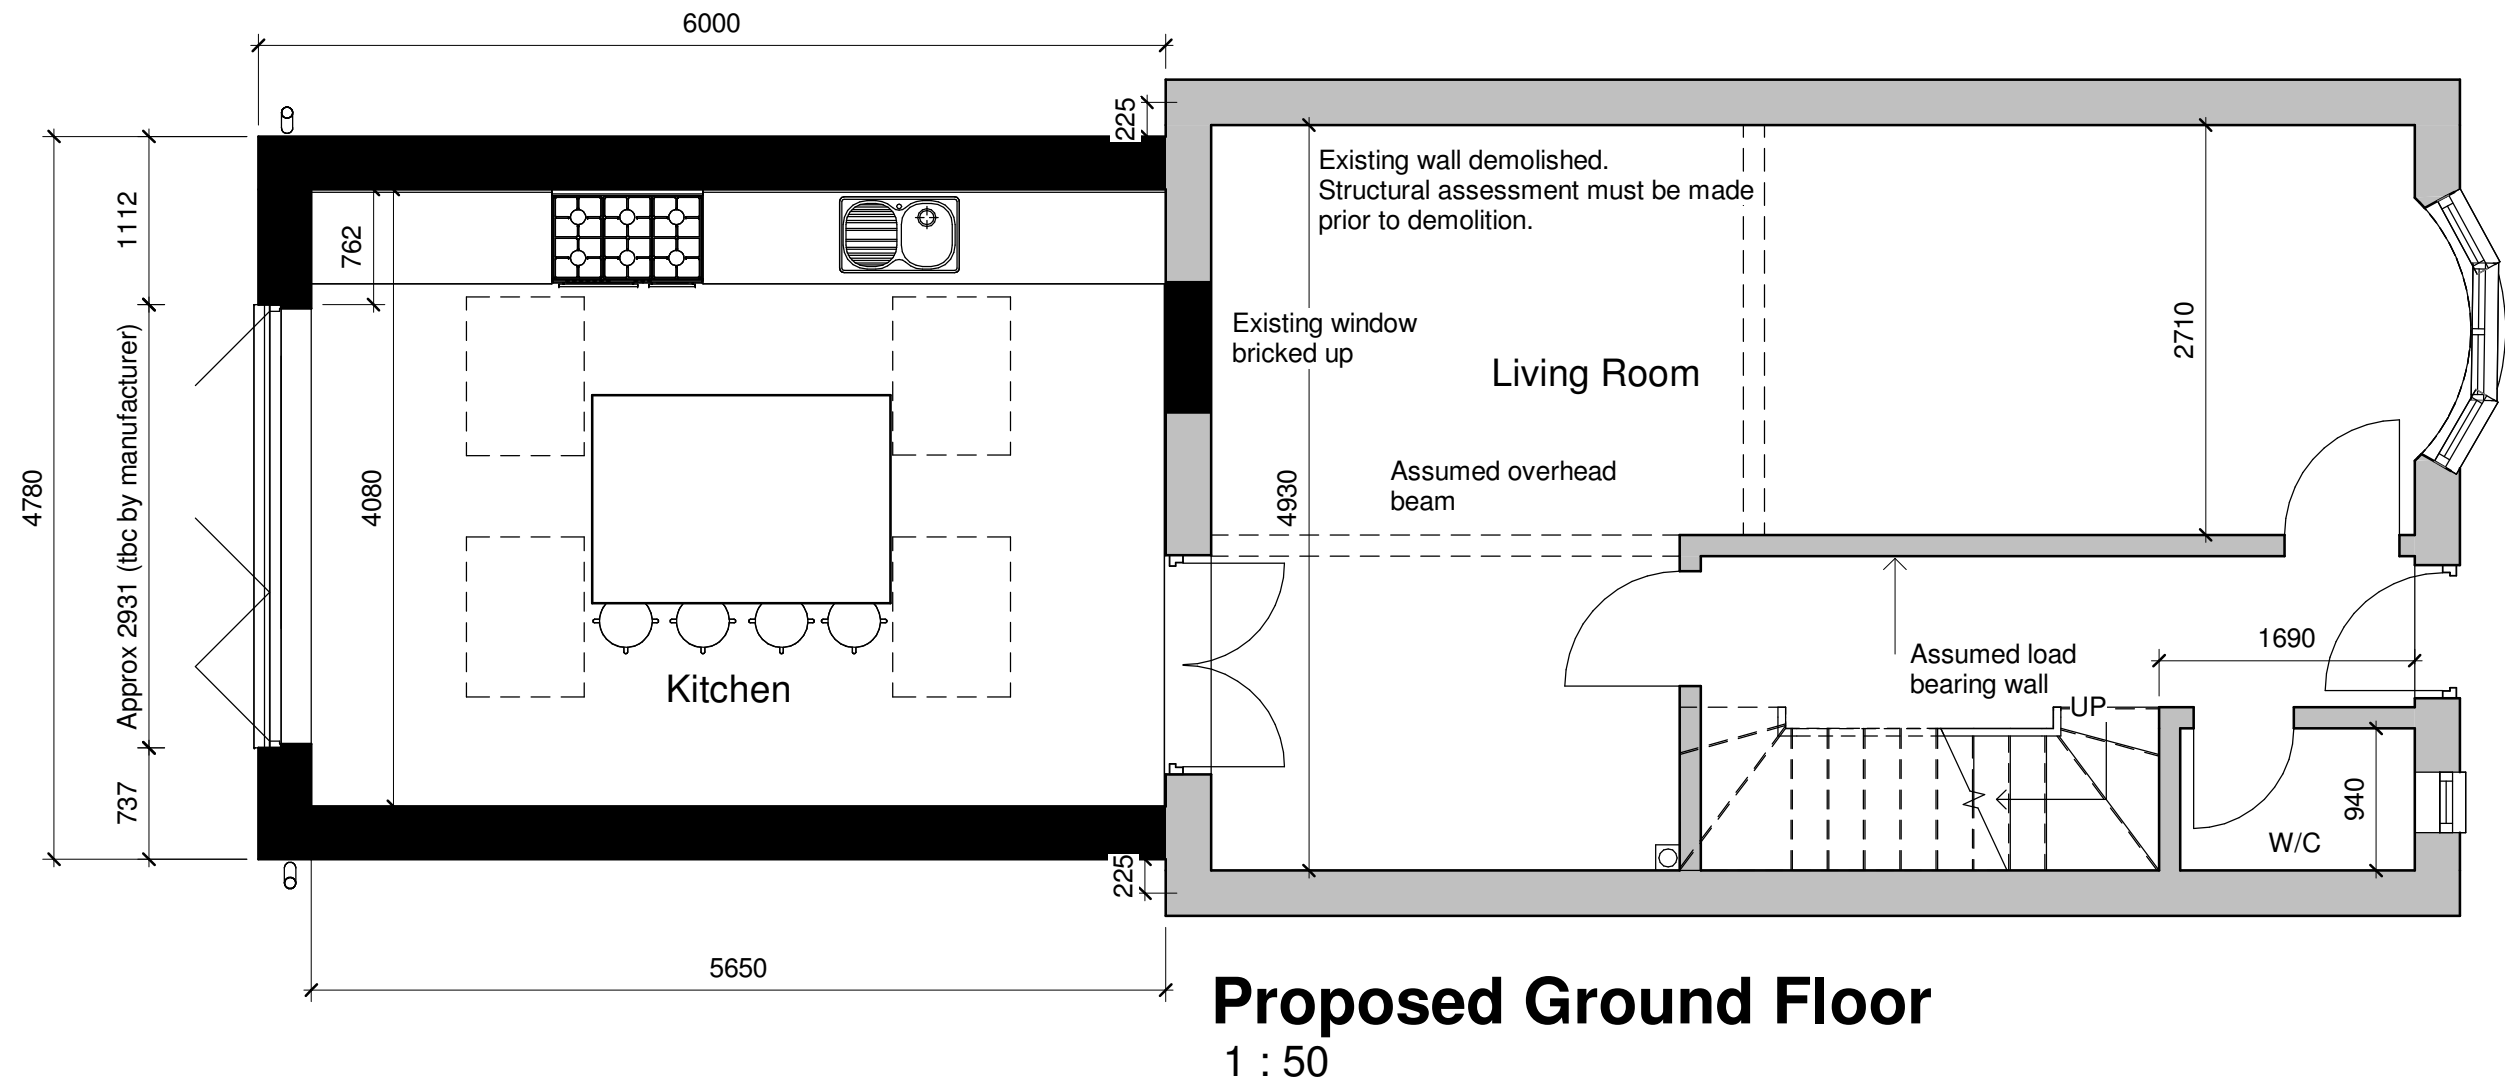

Client:  
Halima Ali

Project:  
Extension  
Project Address:  
42 Newbold Hall Drive  
Rochdale  
OL16 3AJ

Drawing Name: Proposed  
Drawing Number: A102  
Drawing Date: 12/02/25  
Author: M.Tamzid. B.Rashid

Belal Rashid Technical Architecture  
11 Queen Street  
Oldham  
Greater Manchester  
OL1 1RD

Email: belal.rashid@brta.co.uk  
Tel: 0161 241 9650

