



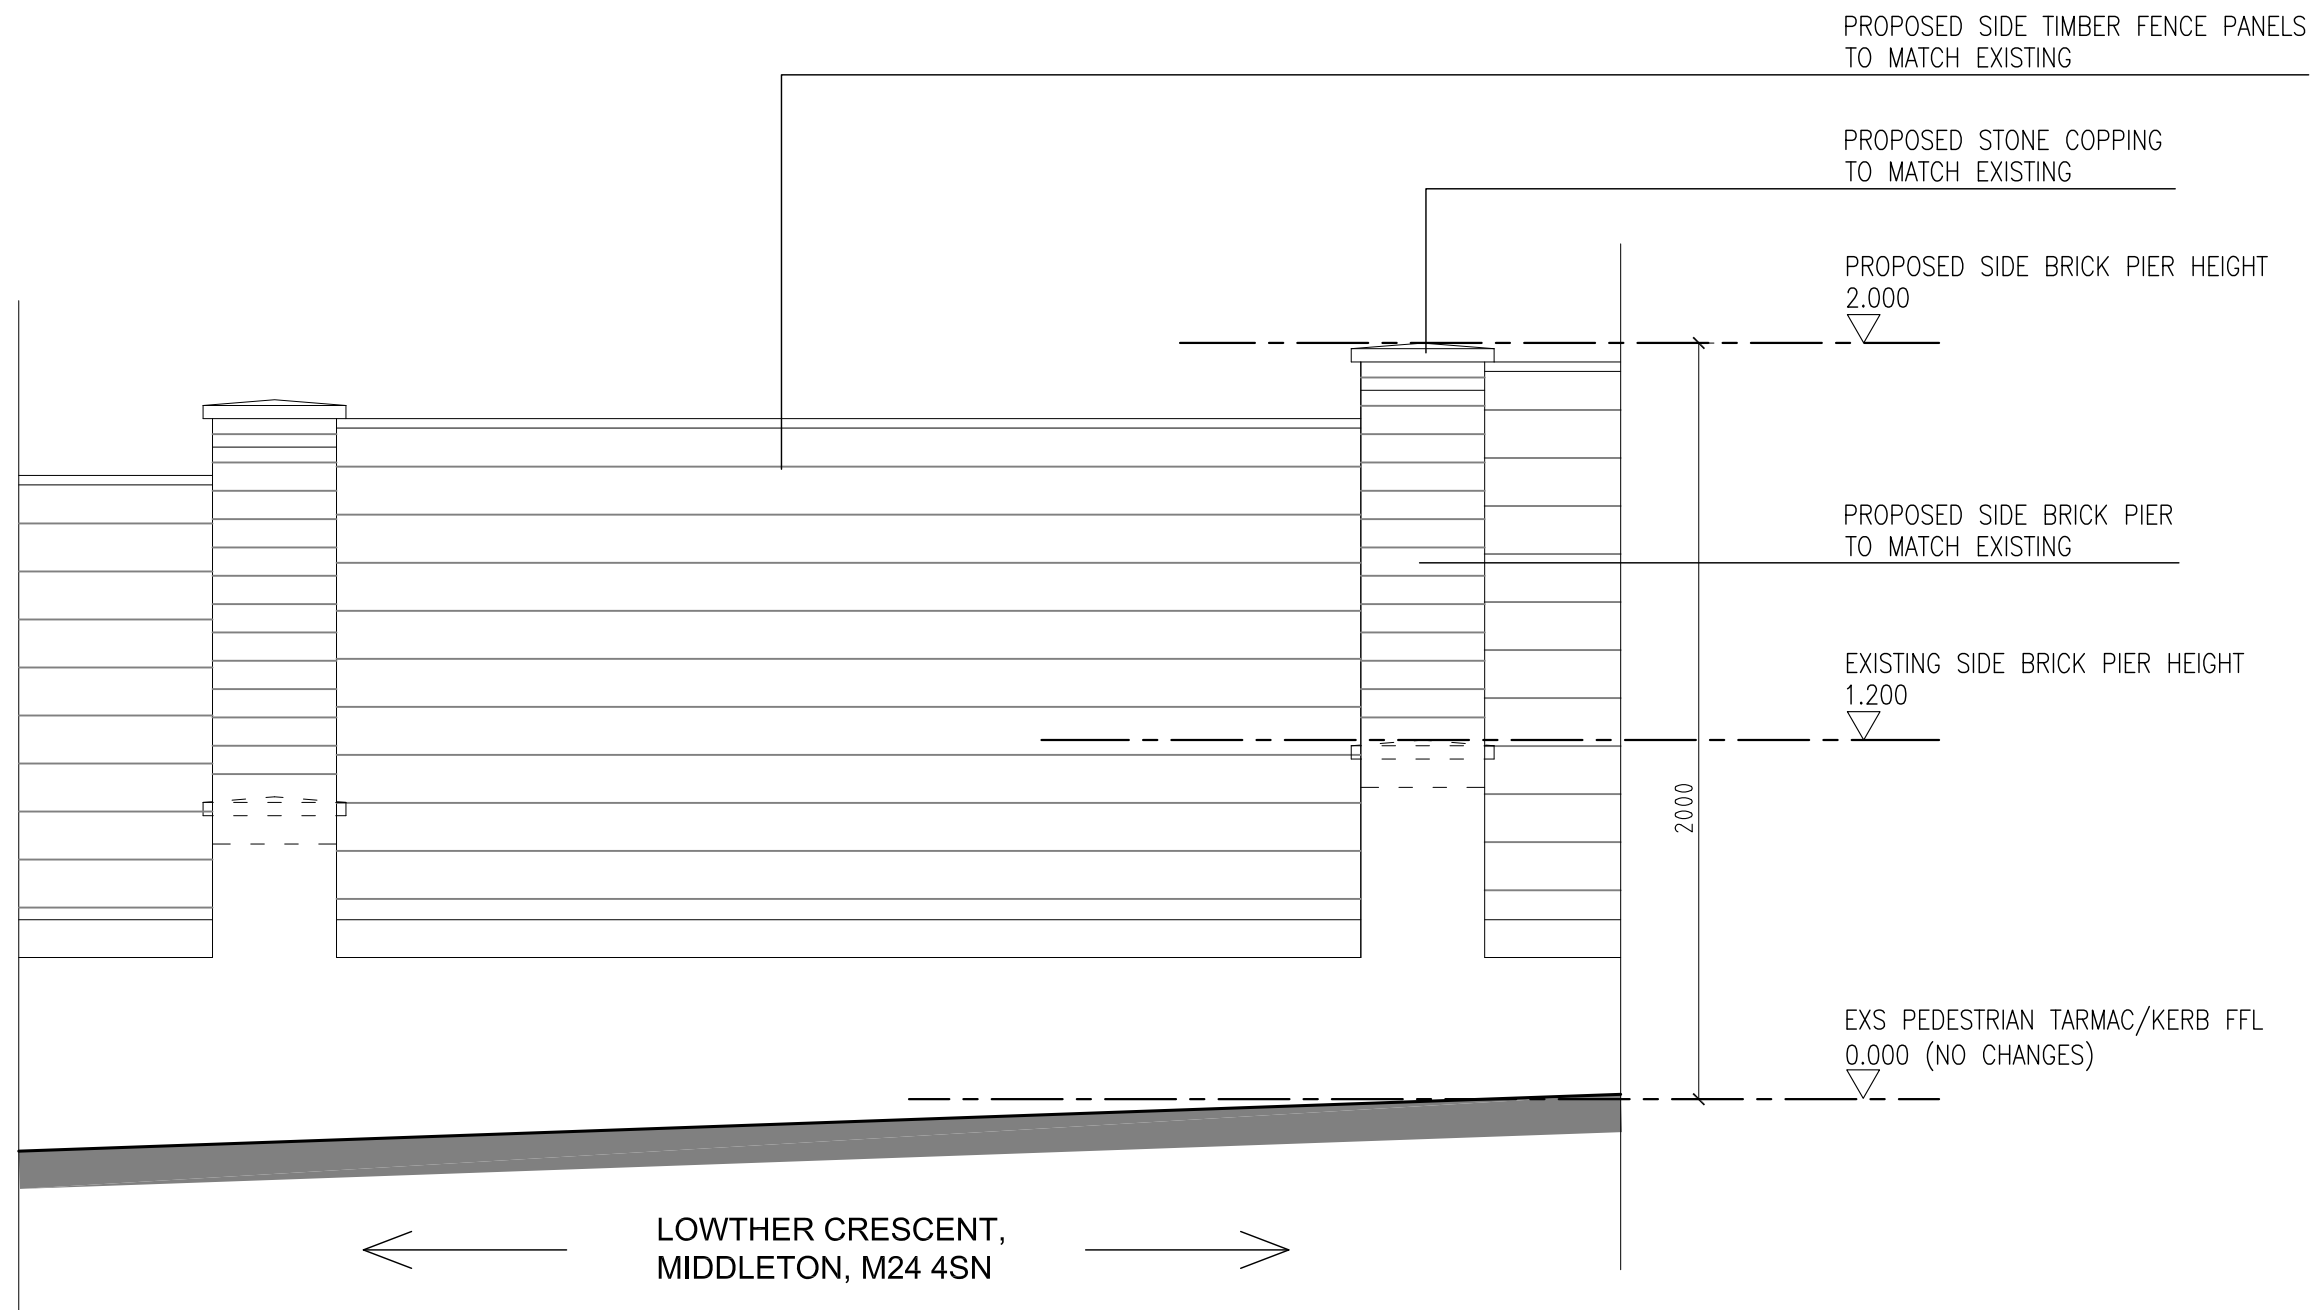

PROPOSED SIDE FENCE ALTERATION DETAILS

SC. 1:100

1:20

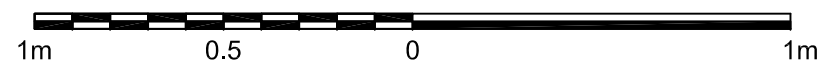

1 FENWICK DRIVE, MIDDLETON, M24 4SN

SHEET 08
PROPOSED SIDE FENCE ALTERATION DETAILS

(SC. 1:20 @ A3)
07.10.2023