
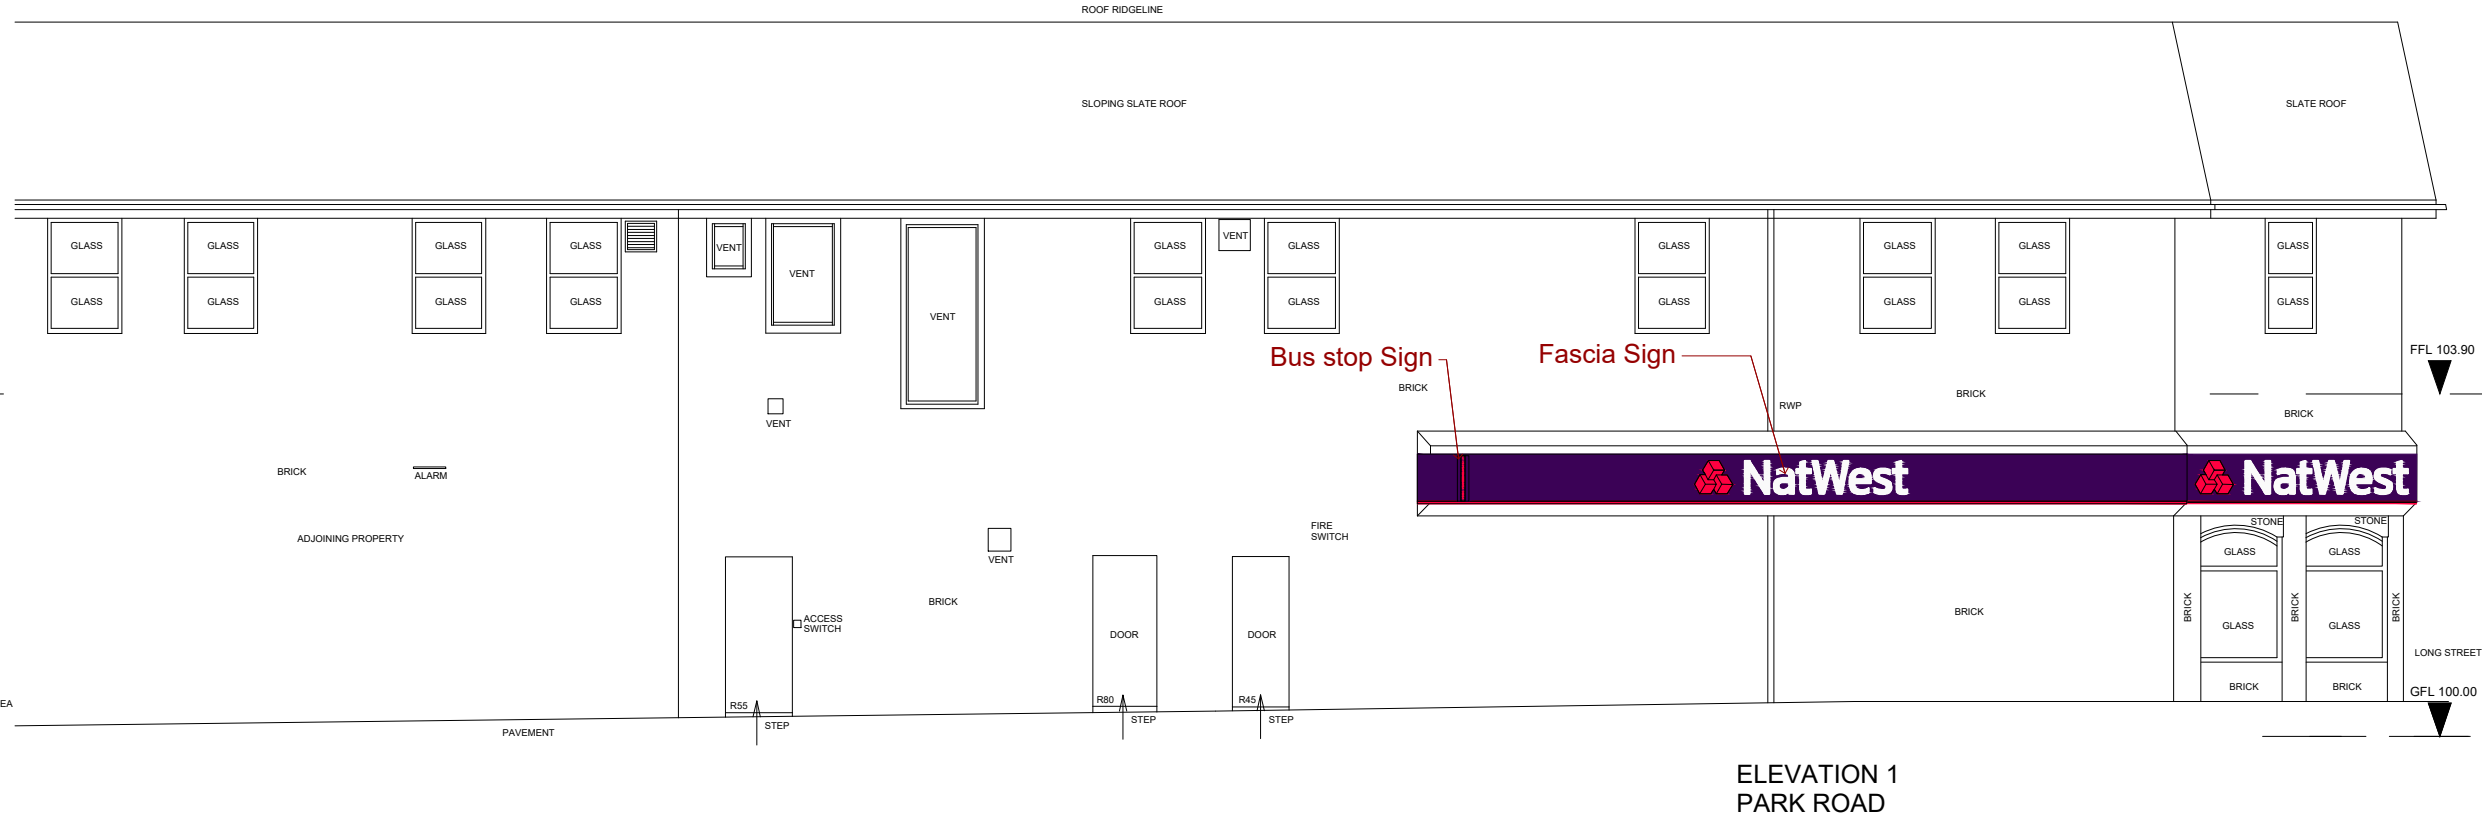
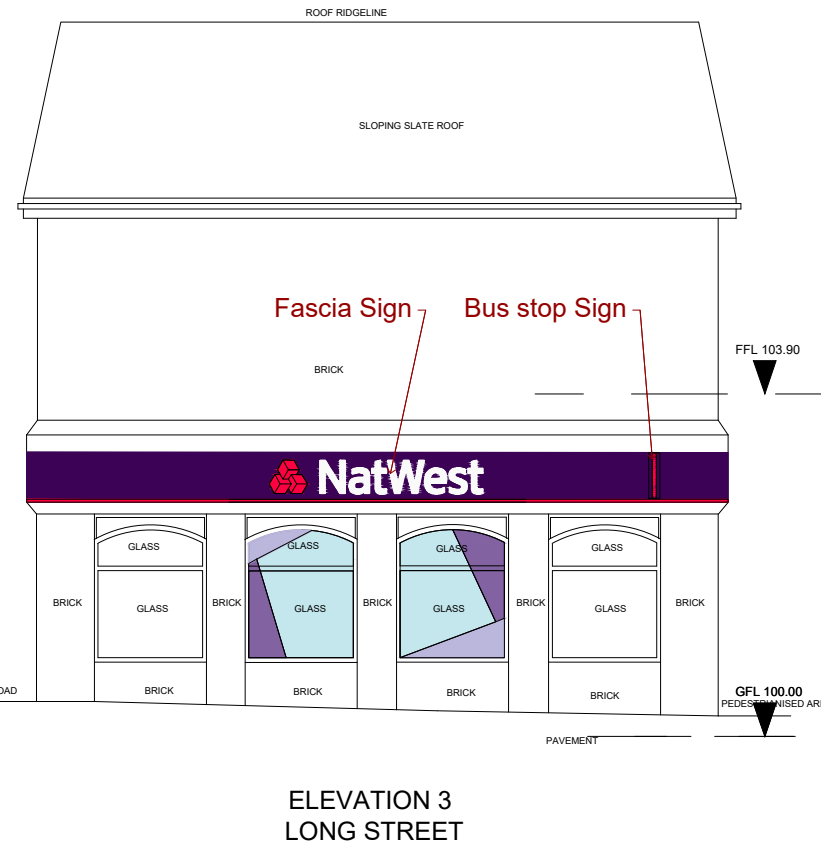
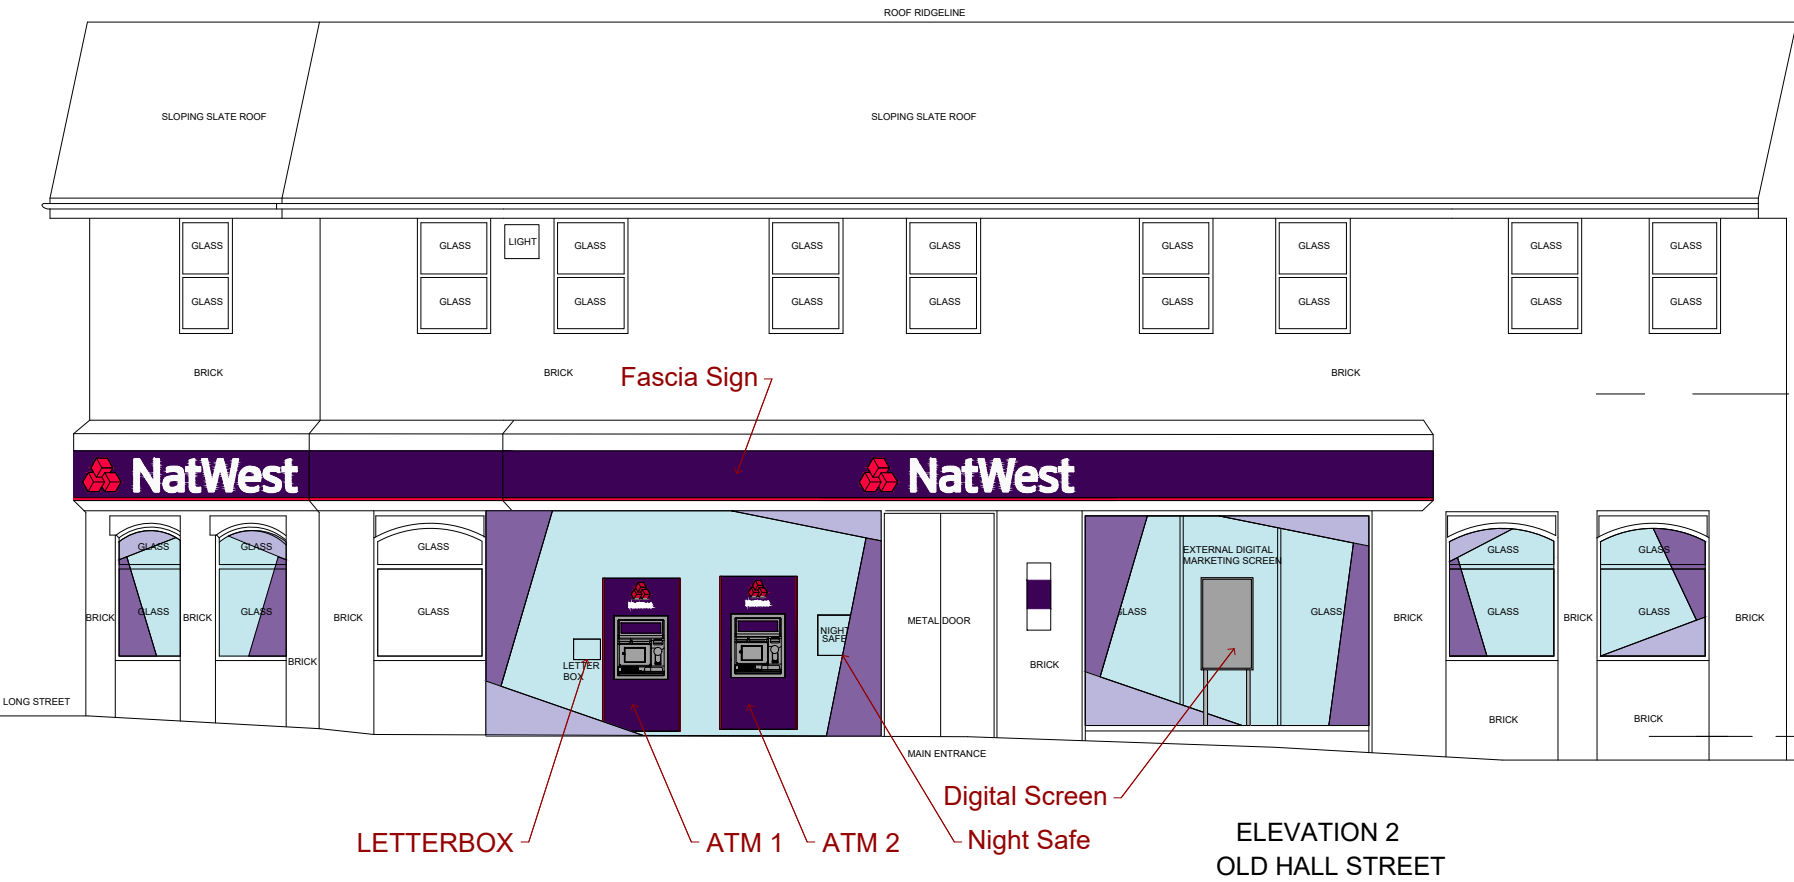
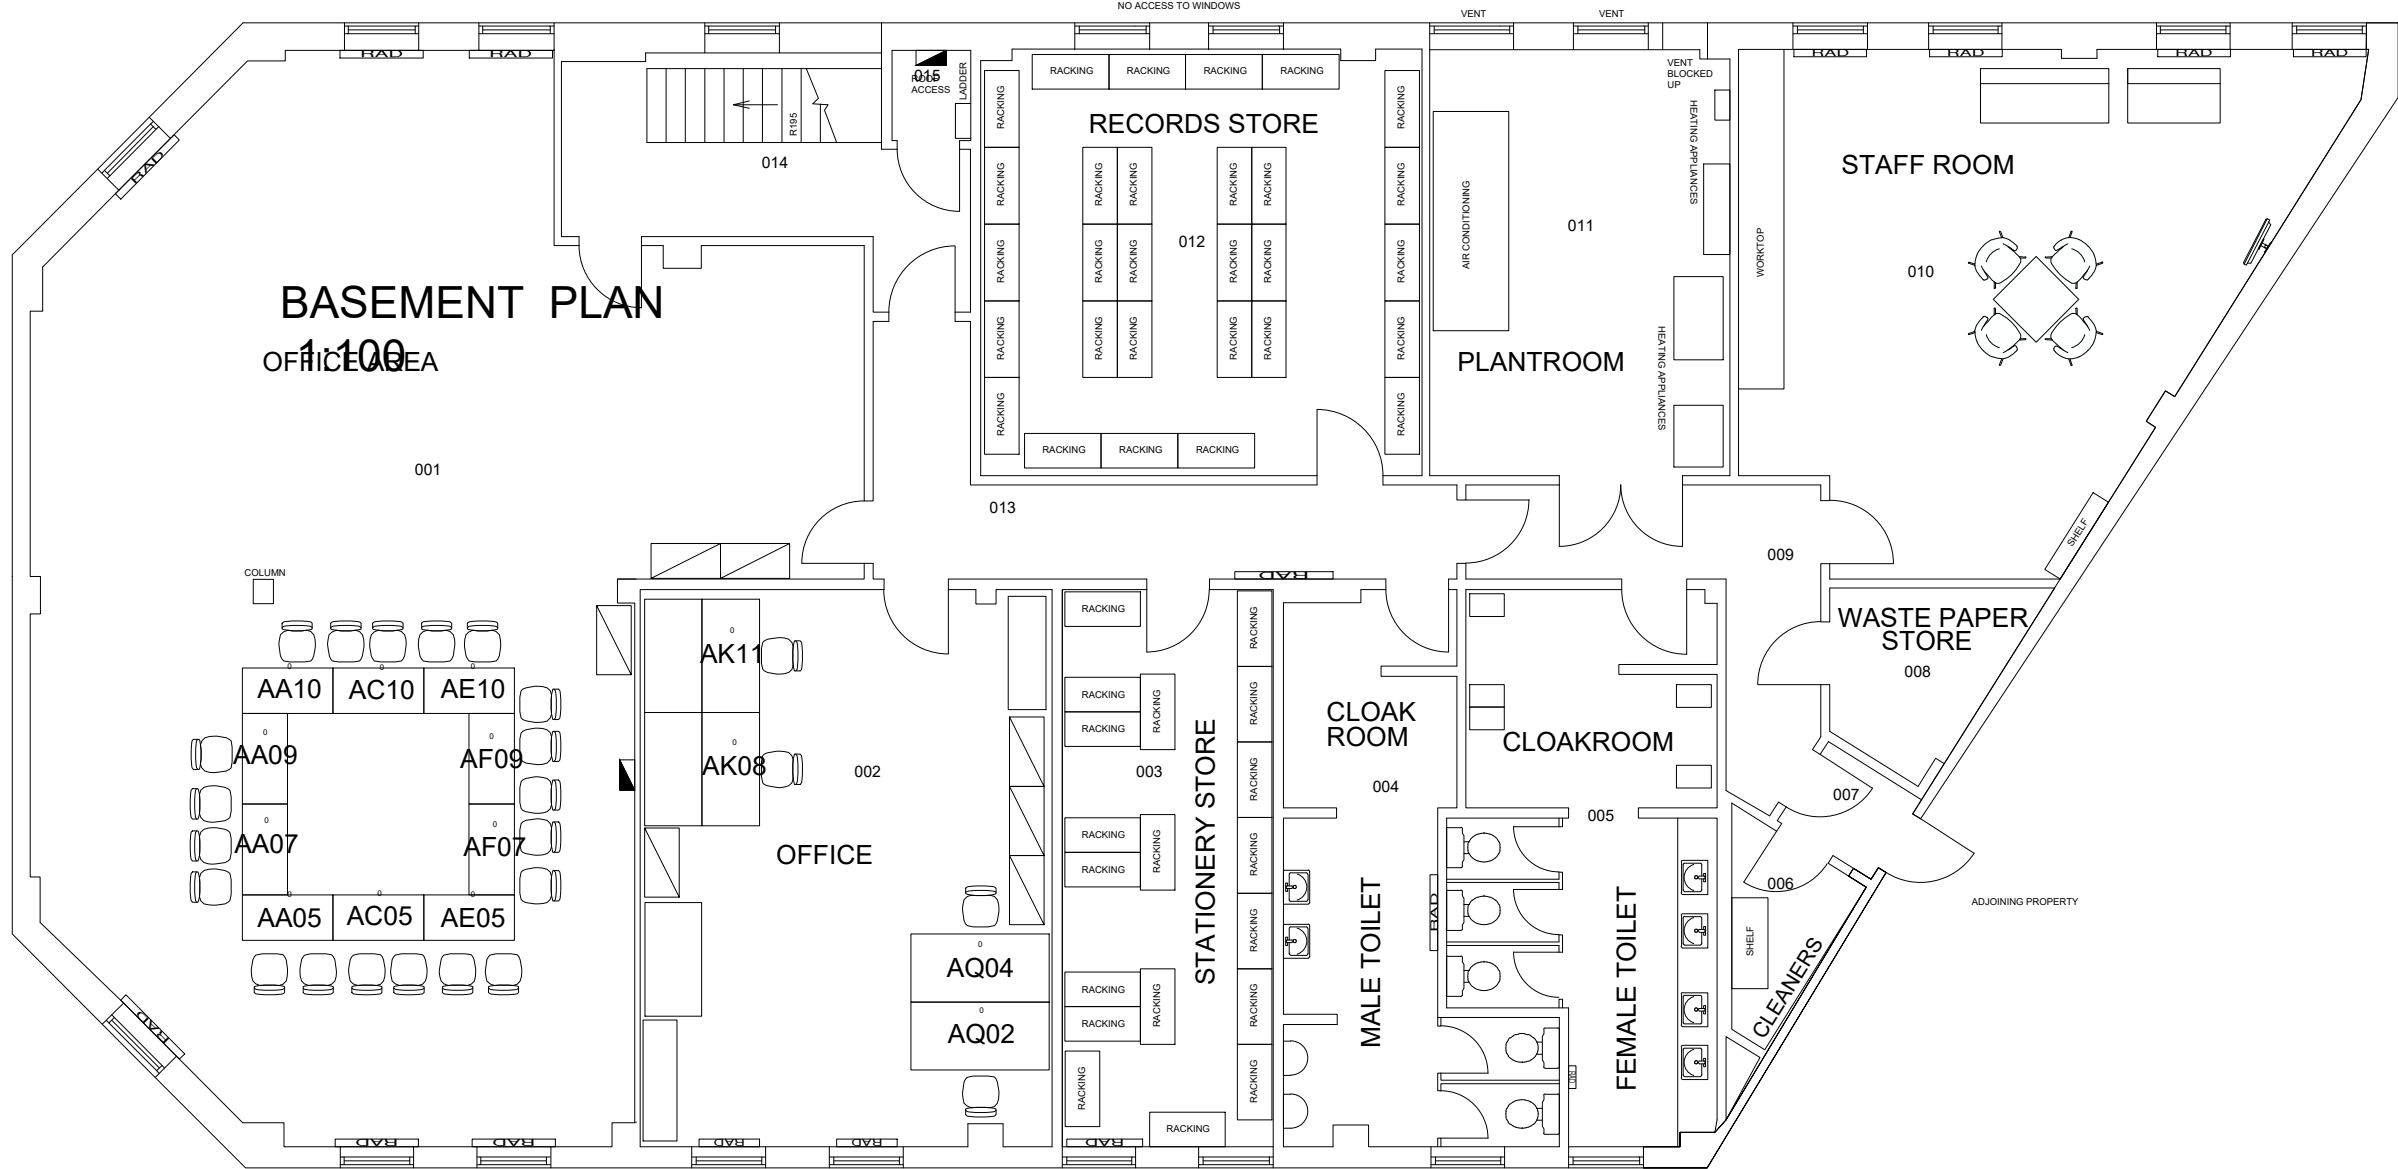
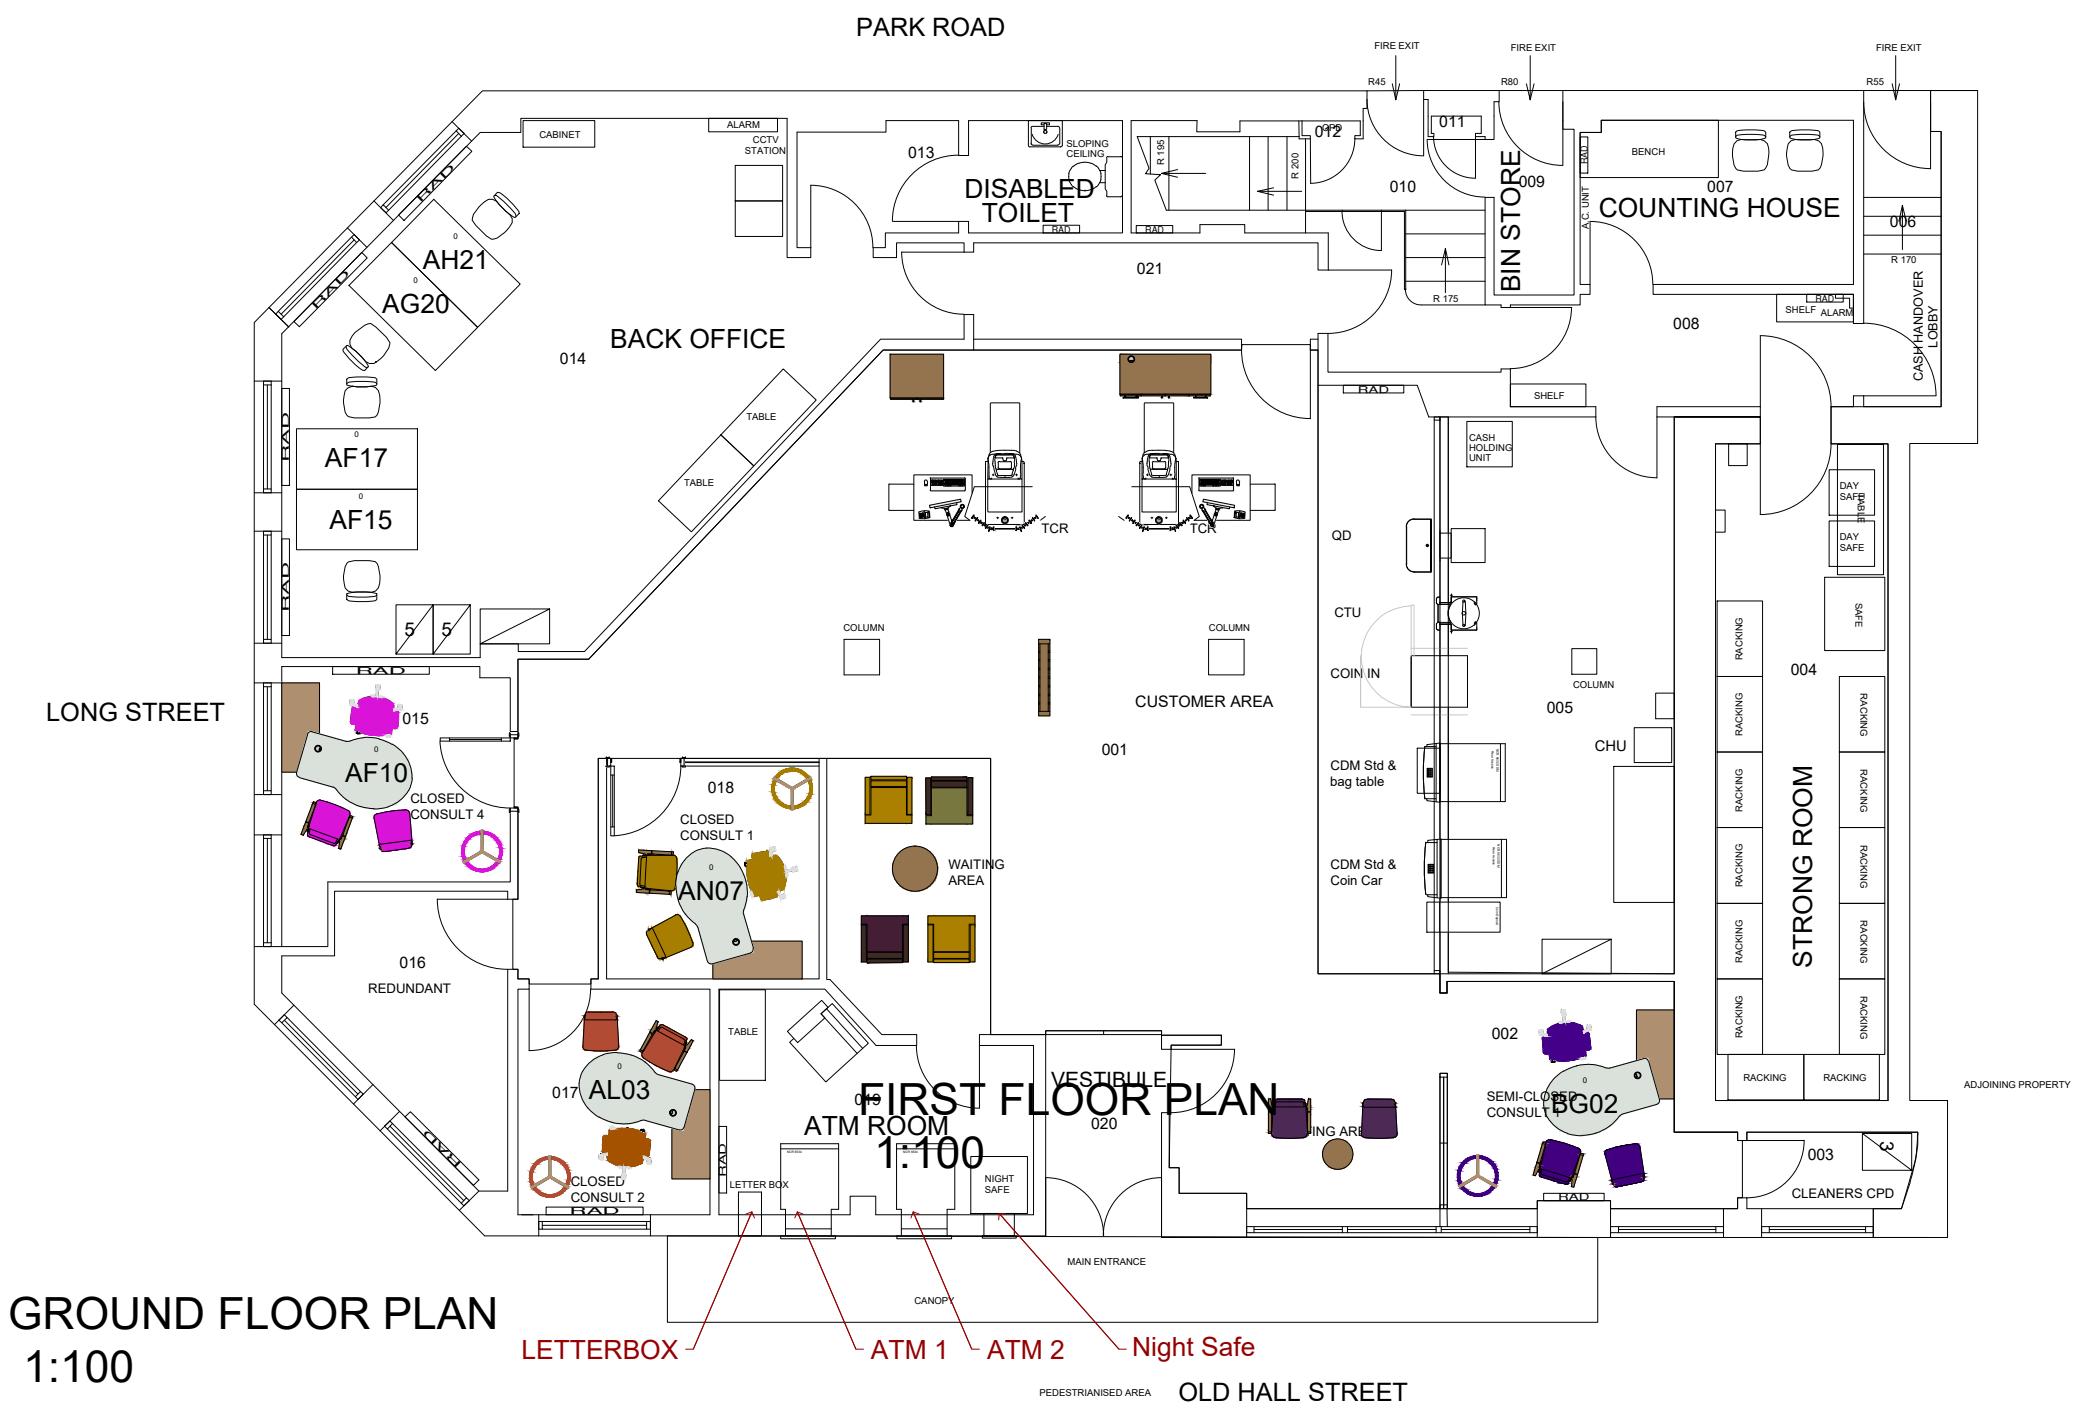


NW- MIDDLETON

Natwest Aspen Programme 2025


0 m 5 10 20 m Scale 1:100 @ A1

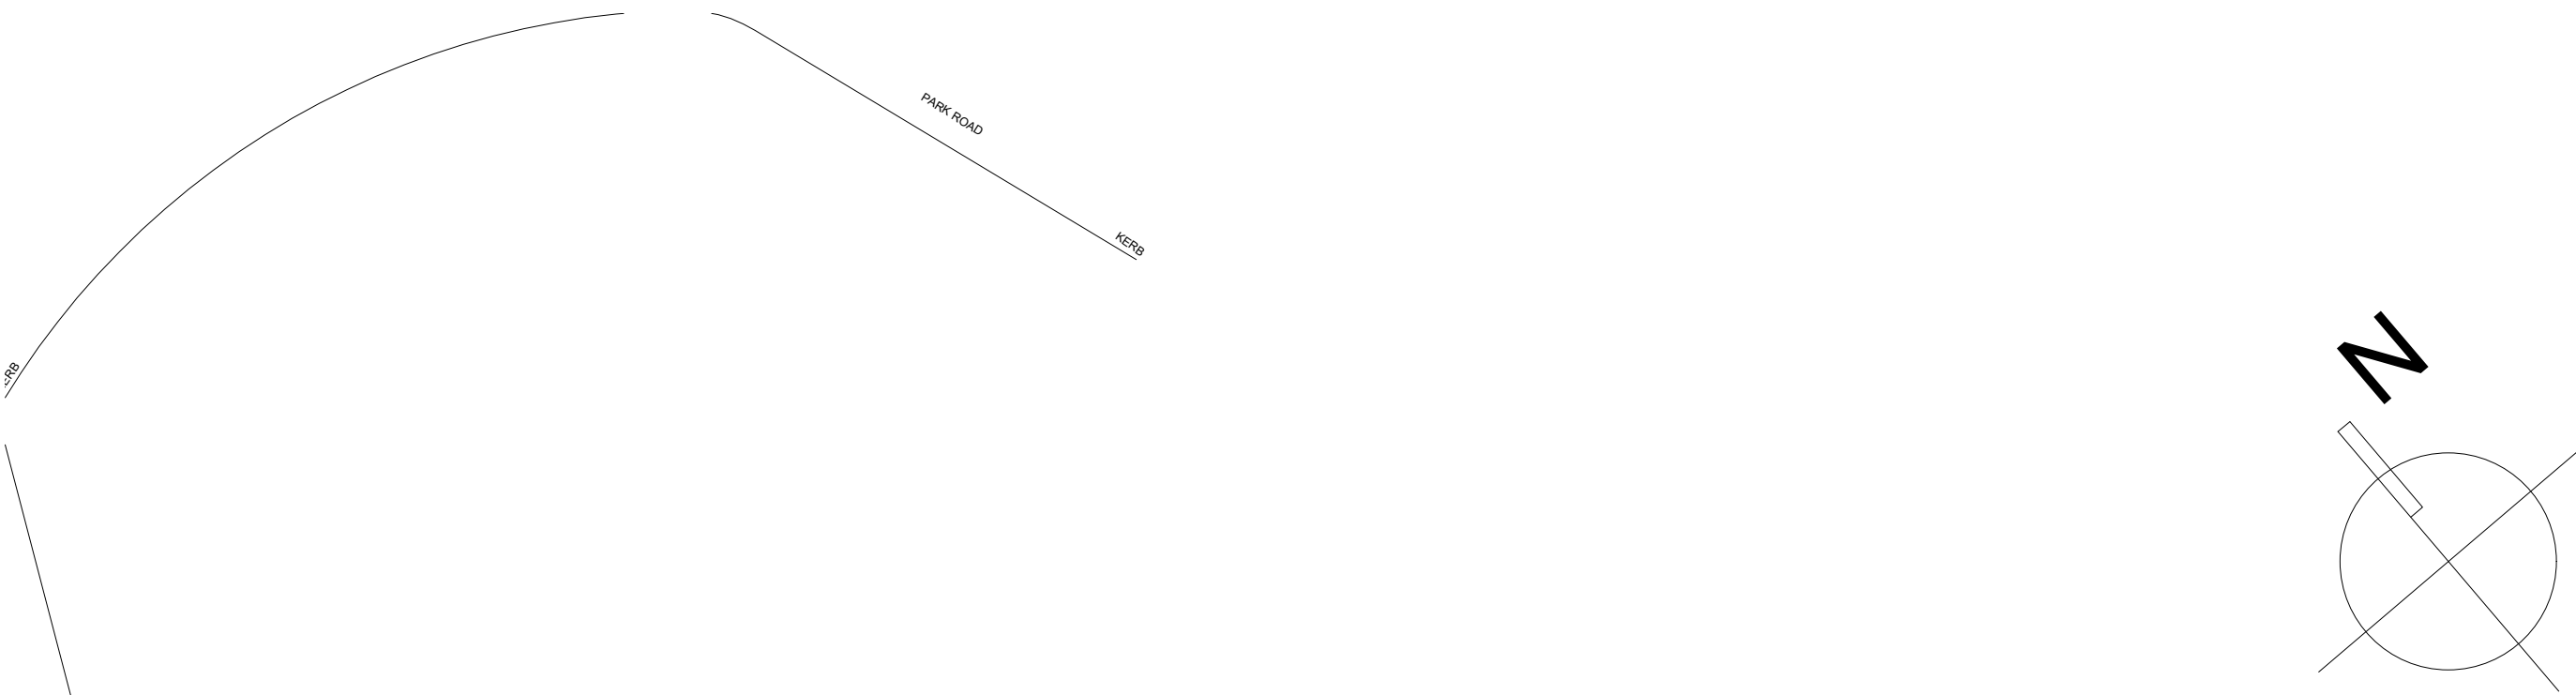

This drawing is the copyright and property of NatWest Group plc. It must not be copied or published without written consent. Only scale from this drawing for planning consent purposes.



Unit 1 Rawdon Court
Moira
BT67 0LQ
Tel. +44 (0)28 9261 1222
Fax. +44 (0)28 9261 3834
E-mail studio@tatestevenson.com

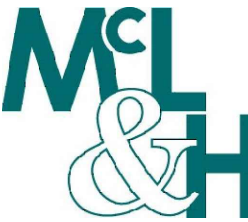

McLaughlin & Harvey

rev	date	description	drawn	checked

address

NatWest
Unit 6 - 9, Midway House,
Long St, Middleton,
Manchester
M24 6NW

ref no. sortcode

description

Natwest Aspen Programme
Plans, & Elevations
Existing

status

PLANNING

IPMS1	sqm
IPMS2	sqm
IPMS3	sqm

scale	paper size	brand
1:100	A1	
dwn	date	chk date
- Feb 25	- Feb 25	

drawing number

1206-18_03 D-02

rev.