



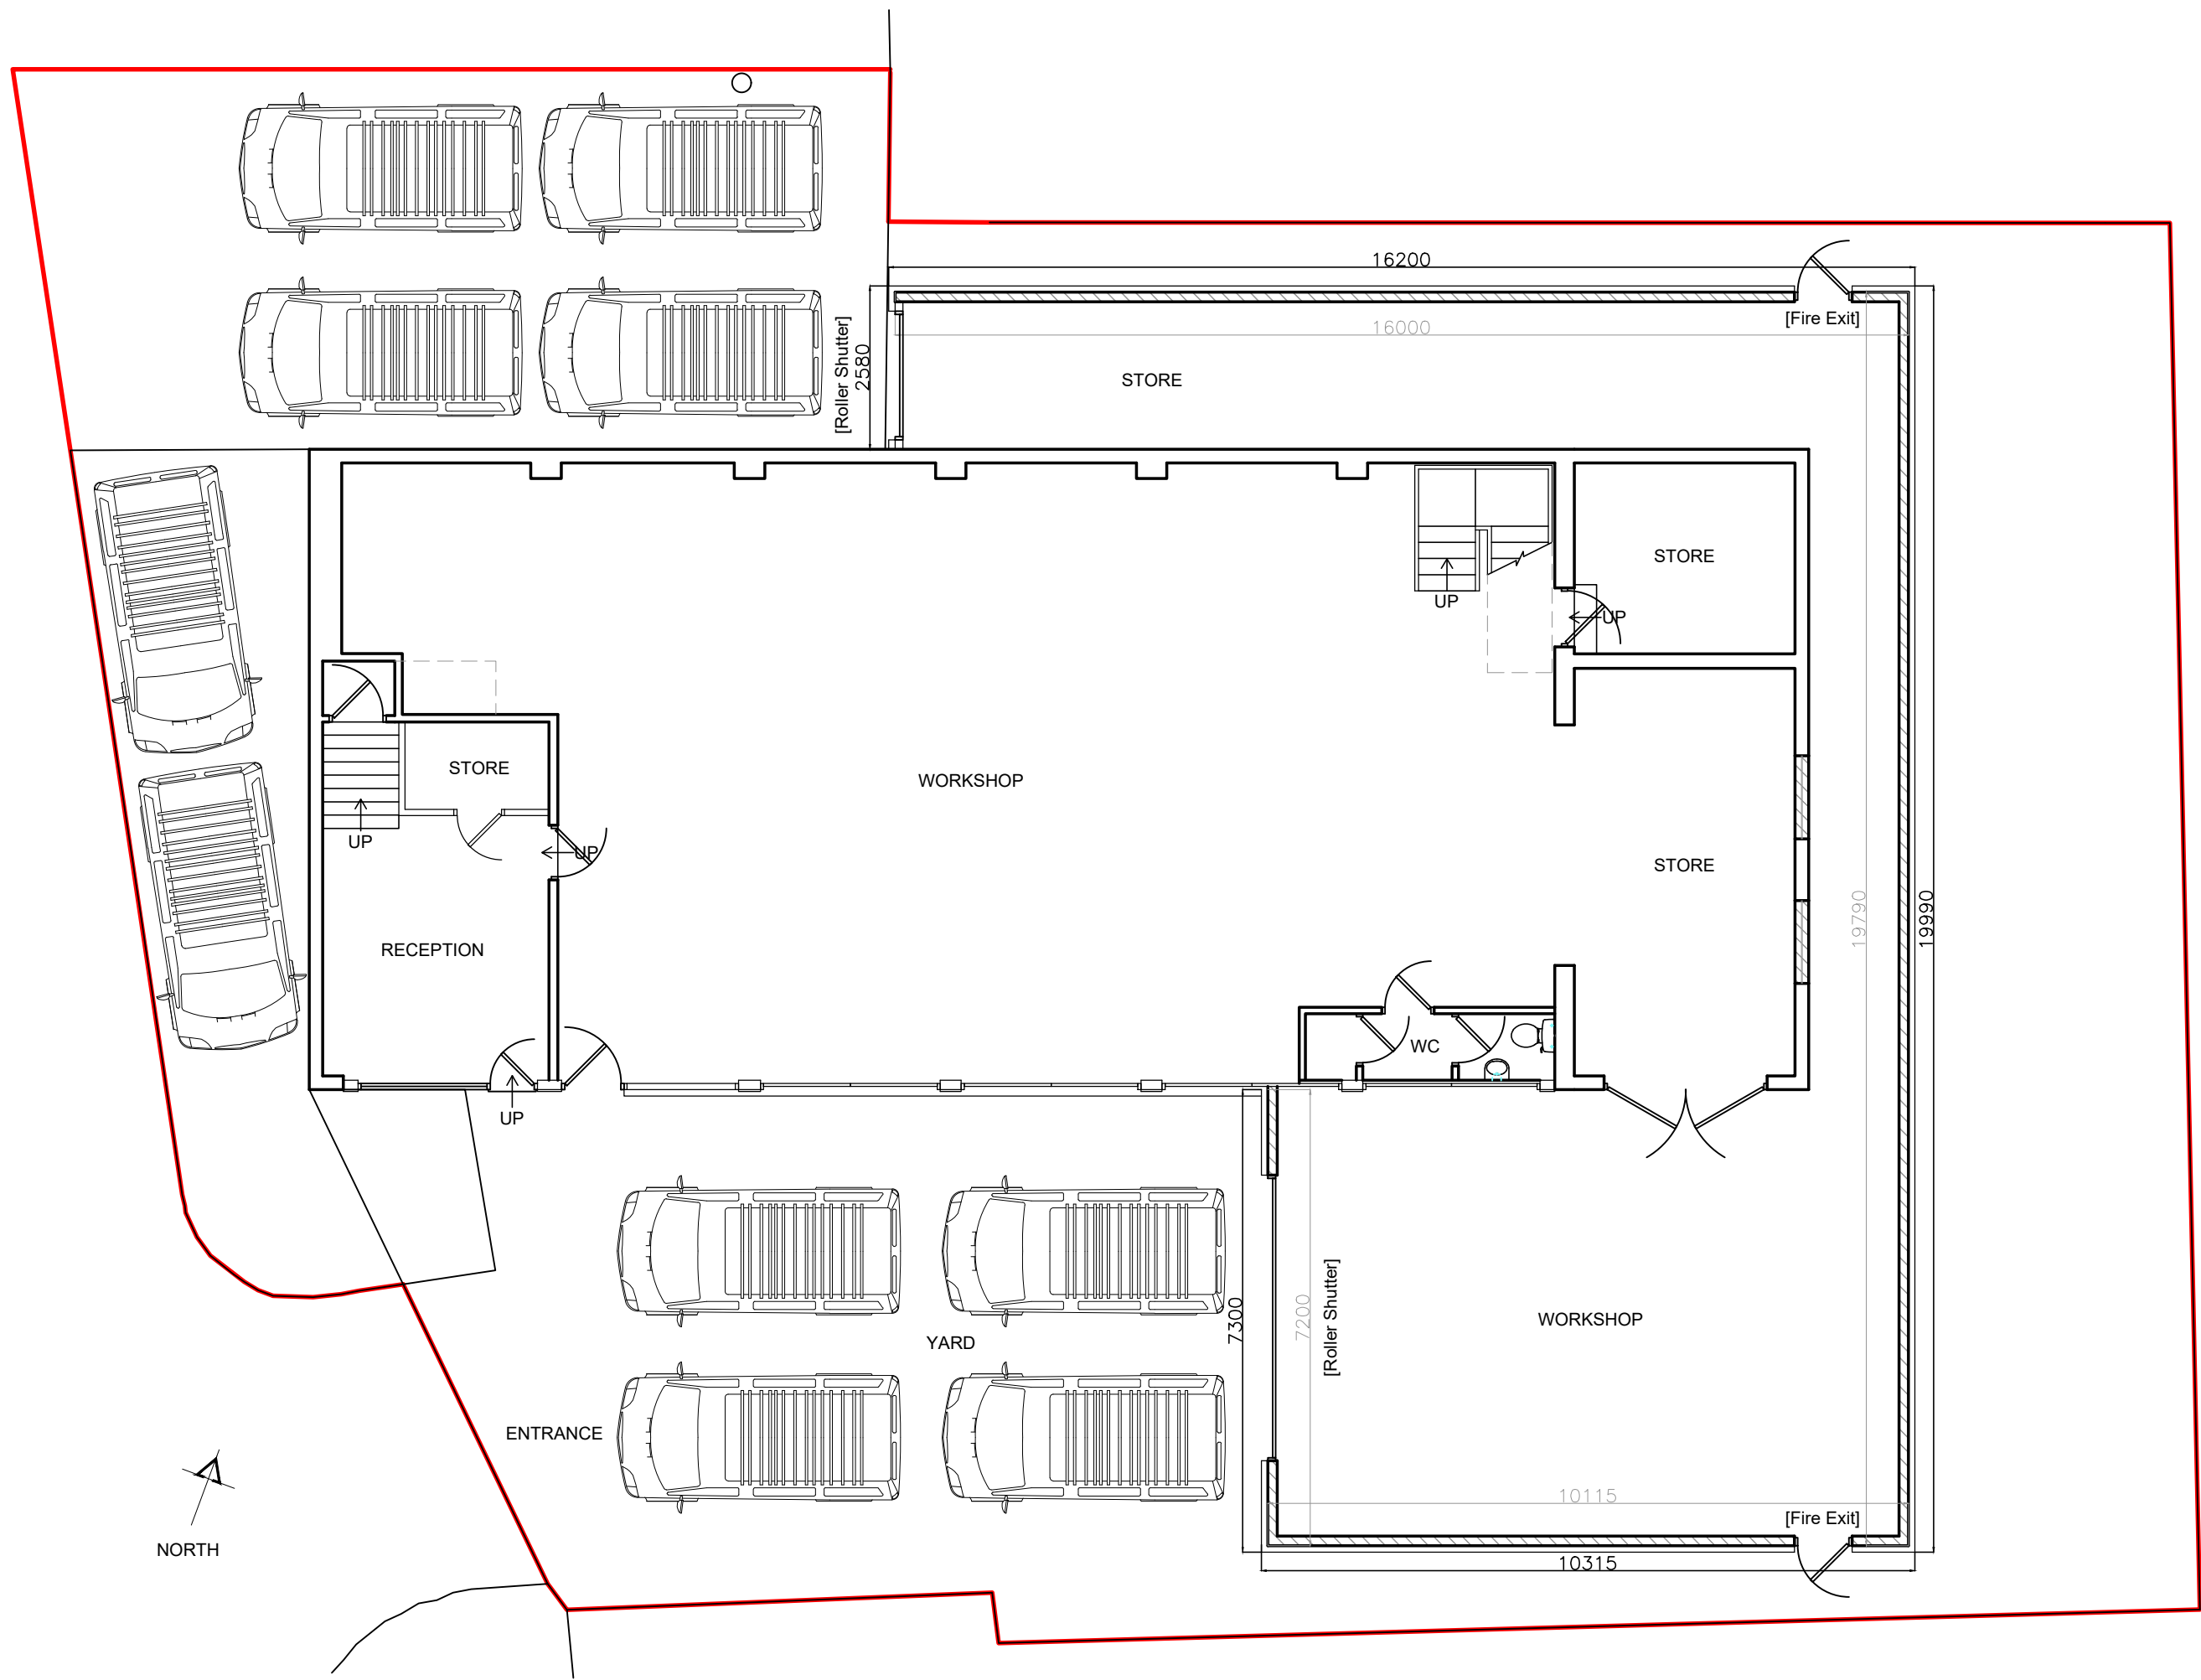


PROPOSED GROUND FLOOR
& SITE LAYOUT @ 1 : 100



PROPOSED ROOF
LAYOUT @ 1 : 100

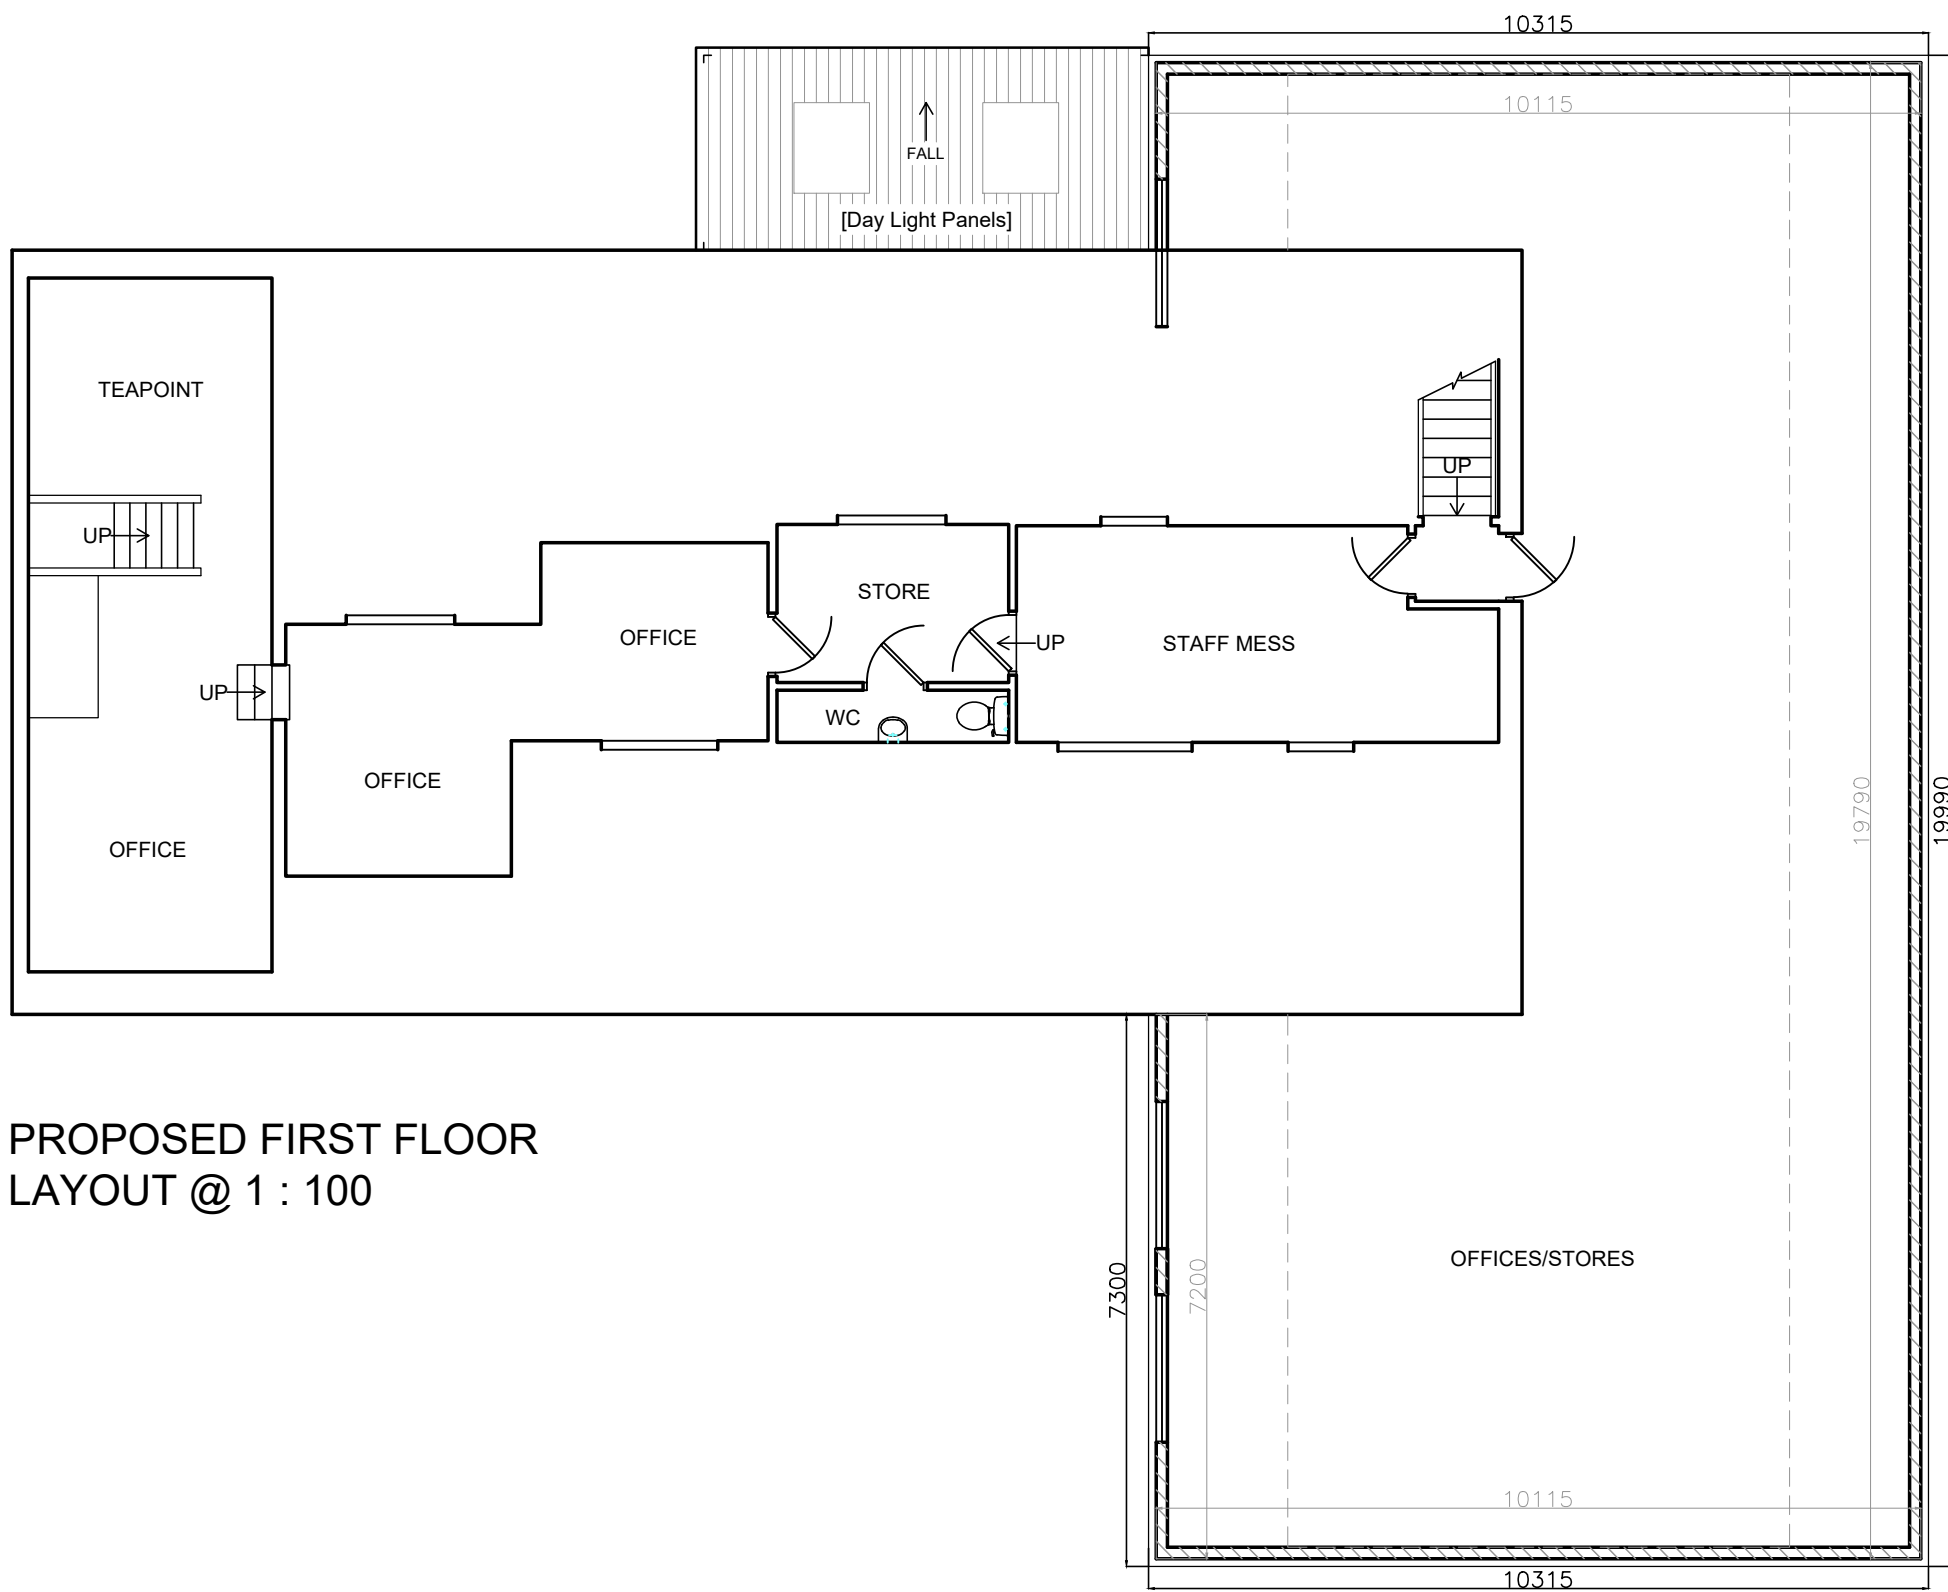

PROPOSED FIRST FLOOR
LAYOUT @ 1 : 100

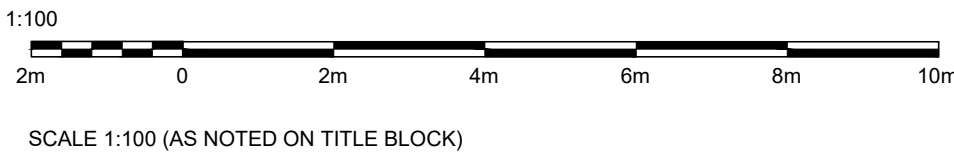

Copyright. This drawing and design and all the information contained therein is the sole copyright of Architecture & Design, and reproduction in any form is forbidden unless permission is obtained in writing. Warning. No dimensions to be scaled from this drawing. All contractors must visit site and be responsible for taking and checking all dimensions relative to this work. The designer must be advised of any discrepancies in writing. This drawing must be read in conjunction with the specifications/bill of quantities and related drawings. Any structural work must be carried out to exact specification and requirements of the client's appointed structural engineer and any amendments must have his express prior written authority. All structural work must be inspected at all relevant stages by the structural engineer and by the Appointed Building Inspector, and comply with their requirements. Any cost and claims for damages, loss of trade, etc., incurred by failing to do so are the sole liability of the contractor.

REVISIONS		
-	INITIAL ISSUE	31.07.2023
A	AMENDED PLANS	03.01.2024

A&D
ARCHITECTURE
& DESIGN

GREATER MANCHESTER
CHESHIRE & LANCASHIRE
DESIGN CONCEPTS & INCEPTION
PLANNING DRAWINGS / APPLICATIONS
BUILDING REGULATIONS
CONSTRUCTION DETAILING
DOMESTIC HOUSE EXTENSIONS
NEW BUILD PROPERTIES
LIGHT / INTERMEDIATE COMMERCIAL
LIGHT INDUSTRIAL
TEL: 07891 552 703

ARCHITECTURE & INTERIOR DESIGN		
CLIENT	JAMES THORPE & SON LTD	
PROJECT	8 WEST CROFT INDUSTRIAL ESTATE, MANCHESTER OLD ROAD, MIDDLETON, M24 4GJ	
TITLE	PROPOSED PARKING PROVISION	
SHEET/SCALE	A1 @ 1:100	DATE 31.07.2023
JOB NO.	230303	DWG NO. 06
DRAWN	DJC	CHECKED DJC