




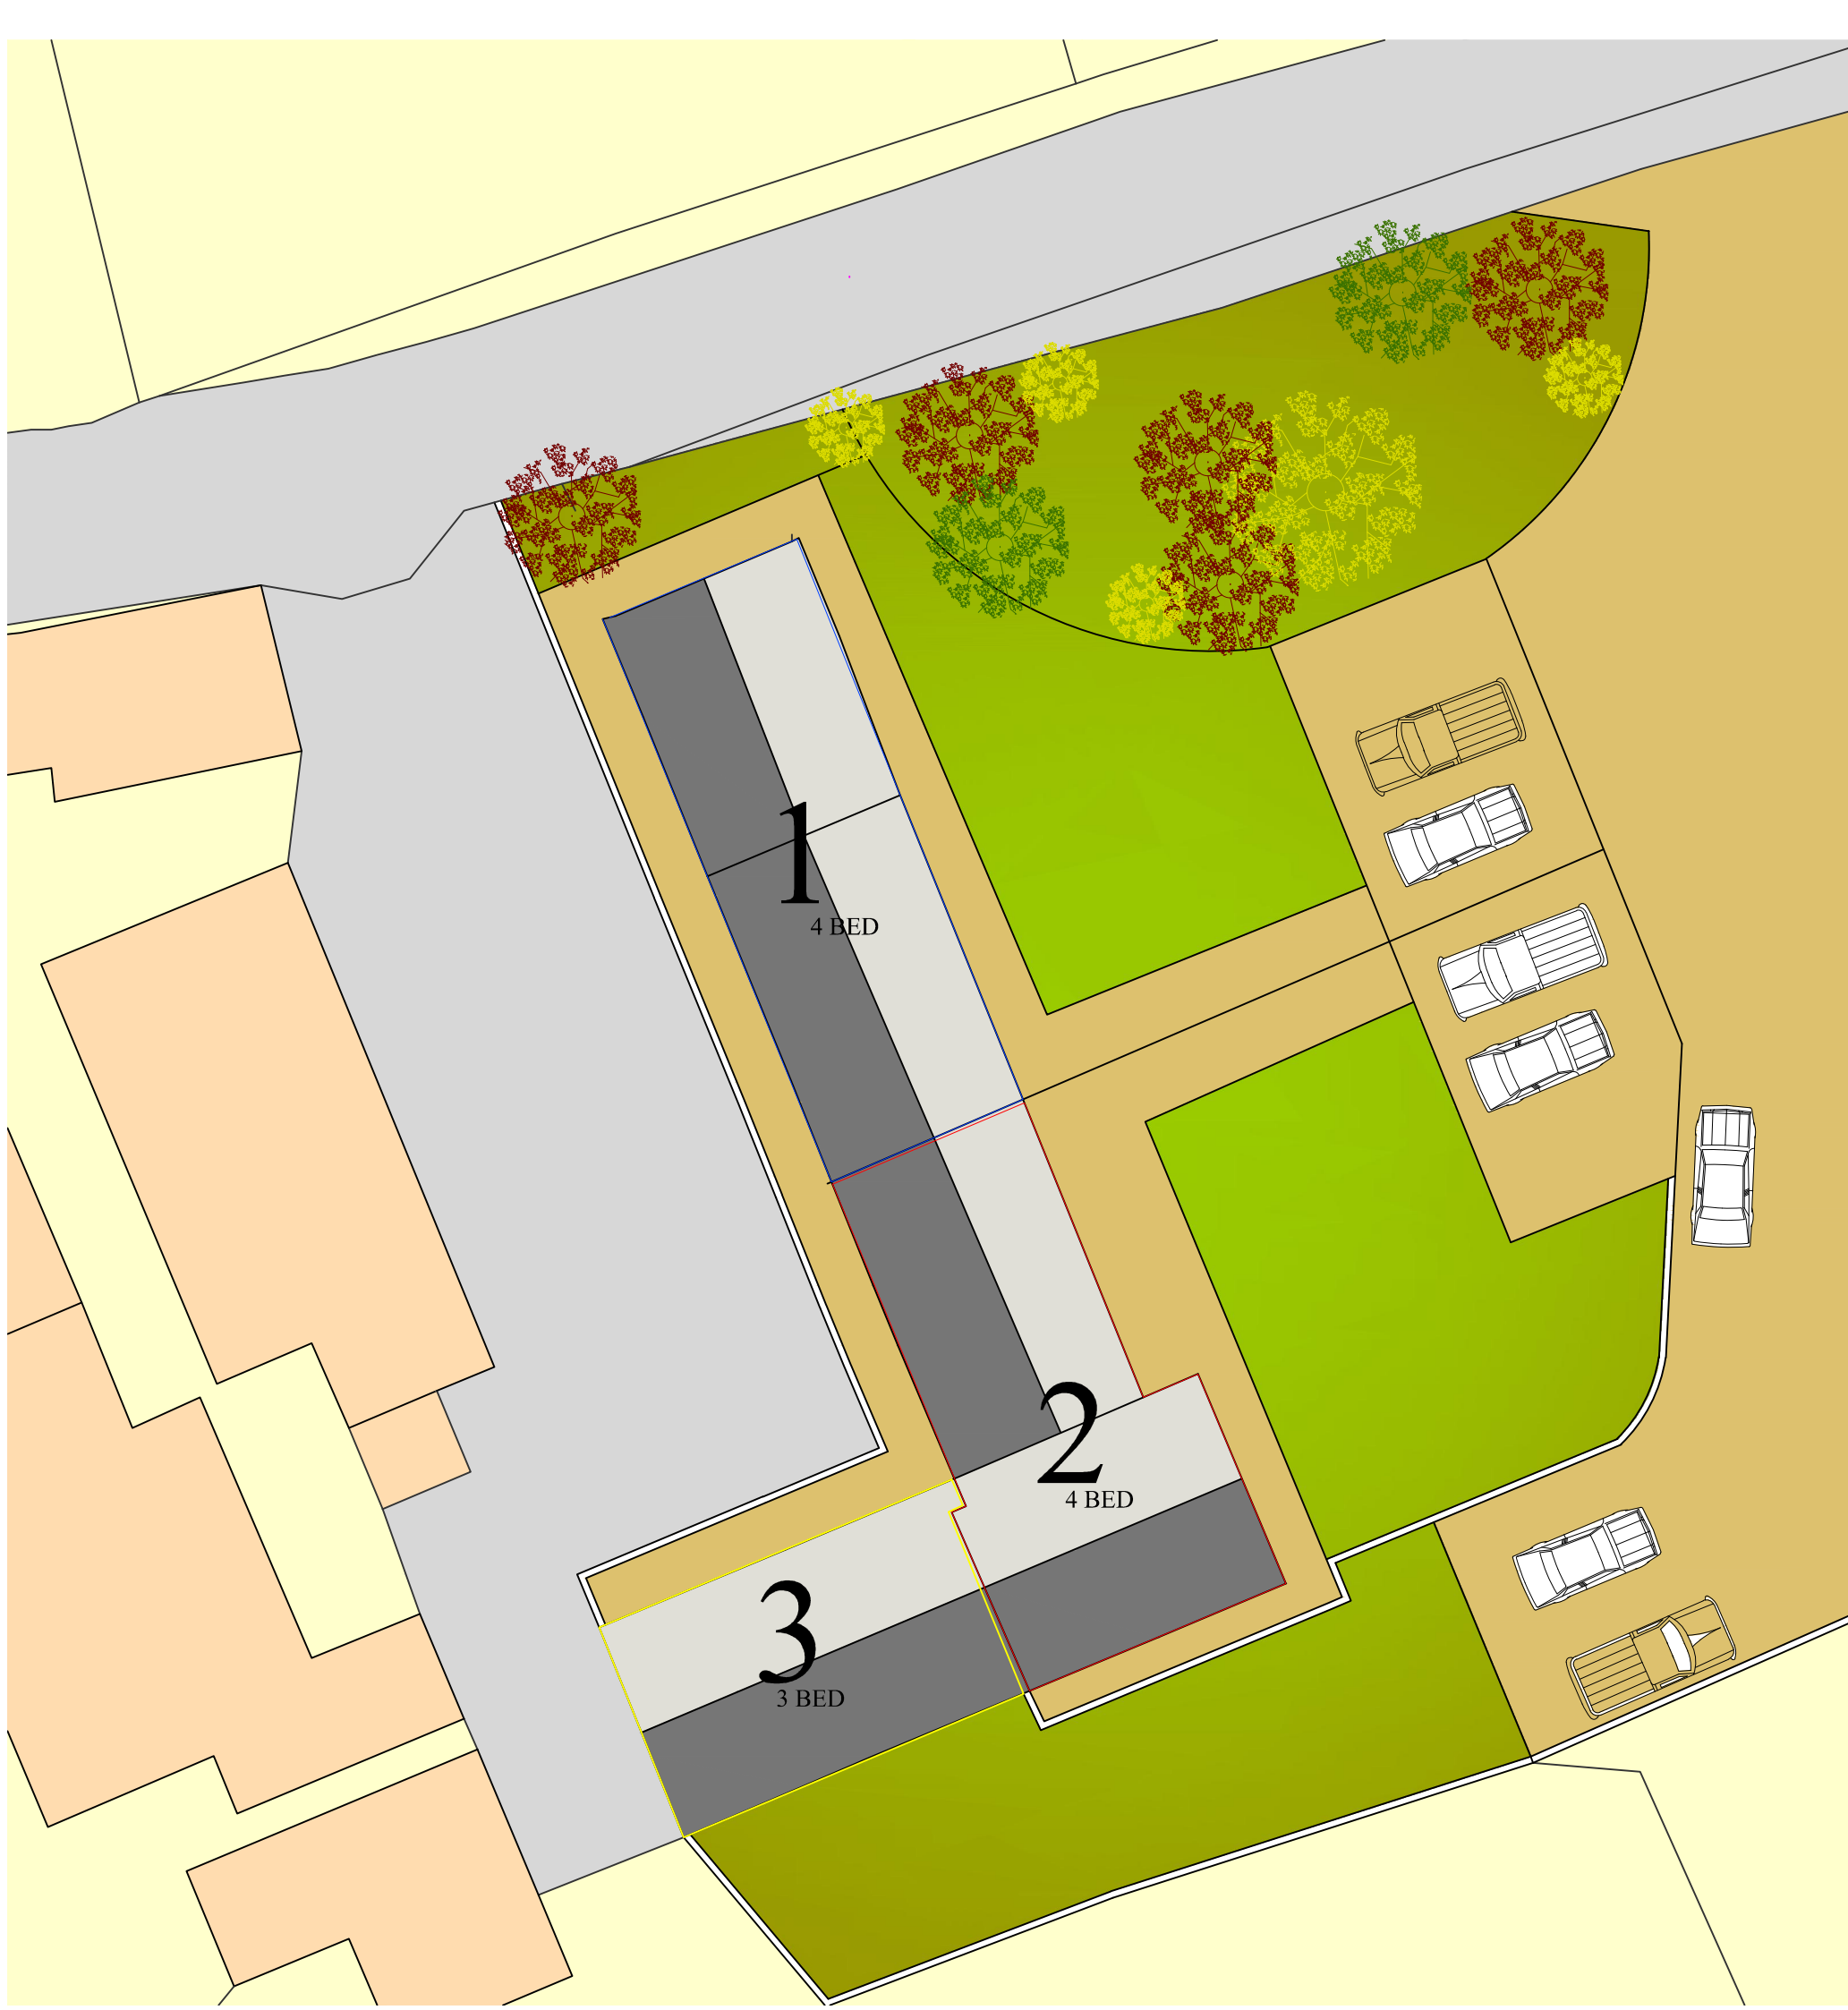

137.2m

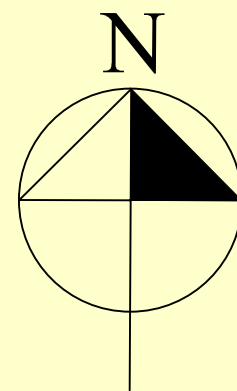

Scale

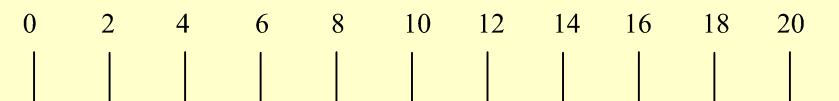

scale 1 : 200
Yew Tree Farm
Middleton
Manchester