



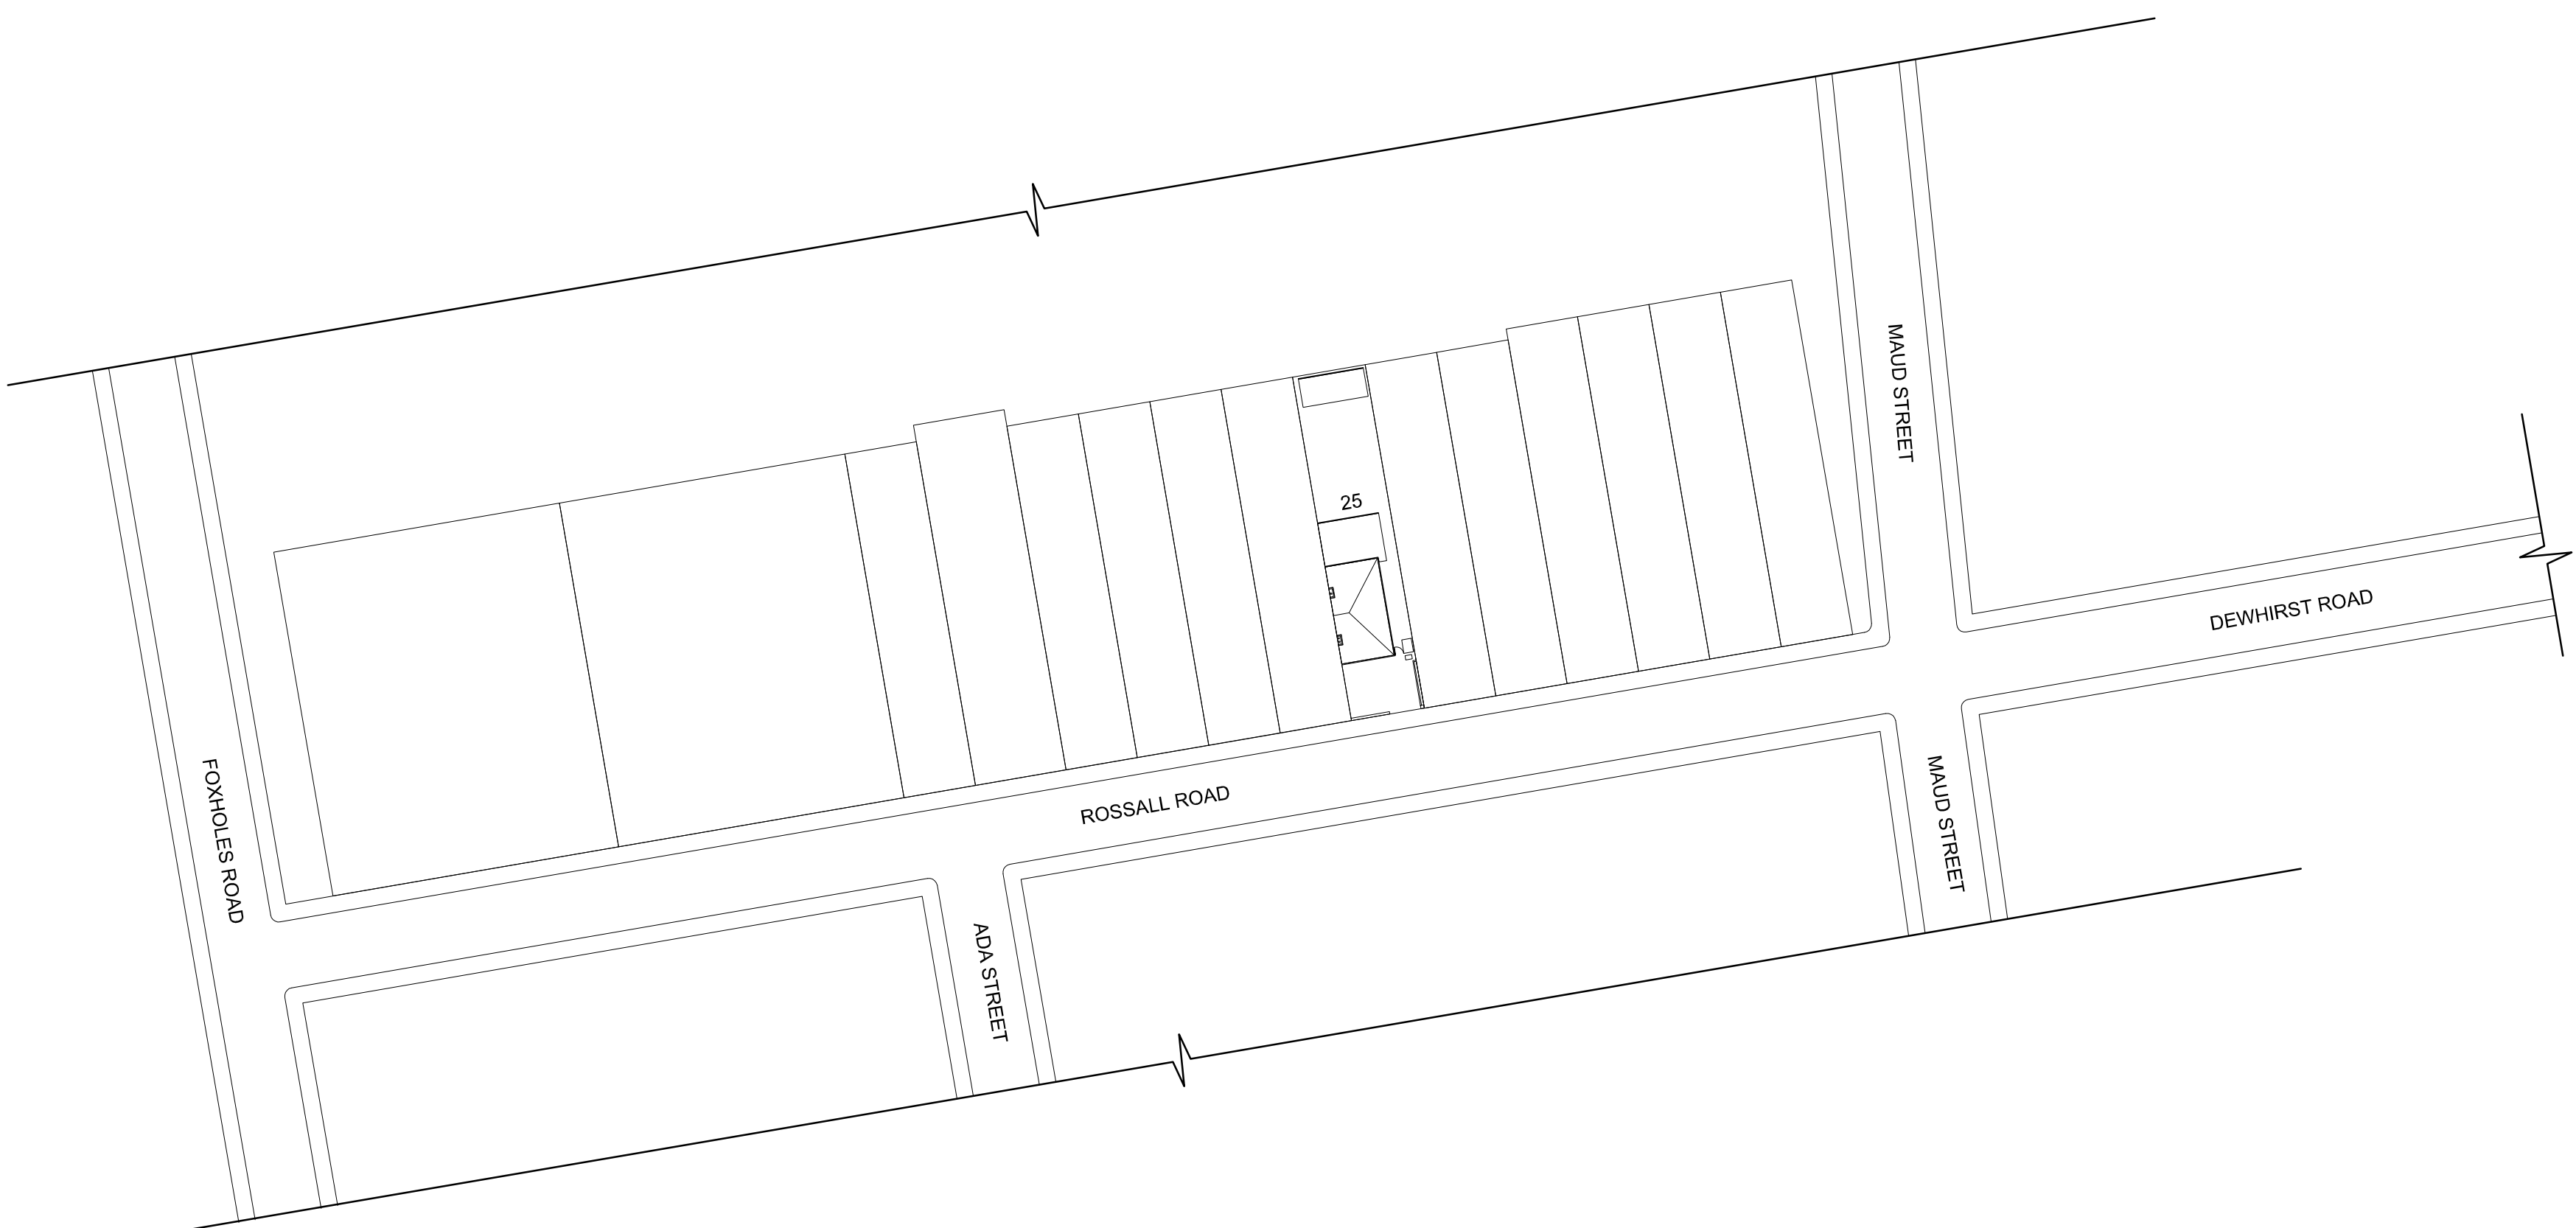

AS PROPOSED BLOCK PLAN - SCALE 1:500

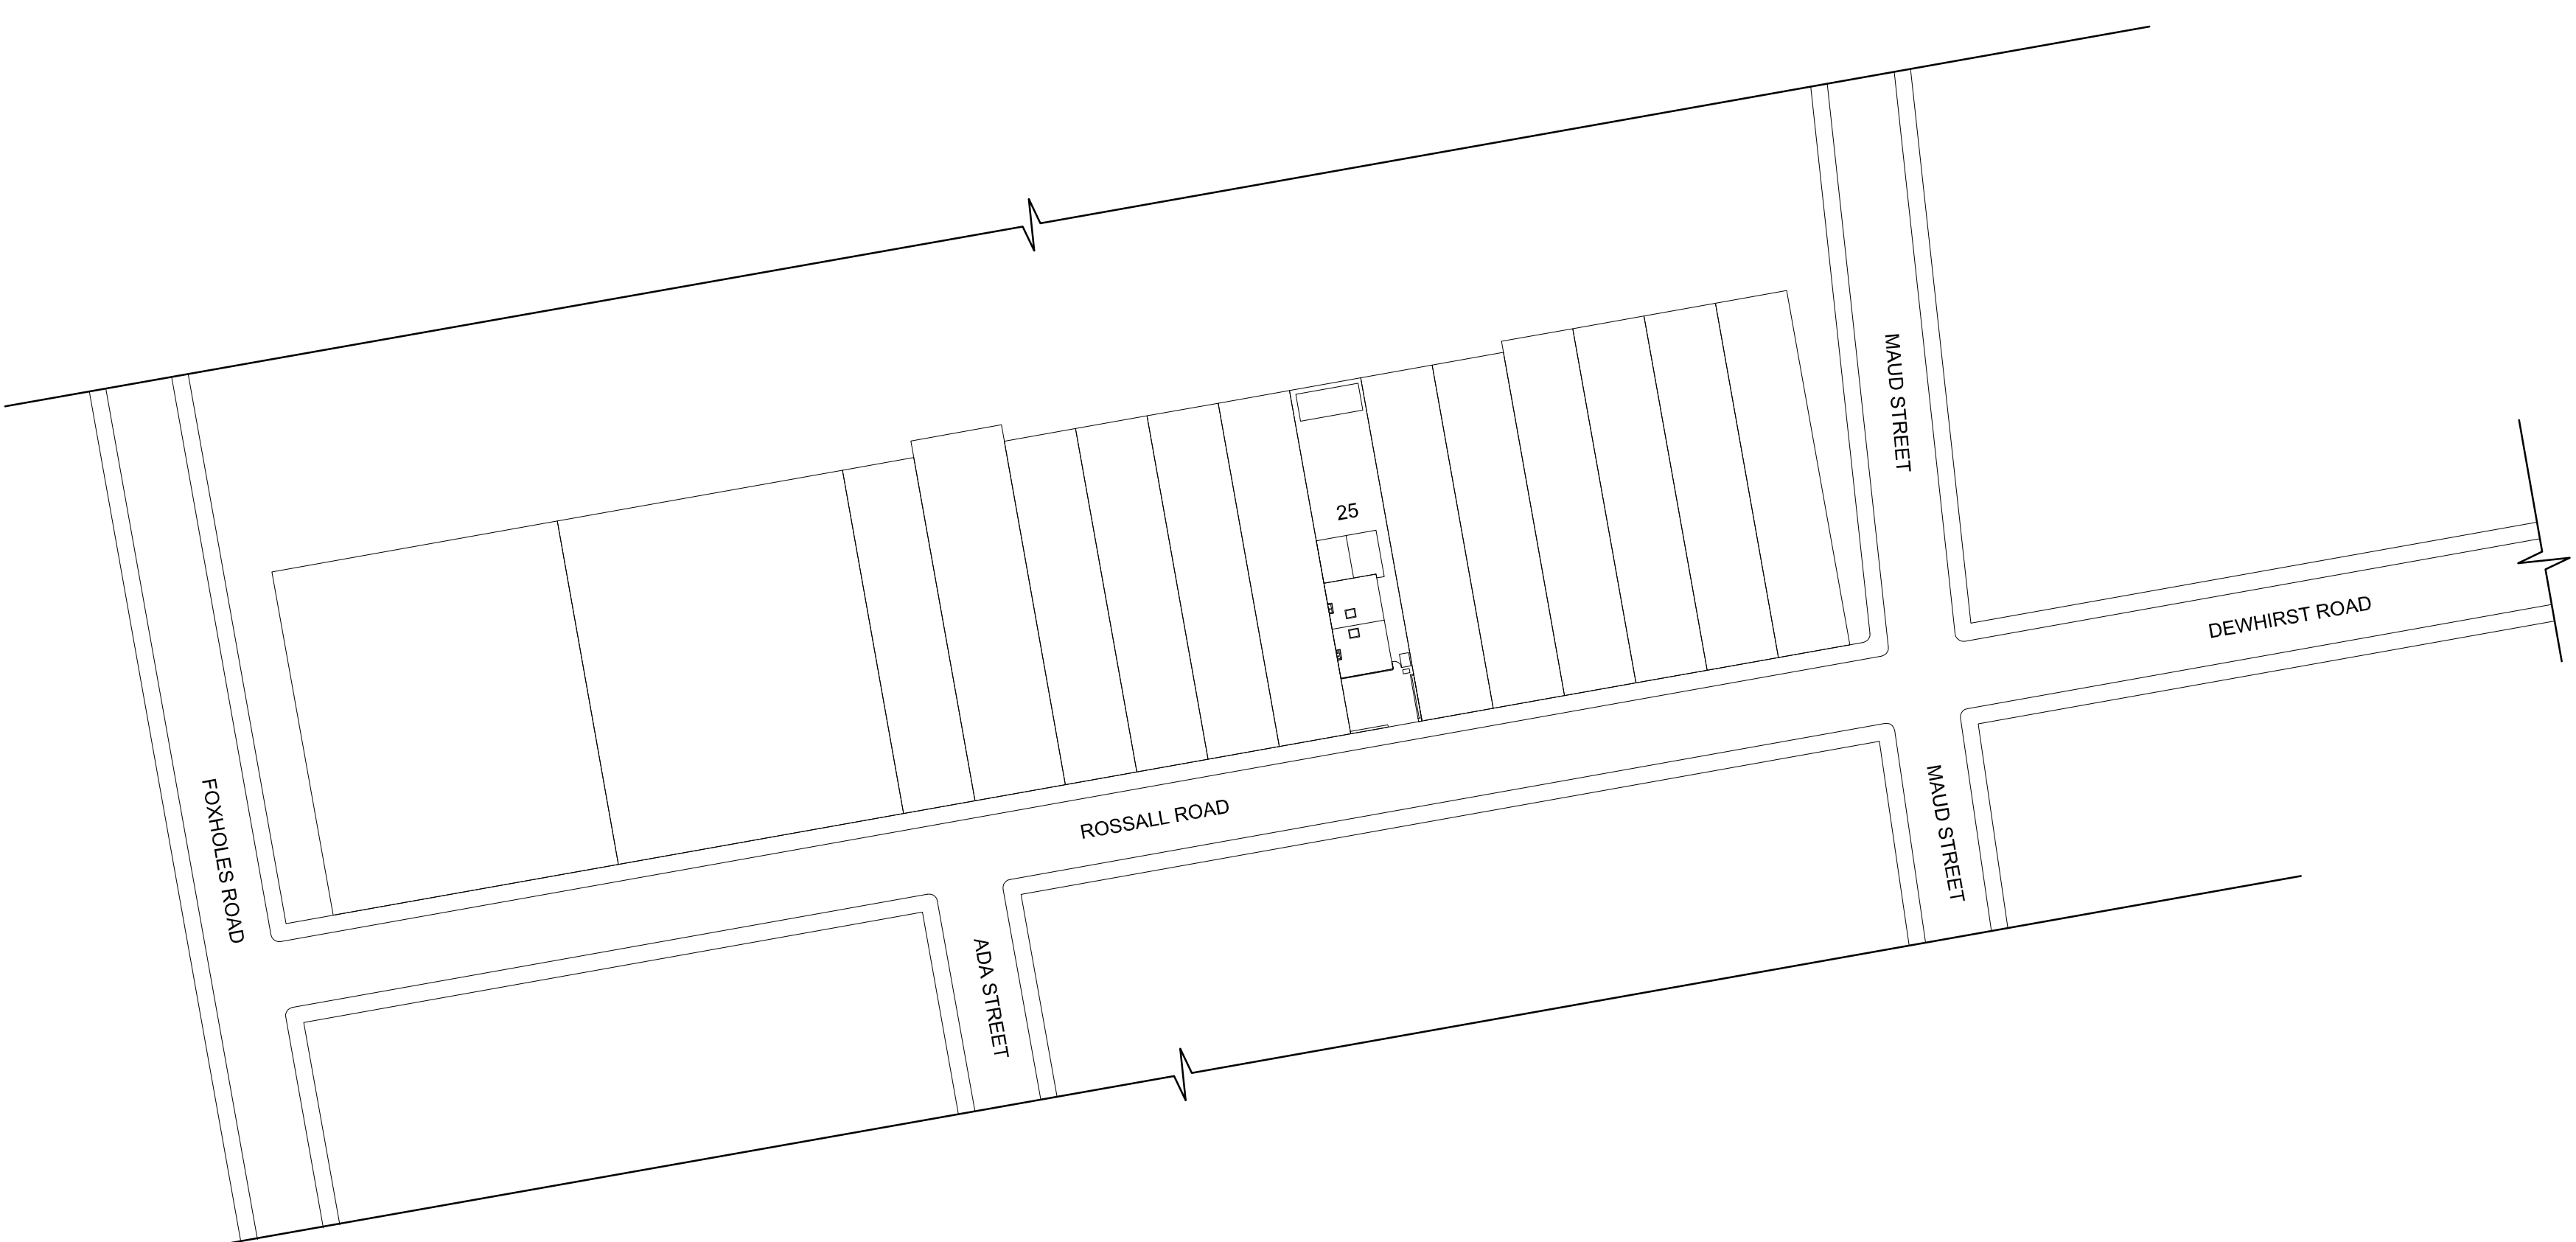

All rights reserved. This drawing must not be reproduced without permission from MJA.

Do not scale off this drawing. All dimensions

Any discrepancies to be reported to MJA immediately on site by consultation / sub-contractor.

Client: 25 Rossall Road,

OL12 0EG

Drawing 106: Expansion & Reinforcement of Residential Accommodation.

Date:	21.02.2025	Drawn:	MJA
-------	------------	--------	-----

Purpose of Issue:	Development Control
Issuing Authority:	1.2000.04
Control:	1.000