




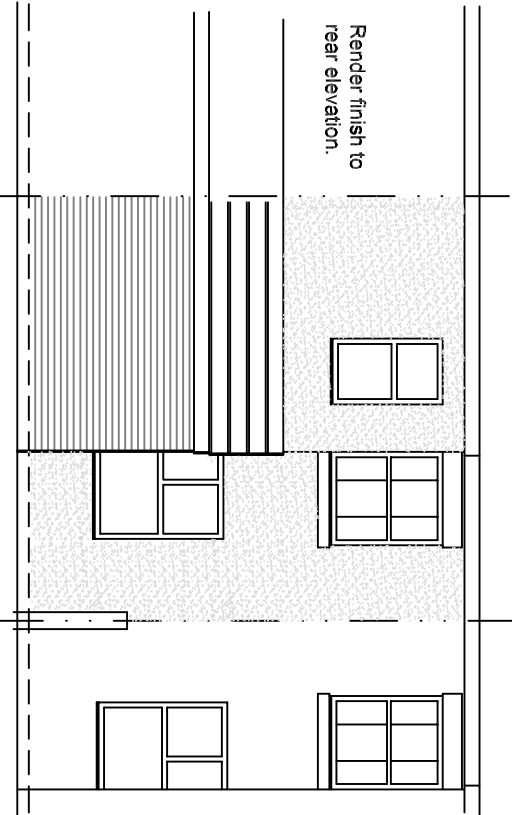


PROPOSED REAR ELEVATION

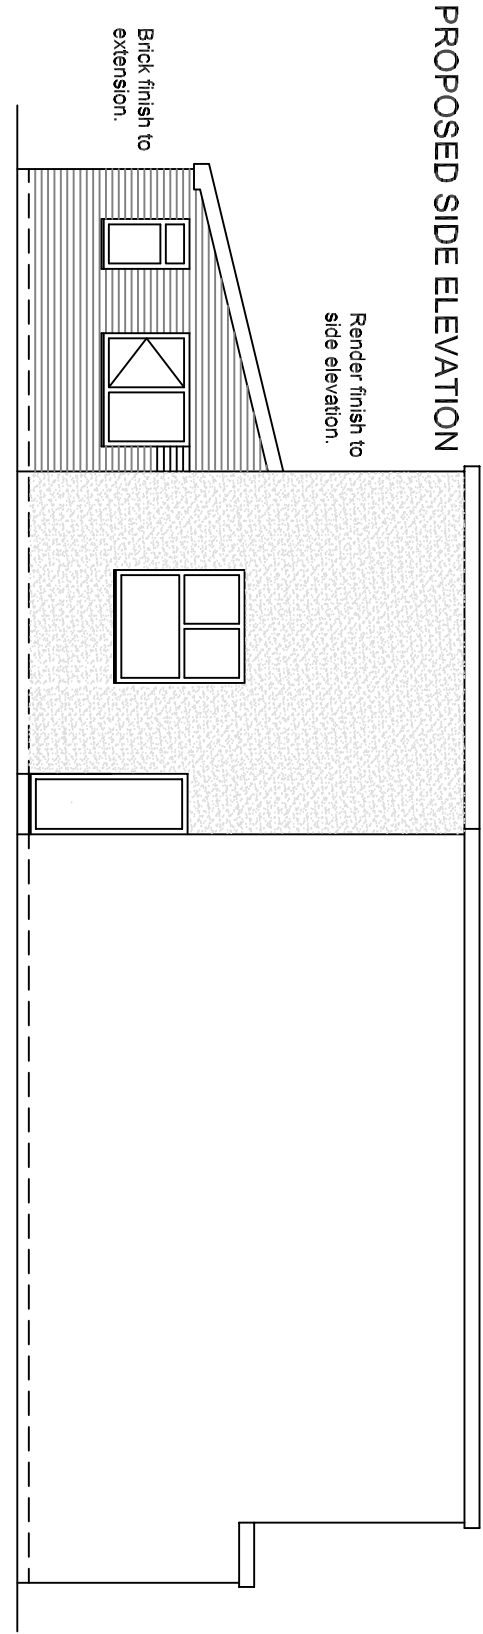


PROPOSED SIDE ELEVATION

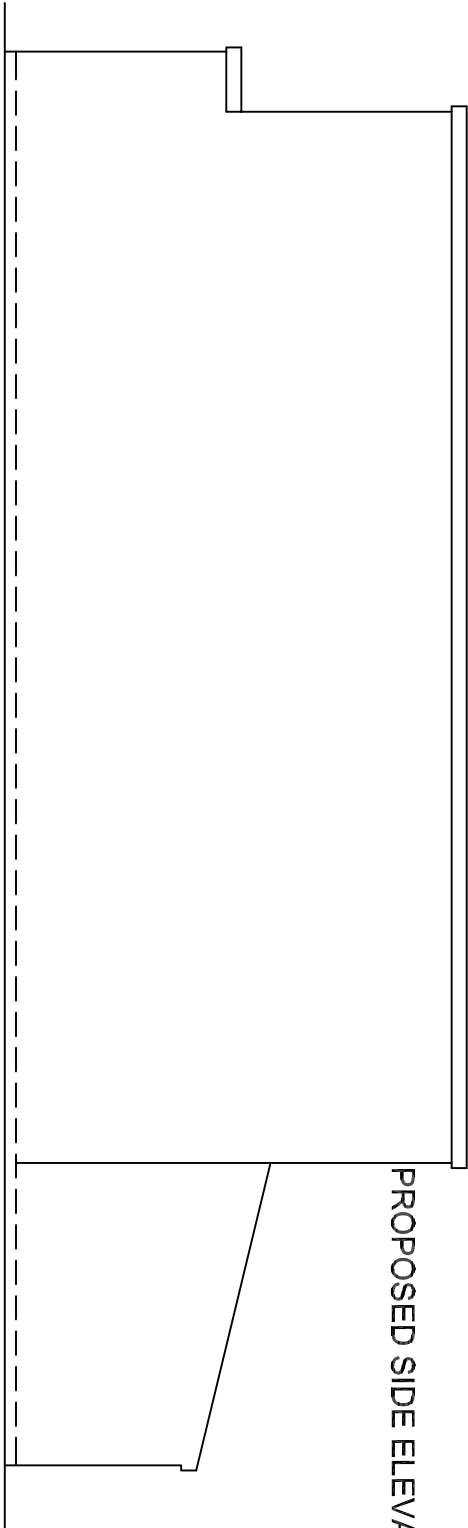

PROPOSED SIDE ELEVATION

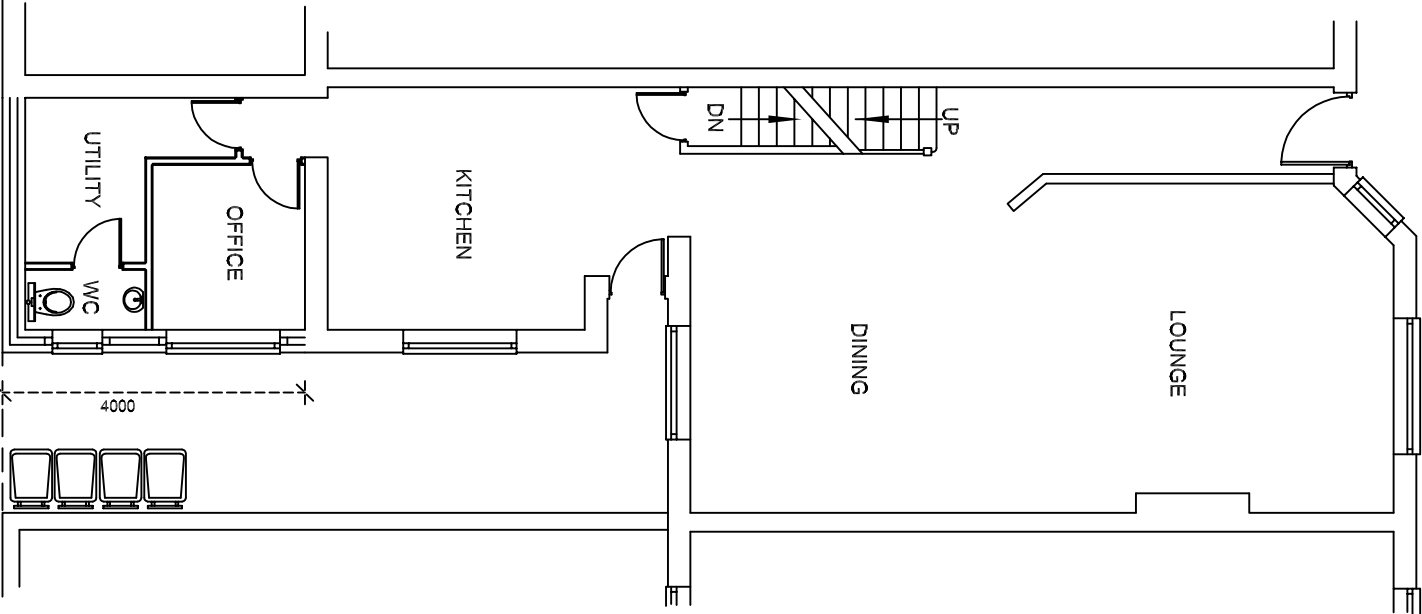


PROPOSED GROUND FLOOR PLAN

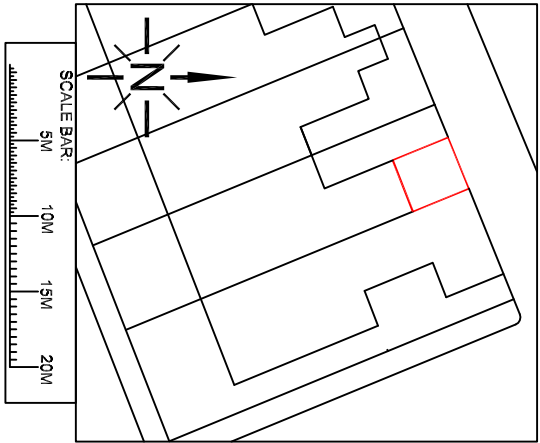

PROPOSED BLOCK PLAN @ 1:500



PROPOSED SITE PLAN @ 1:200

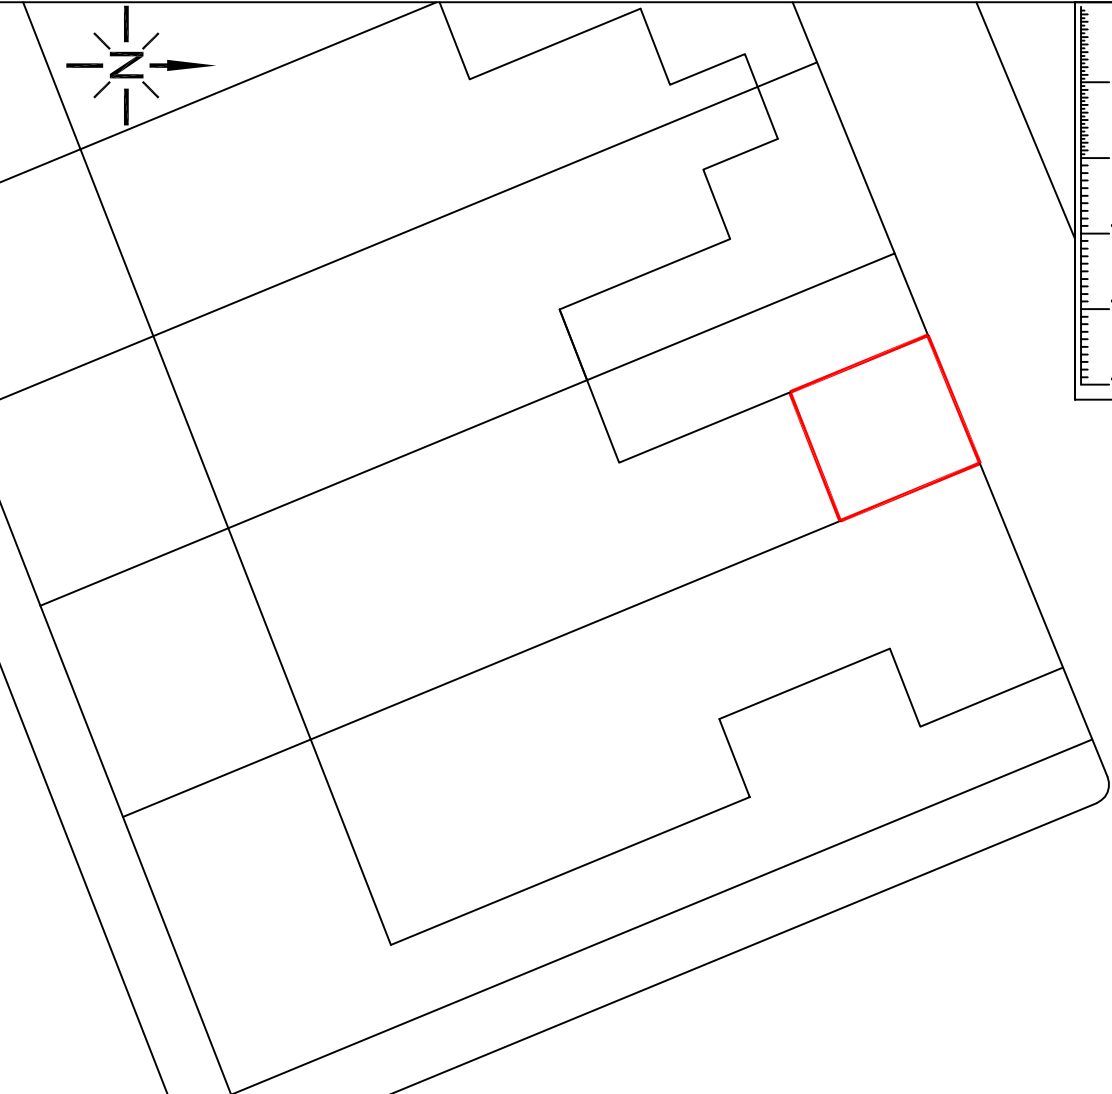

This drawing is supplied for the purpose of obtaining Planning Permission only. Work carried out prior to all necessary Approvals is considered to be at the applicants own risk.

The designer is not responsible for any drains, voids or other underground obstructions under or near the site.

Notification under the Party Wall Act and the exact boundary location is the responsibility of the client.

DOORS:

UPVC

WINDOWS:


UPVC: Opaque glazing to any en-suites and bathrooms.

EXTERNAL WALL FINISH:

BRICK TO EXTENSIONS
RENDER TO EXISTING ELEVATIONS

ROOF:

TILES

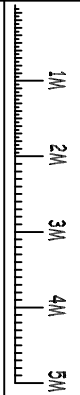

SLW DESIGNS

Tel: 0161-678 2055
Mob: 07796-617945
e-mail: bricla_slwdesigns@talktalk.net

ADDRESS: 3 PALATINE AVENUE
NORDEN

OL11 5YP

PROJECT: SINGLE STOREY
REAR EXTENSION

DRAWING: SLW/BH/02/rev1

SCALE

1:100

DATE

26-06-2023