




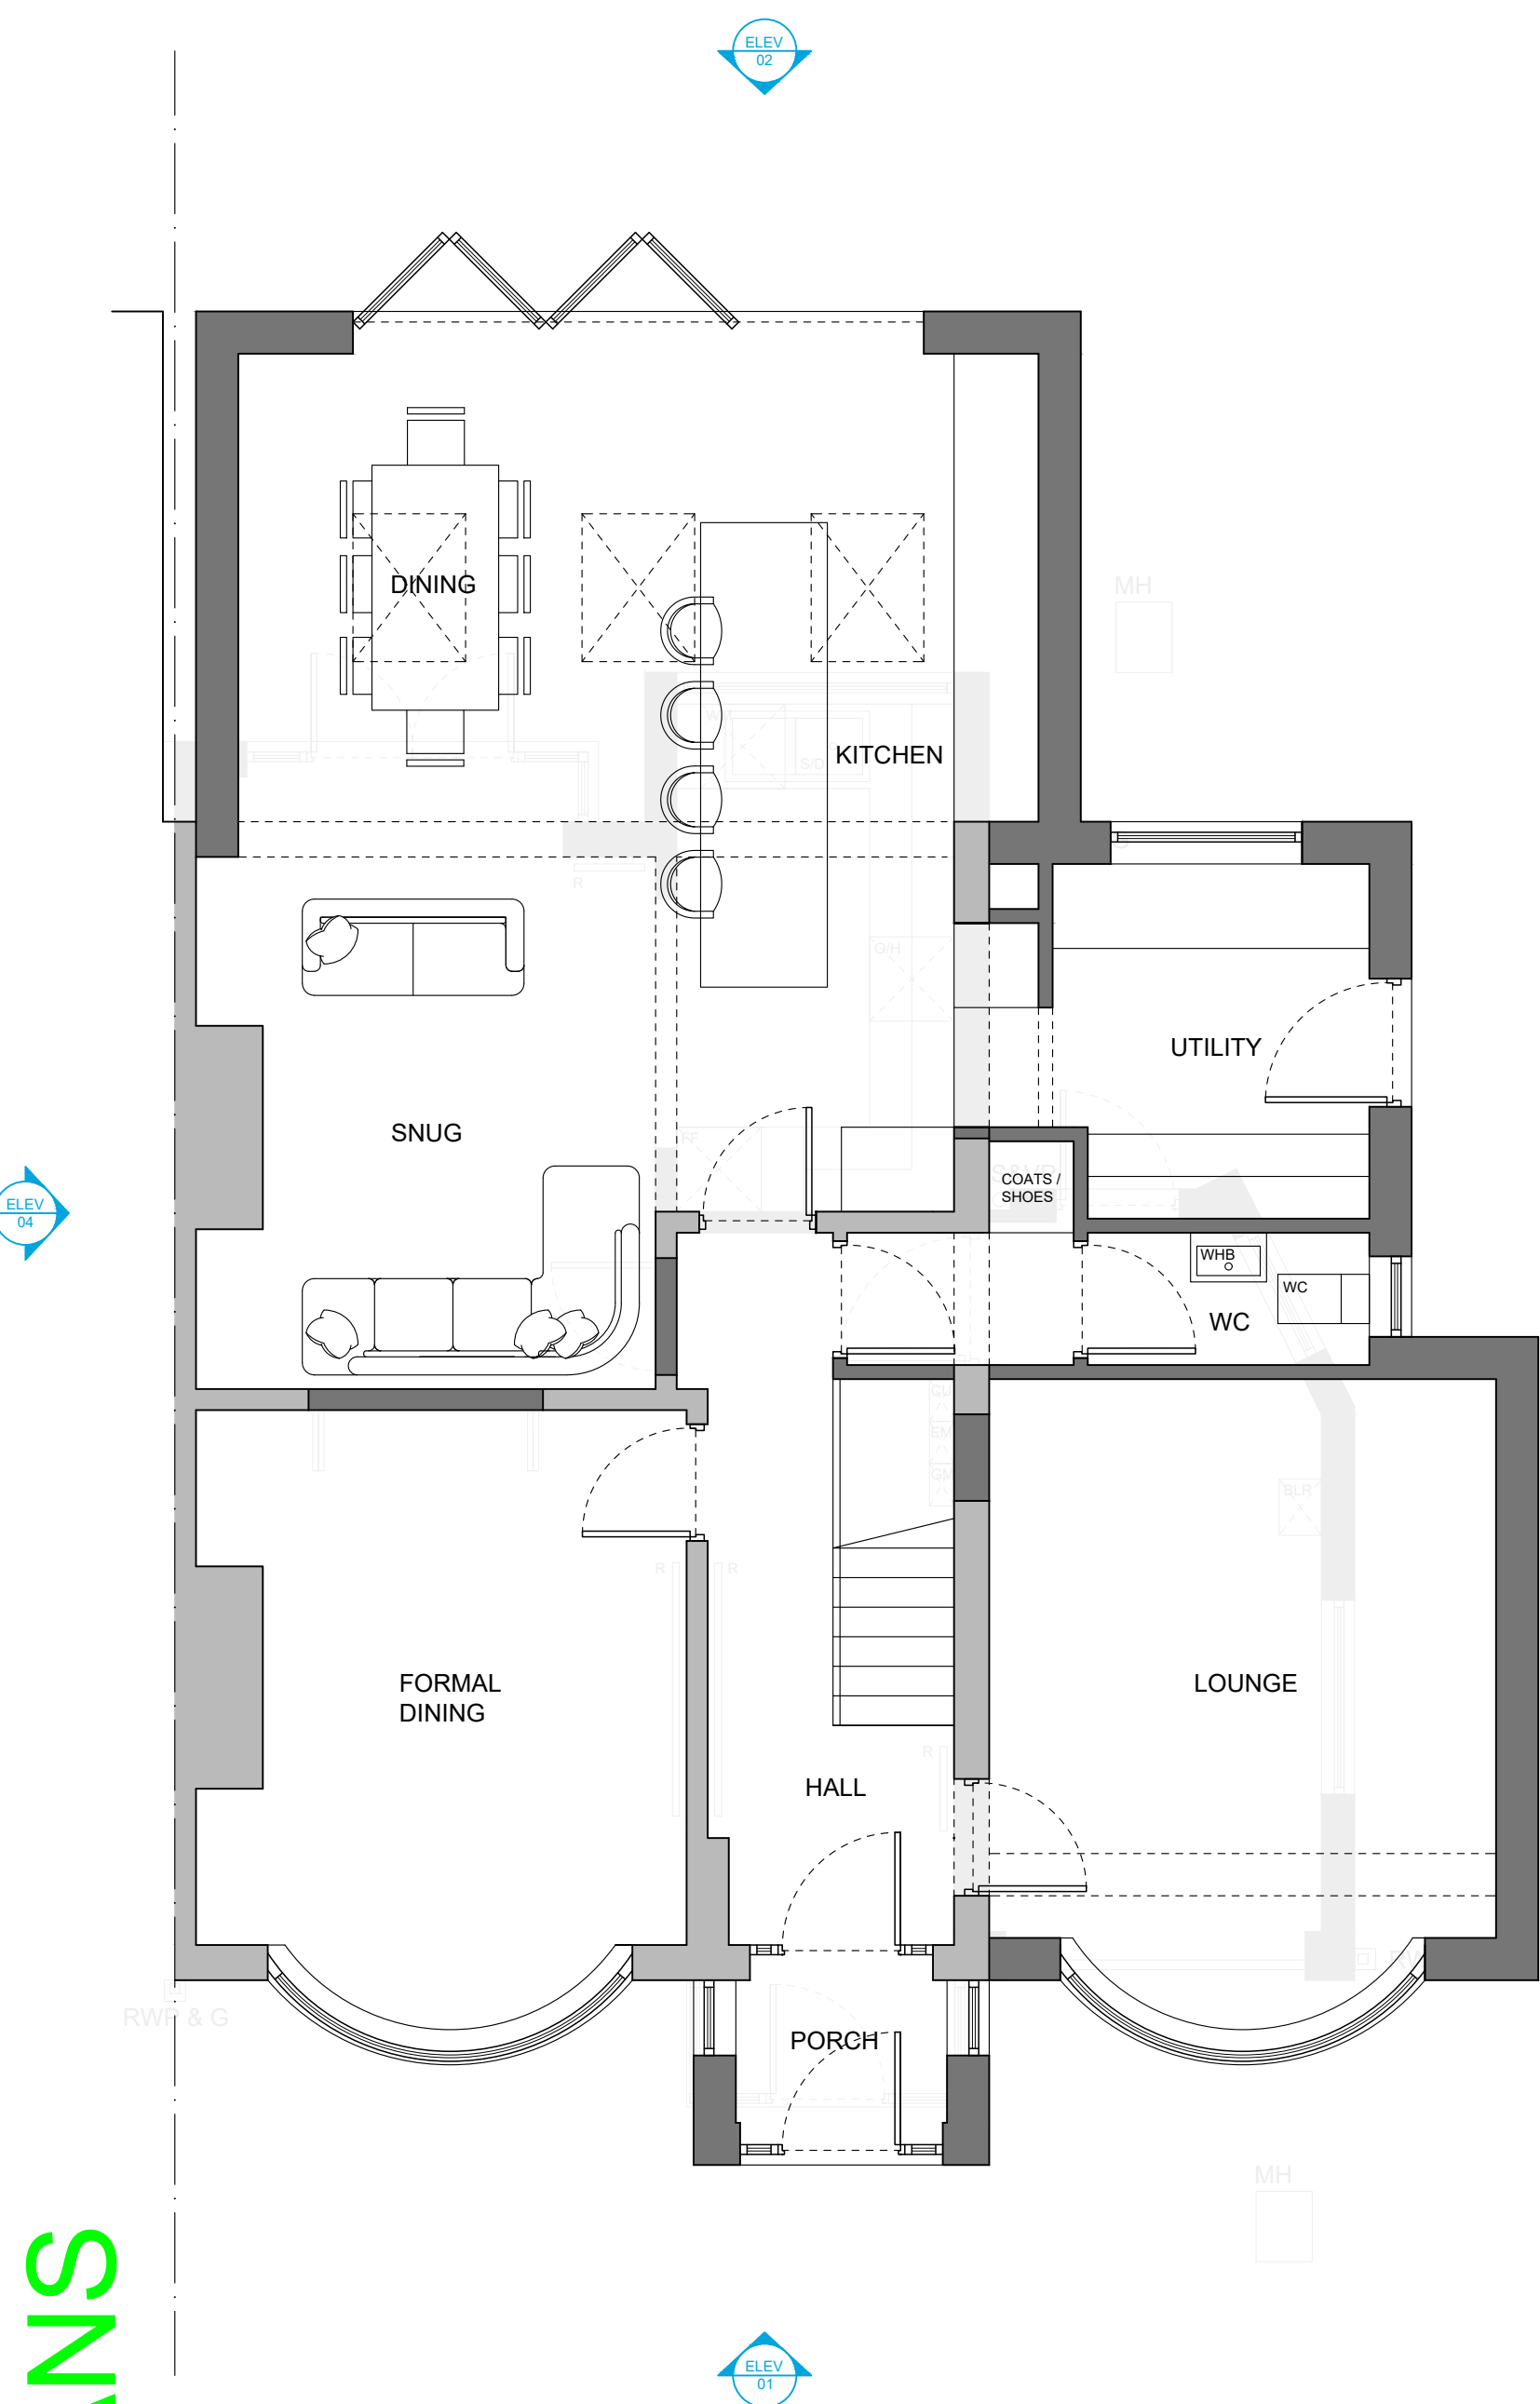

GROUND FLOOR PLAN

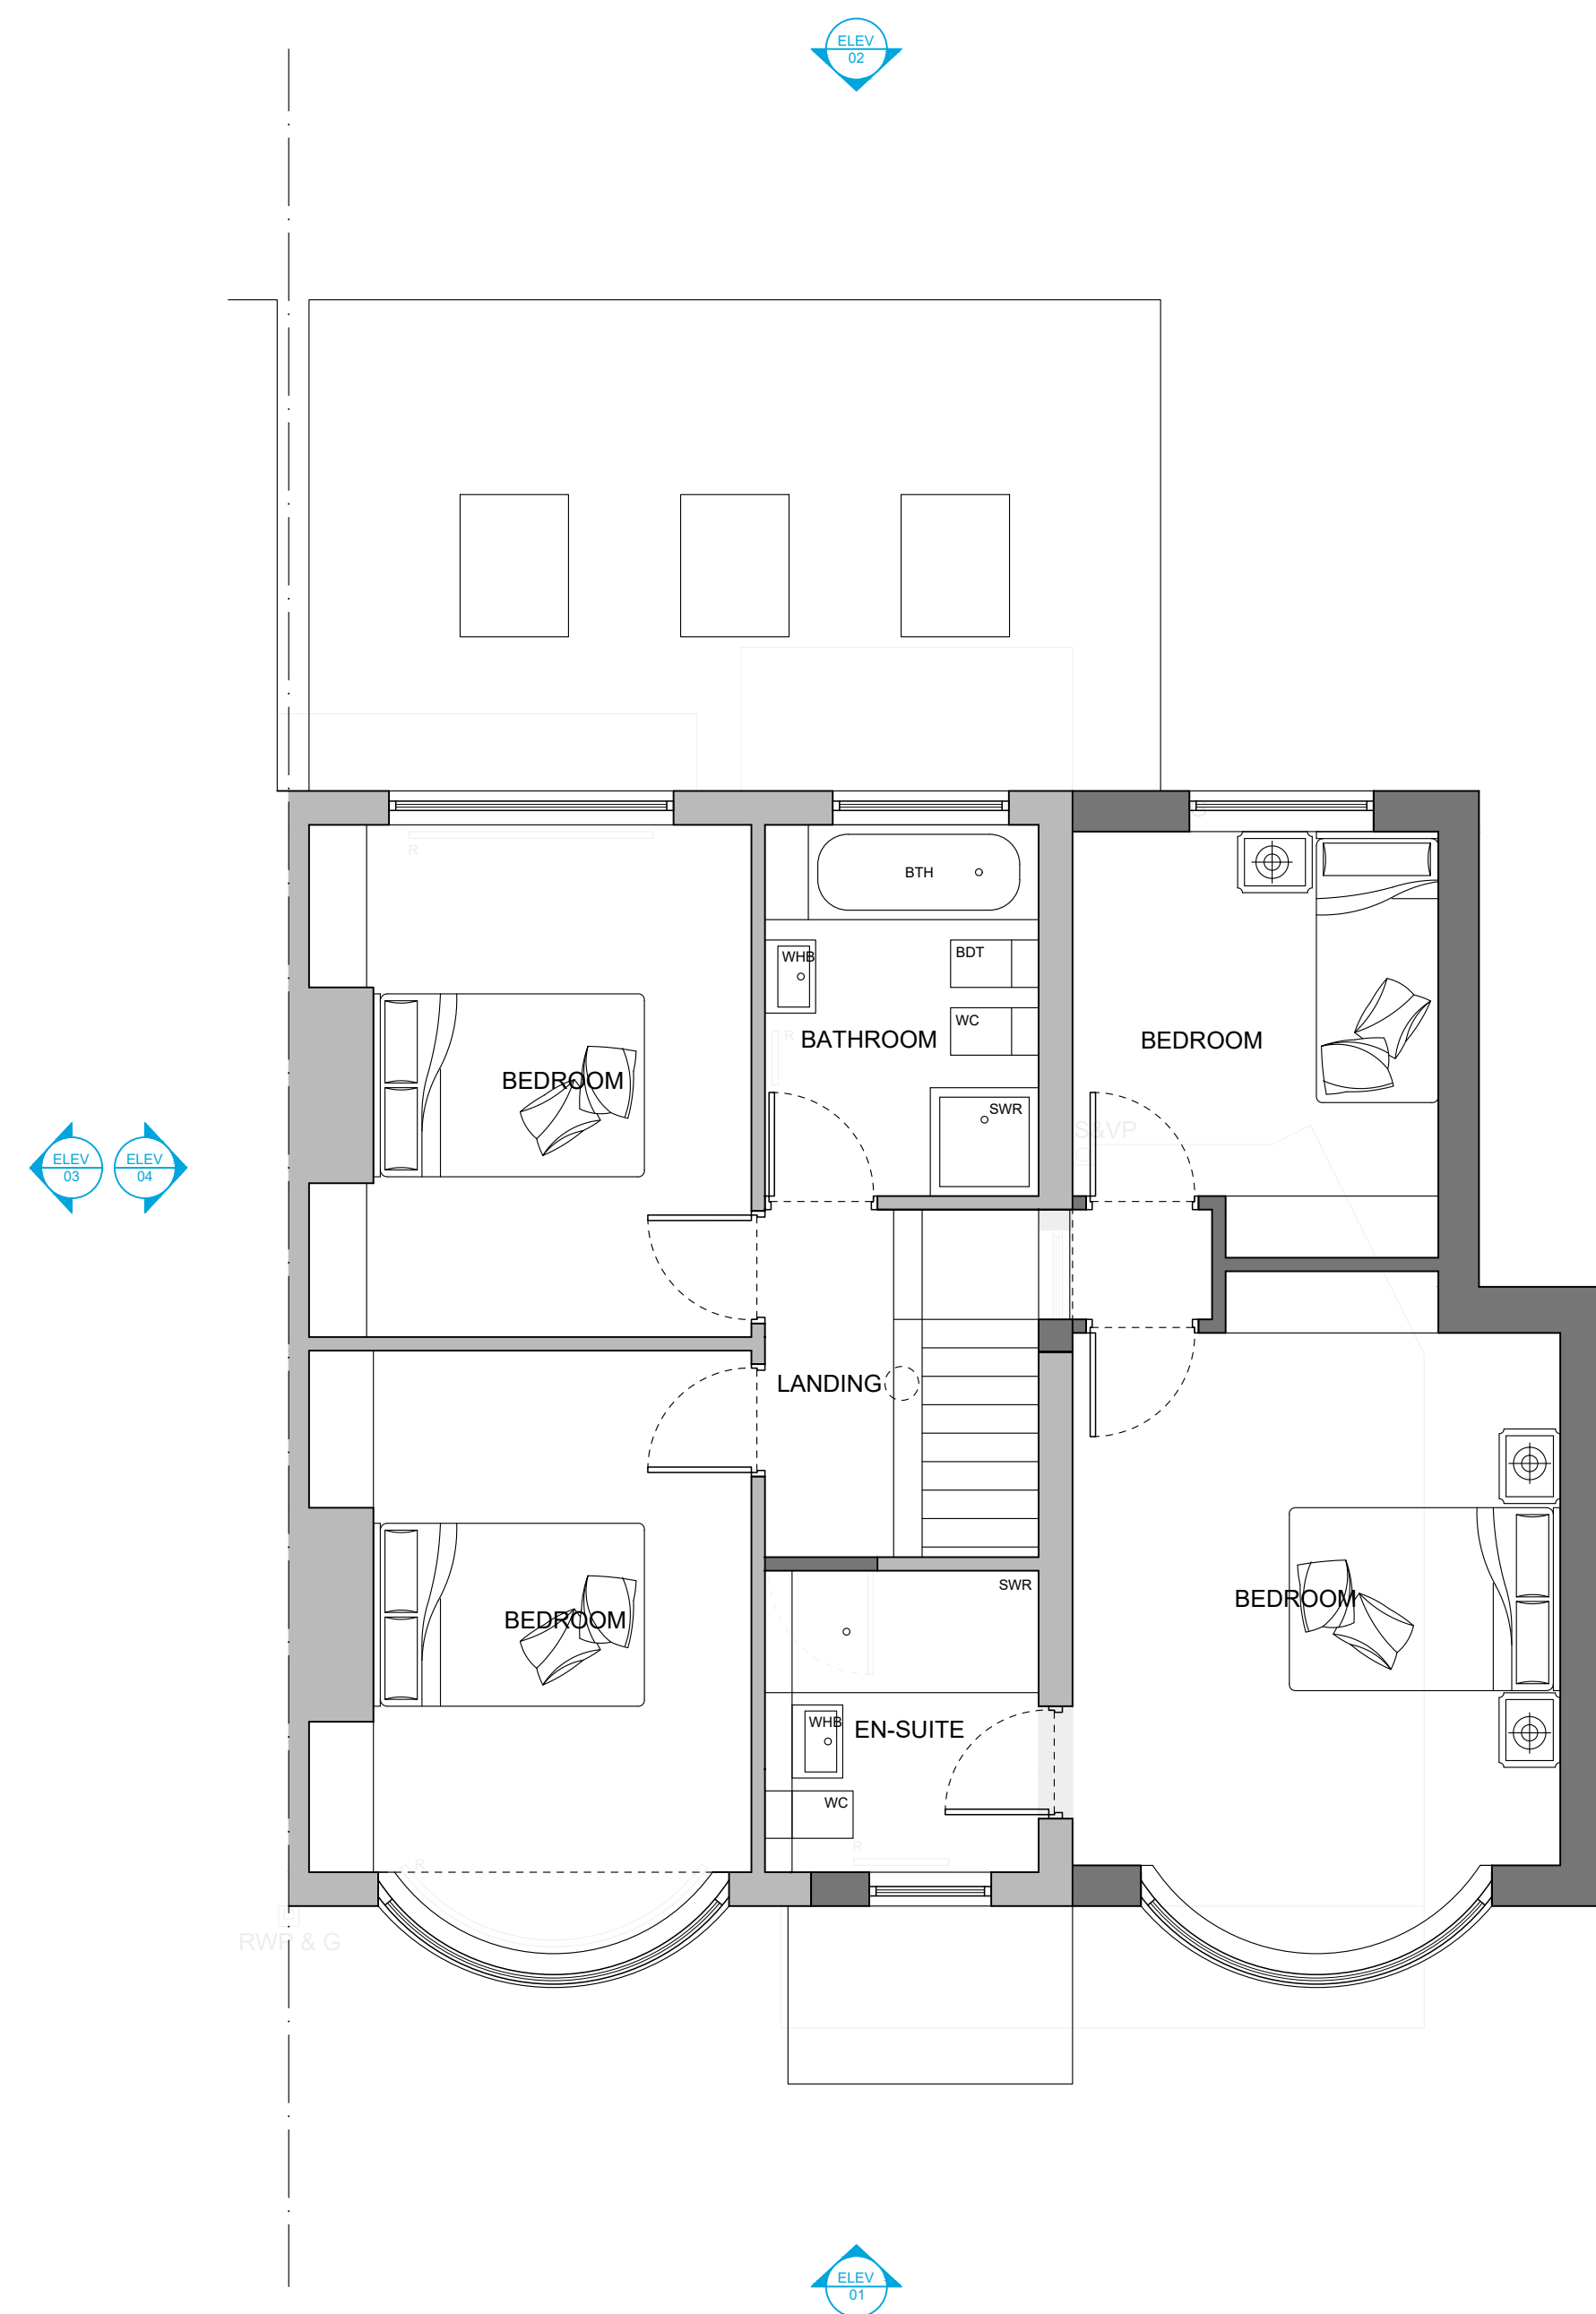

FIRST FLOOR PLAN

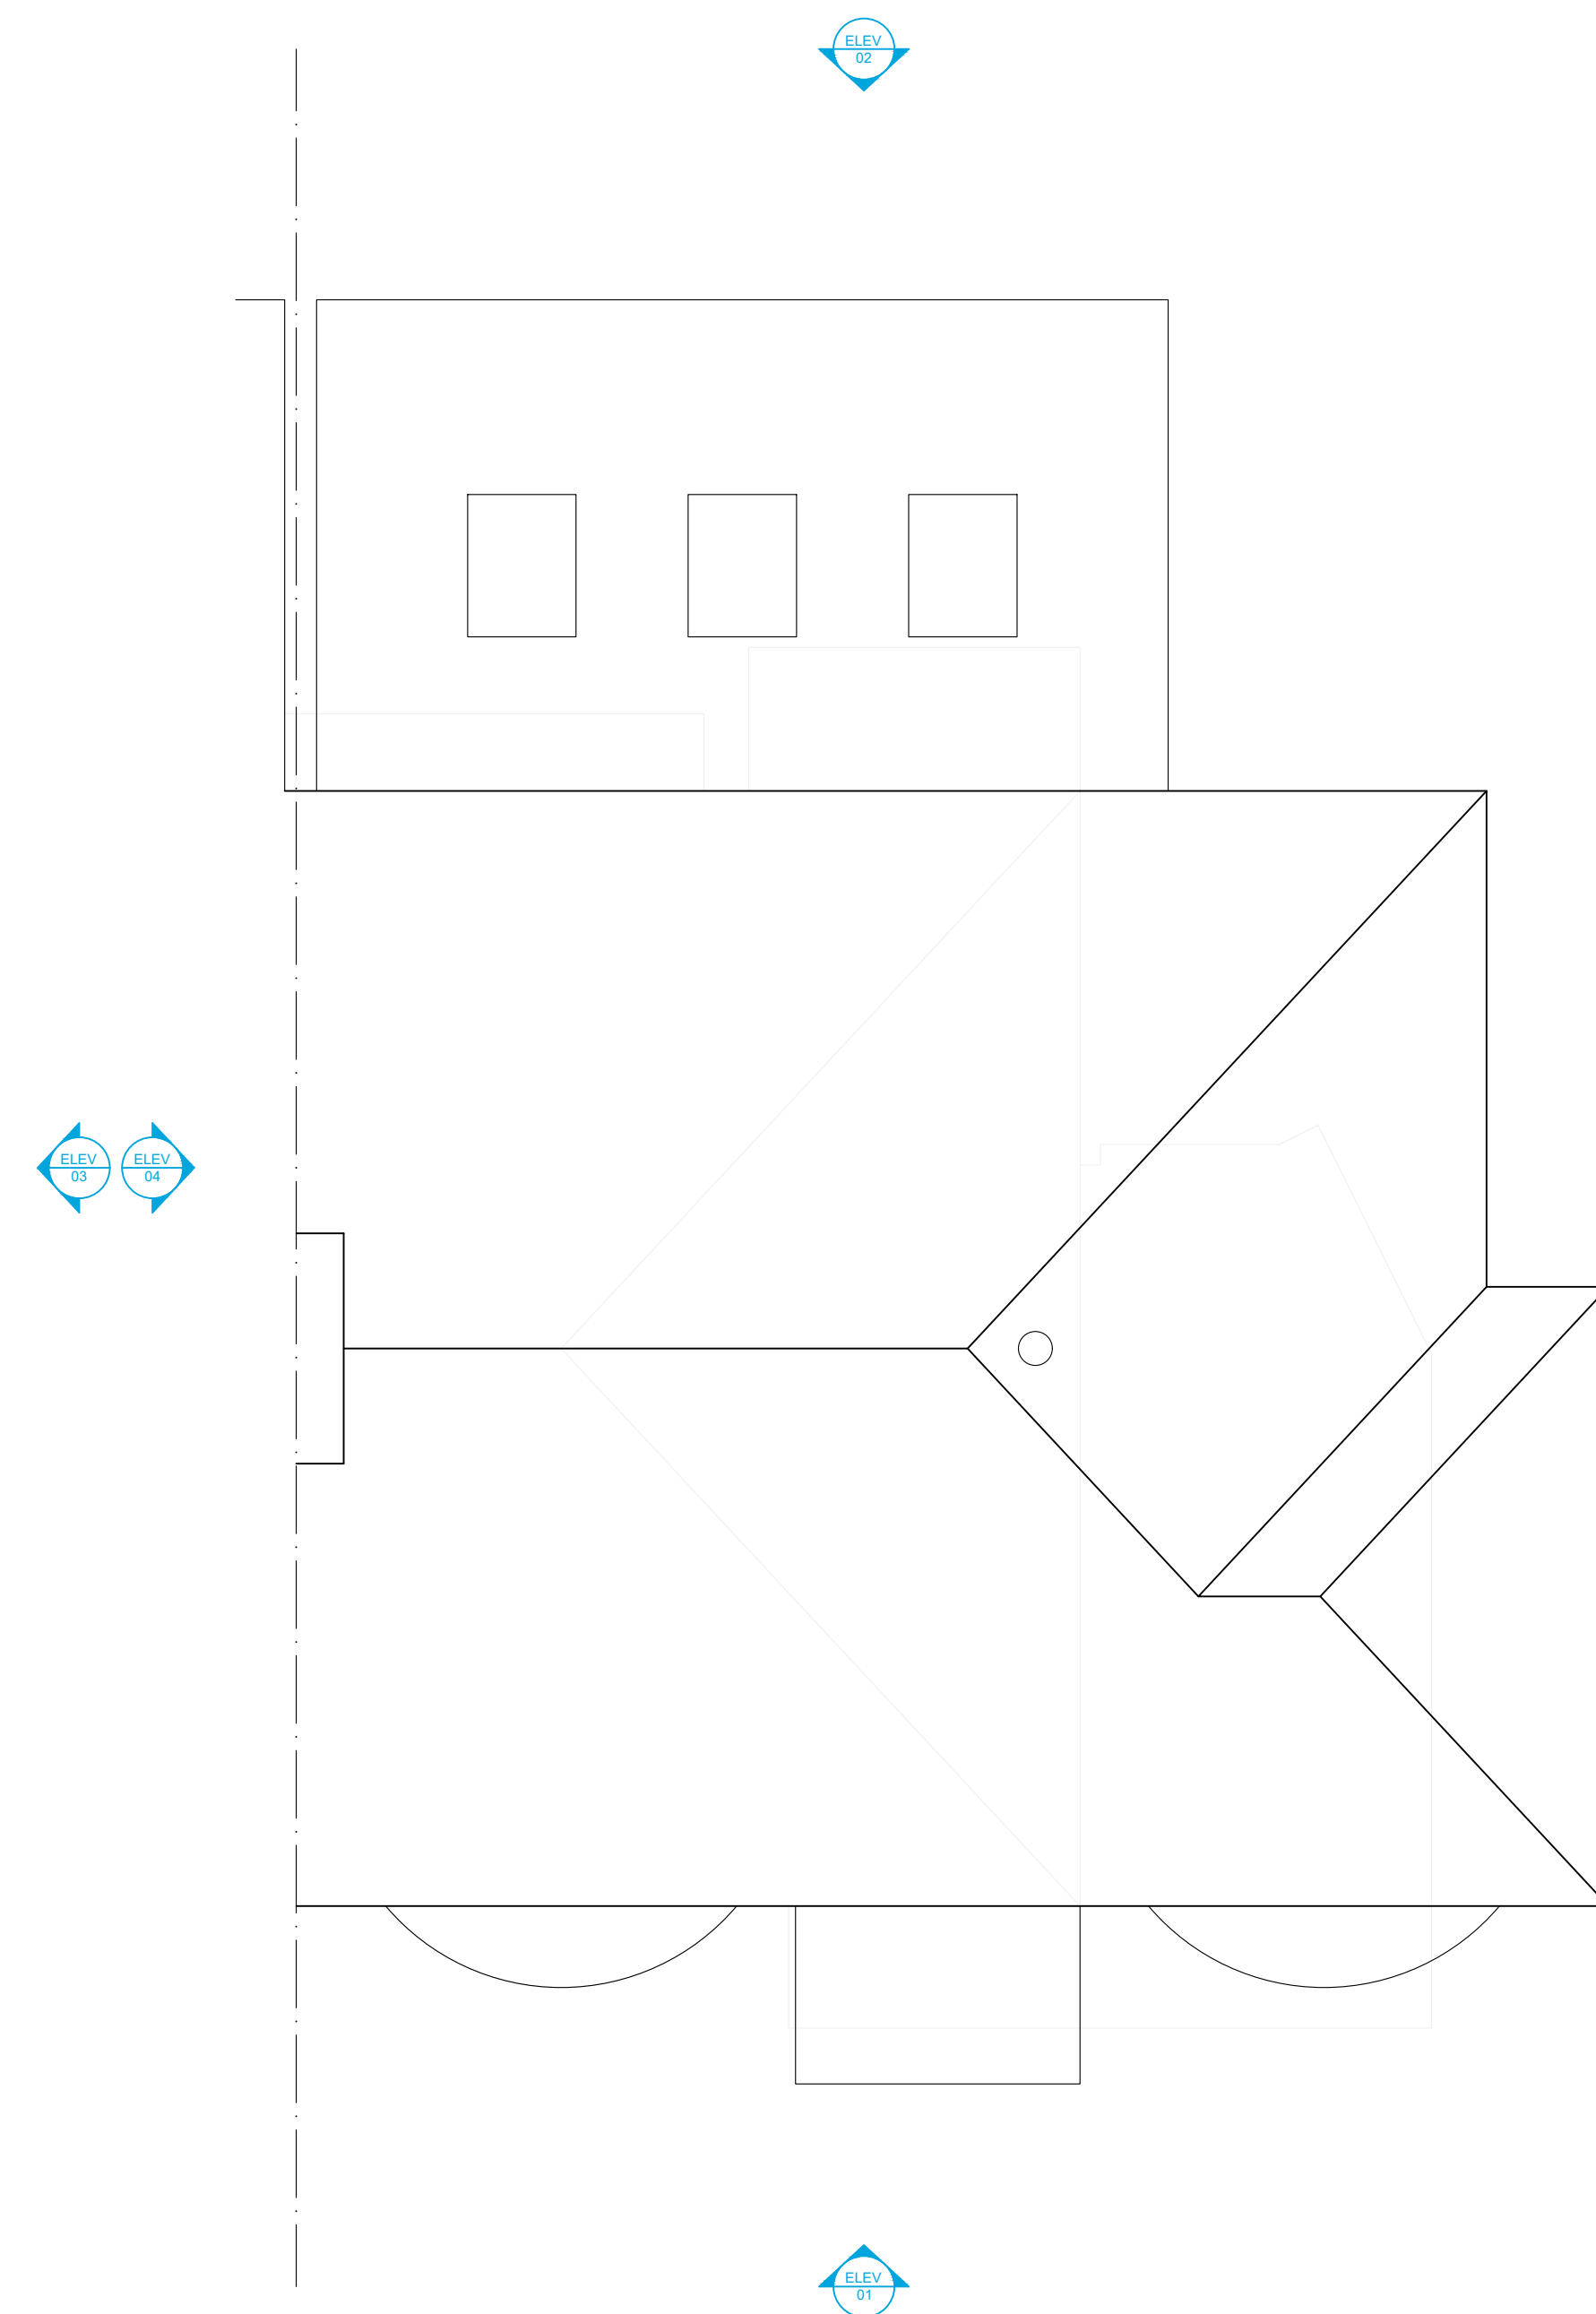

ROOF PLAN

It is the Contractor's responsibility to report any inconsistencies on this drawing, or between drawings, to the Design consultant and to request clarification and instruction before proceeding. This drawing and design is the copyright of VISION and may not be reproduced in any form whatsoever without prior express or written consent.

- EXISTING  
DEMOLITION  
PROPOSED
- ELEVATIONAL REFERENCE  
SECTIONAL REFERENCE
- S&VP / SS

RWP

MH

IC

RE

G

AAV

WM

DW

TD

FF

O

H

S/D

BLR

GM

EM

CU

WHB

WC

BTH/SWR

R

SOIL & VENT PIPE / STUB STACK  
RAIN WATER PIPE  
MAN HOLE  
INSPECTION CHAMBER  
RODDING EYE  
BACK INLET GULLEY  
AIR ADMITTANCE VALVE  
WASHING MACHINE  
DISH WASHER  
TUMBLE DRYER  
FRIDGE / FREEZER  
OVEN  
HOB  
SINK / DRAINER  
BOILER  
GAS METER  
ELEC METER  
ELEC CONSUMER UNIT  
WASH HAND BASIN  
WATER CLOSET  
BATH / SHOWER  
RADIATOR

| Rev | Date     | In1 | Description      |
|-----|----------|-----|------------------|
| B   | 04.12.23 | DB  | PLANNING UPDATES |



Vision  
Architectural & Design  
T: 0161 456 3389  
M: 0782 555 6071  
E: dean@vision-architecture.co.uk  
W: www.vision-architecture.co.uk

| PROJECT                              |                                              |                                   |     |
|--------------------------------------|----------------------------------------------|-----------------------------------|-----|
| No26 HALL DRIVE,<br>M24 1NE          |                                              |                                   |     |
| TITLE                                |                                              |                                   |     |
| PROPOSED<br>PLANS                    |                                              |                                   |     |
| DRAWING STATUS                       |                                              |                                   |     |
| <input type="checkbox"/> FEASIBILITY | <input checked="" type="checkbox"/> PLANNING | <input type="checkbox"/> CONTRACT |     |
| <input type="checkbox"/> TENDER      | <input type="checkbox"/> BUILDING CONTROL    | <input type="checkbox"/> AS BUILT |     |
| SCALE                                | CONTRACT                                     | DRWG No.                          | REV |
| 1:50 @ A1<br>1:100 @ A3              | VA2204                                       | (10).001                          | B   |

