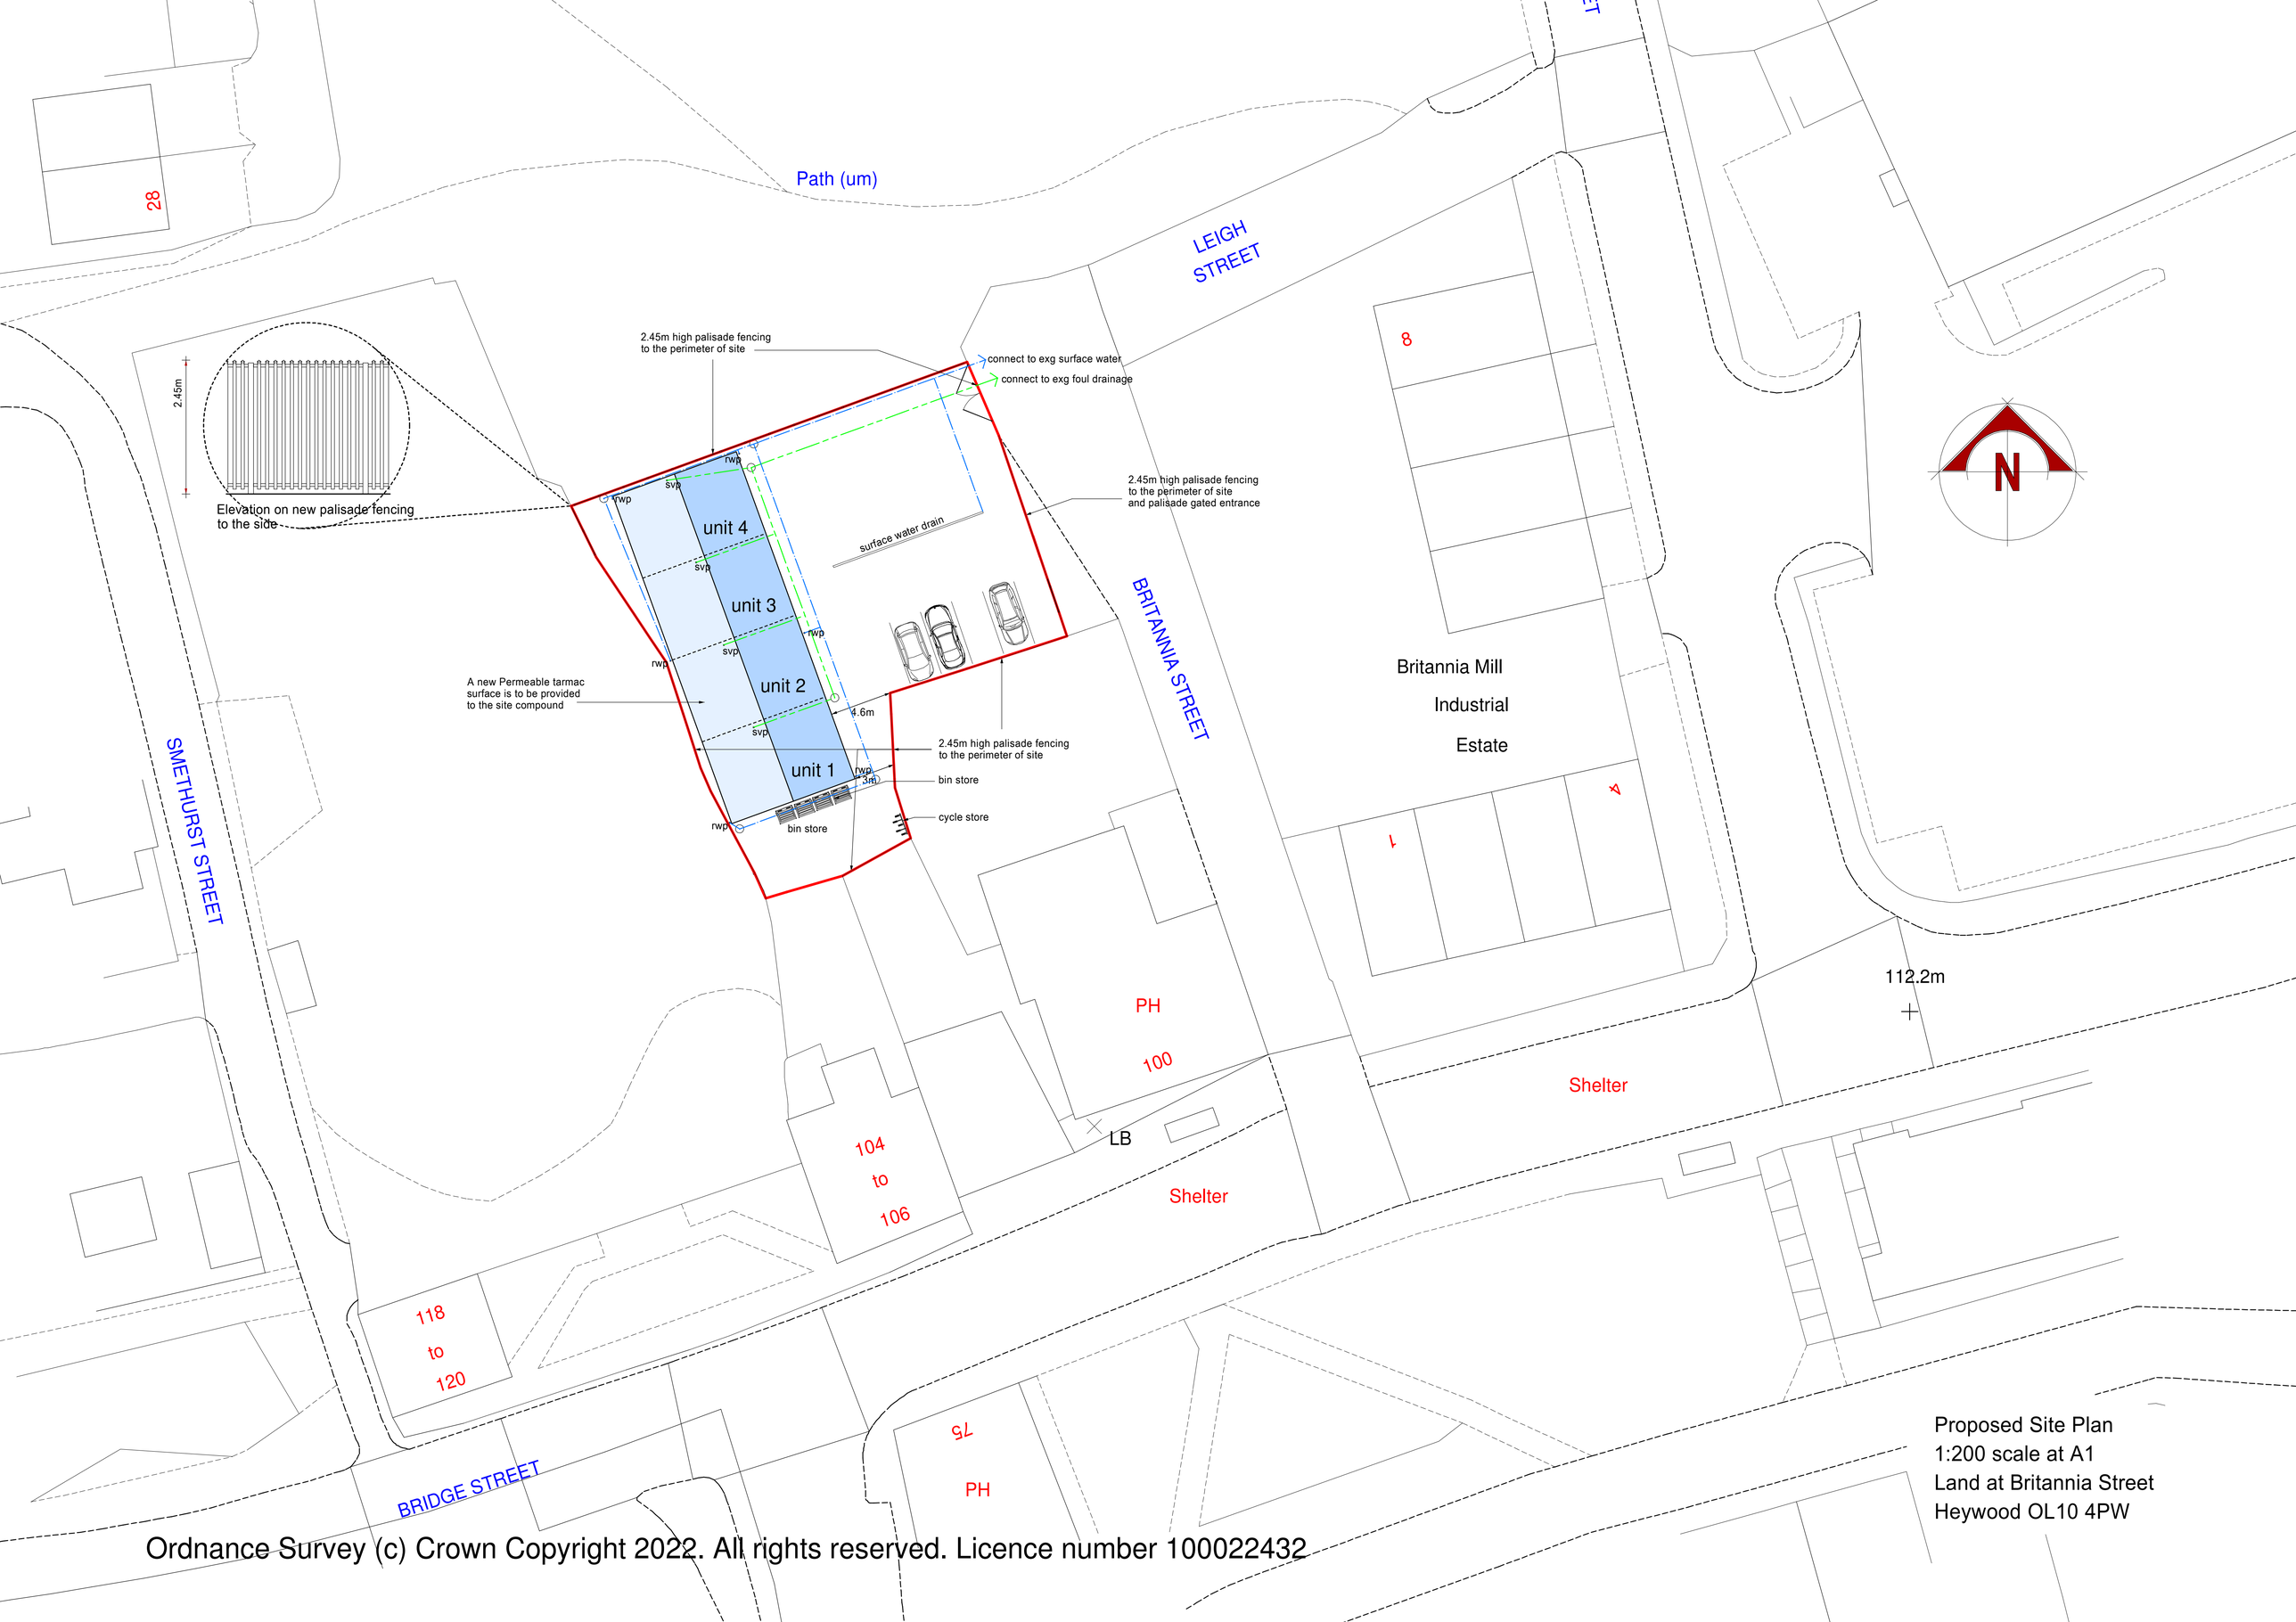



Proposed Site Plan
1:200 scale at A1
Land at Britannia Street
Heywood OL10 4PW

Ordnance Survey (c) Crown Copyright 2022. All rights reserved. Licence number 100022432