


MÜLLER

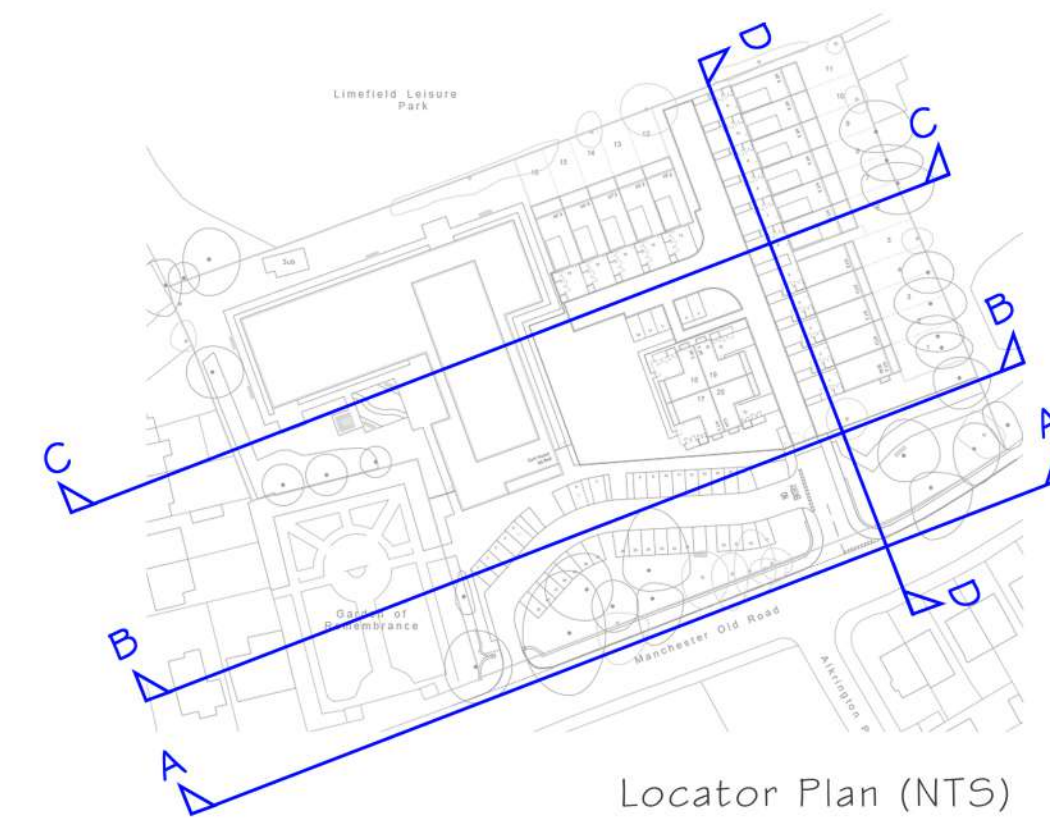

Locator Plan (NTS)

Care Home

Plots 12 - 16

Plot 6

Section A - A

Care Home

Plots 12 - 16

Plot 6

Section B - B

Care Home

Plots 12 - 16

Plot 6

Section C - C

Plots 6 - 11

Plots 1 - 5

Section D - D



Client:
Project Name: Parkfield House
Project Number: 01-123-0012
Project Status: Stage 3 - Spatial Coordination

Project Address: Parkfield House, Manchester Old Road, Mullerton
Date: Feb 2023

Drawing Title: Street Scenes
Drawing Number: MFG-PH.55.01
Drawn By: HW
Scale: 1:200 @ A1
Rev:

