


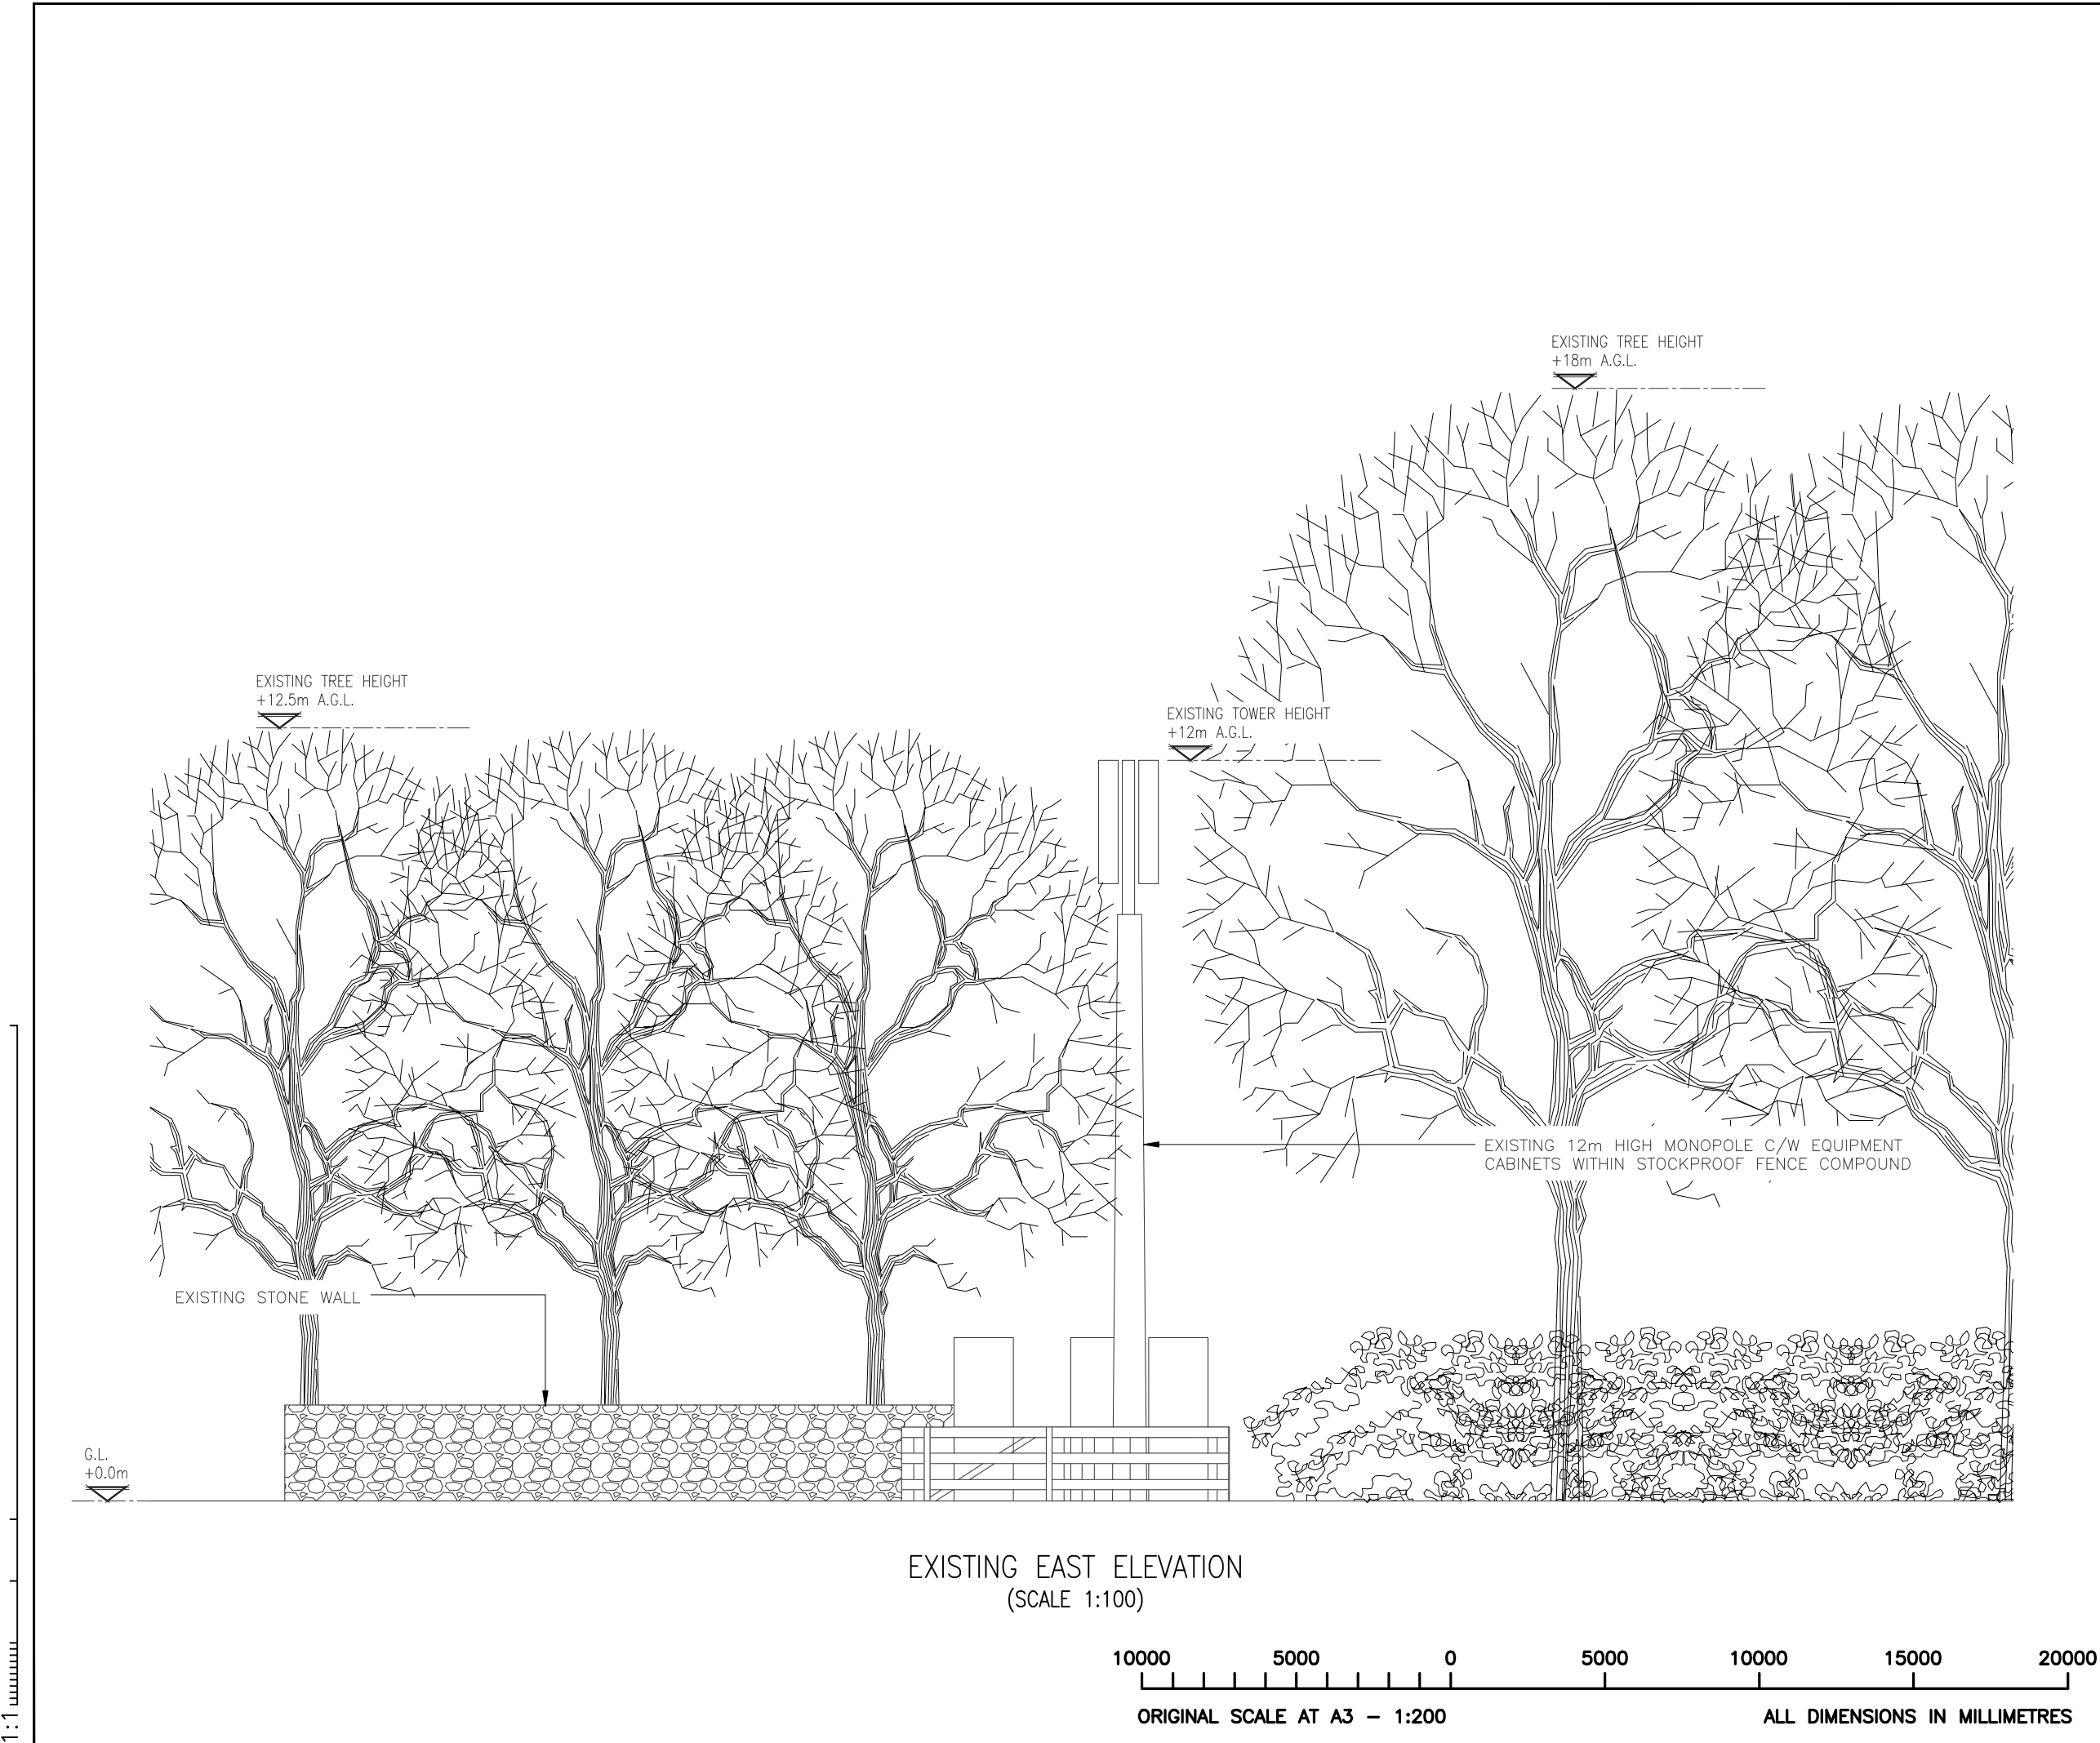

NOTES:

A	INITIAL ISSUE	JCCS JEM	28.02.23
REV.	MODIFICATION	BY CHK.	DATE



ICON TOWER REFERENCE No.:
GBR-RCH0001

OPERATOR 2 REFERENCE No.:
N/A

OPERATOR 3 REFERENCE No.:
N/A

SITE NAME AND ADDRESS:
HOLLANDS FARM
OLDHAM
GREATER MANCHESTER
OL12 6BN

DRAWING TITLE:
EXISTING SITE ELEVATION

PURPOSE OF ISSUE:
PLANNING

DRAWING NUMBER:
300

SURVEYED BY: JEM		ORIGINAL SIZE: A3		ISSUE: A
DRAWN: JCCS	DATE: 28.02.23	CHECKED: JEM	DATE: 28.02.23	