


In all cases figured dimensions shall be taken in preference to scaled dimensions.  
All relevant dimensions shall be checked on site before any prefabricated work is put in hand


Revisions  
Floor plan reduced

Date  
29/10/24


No.  
A

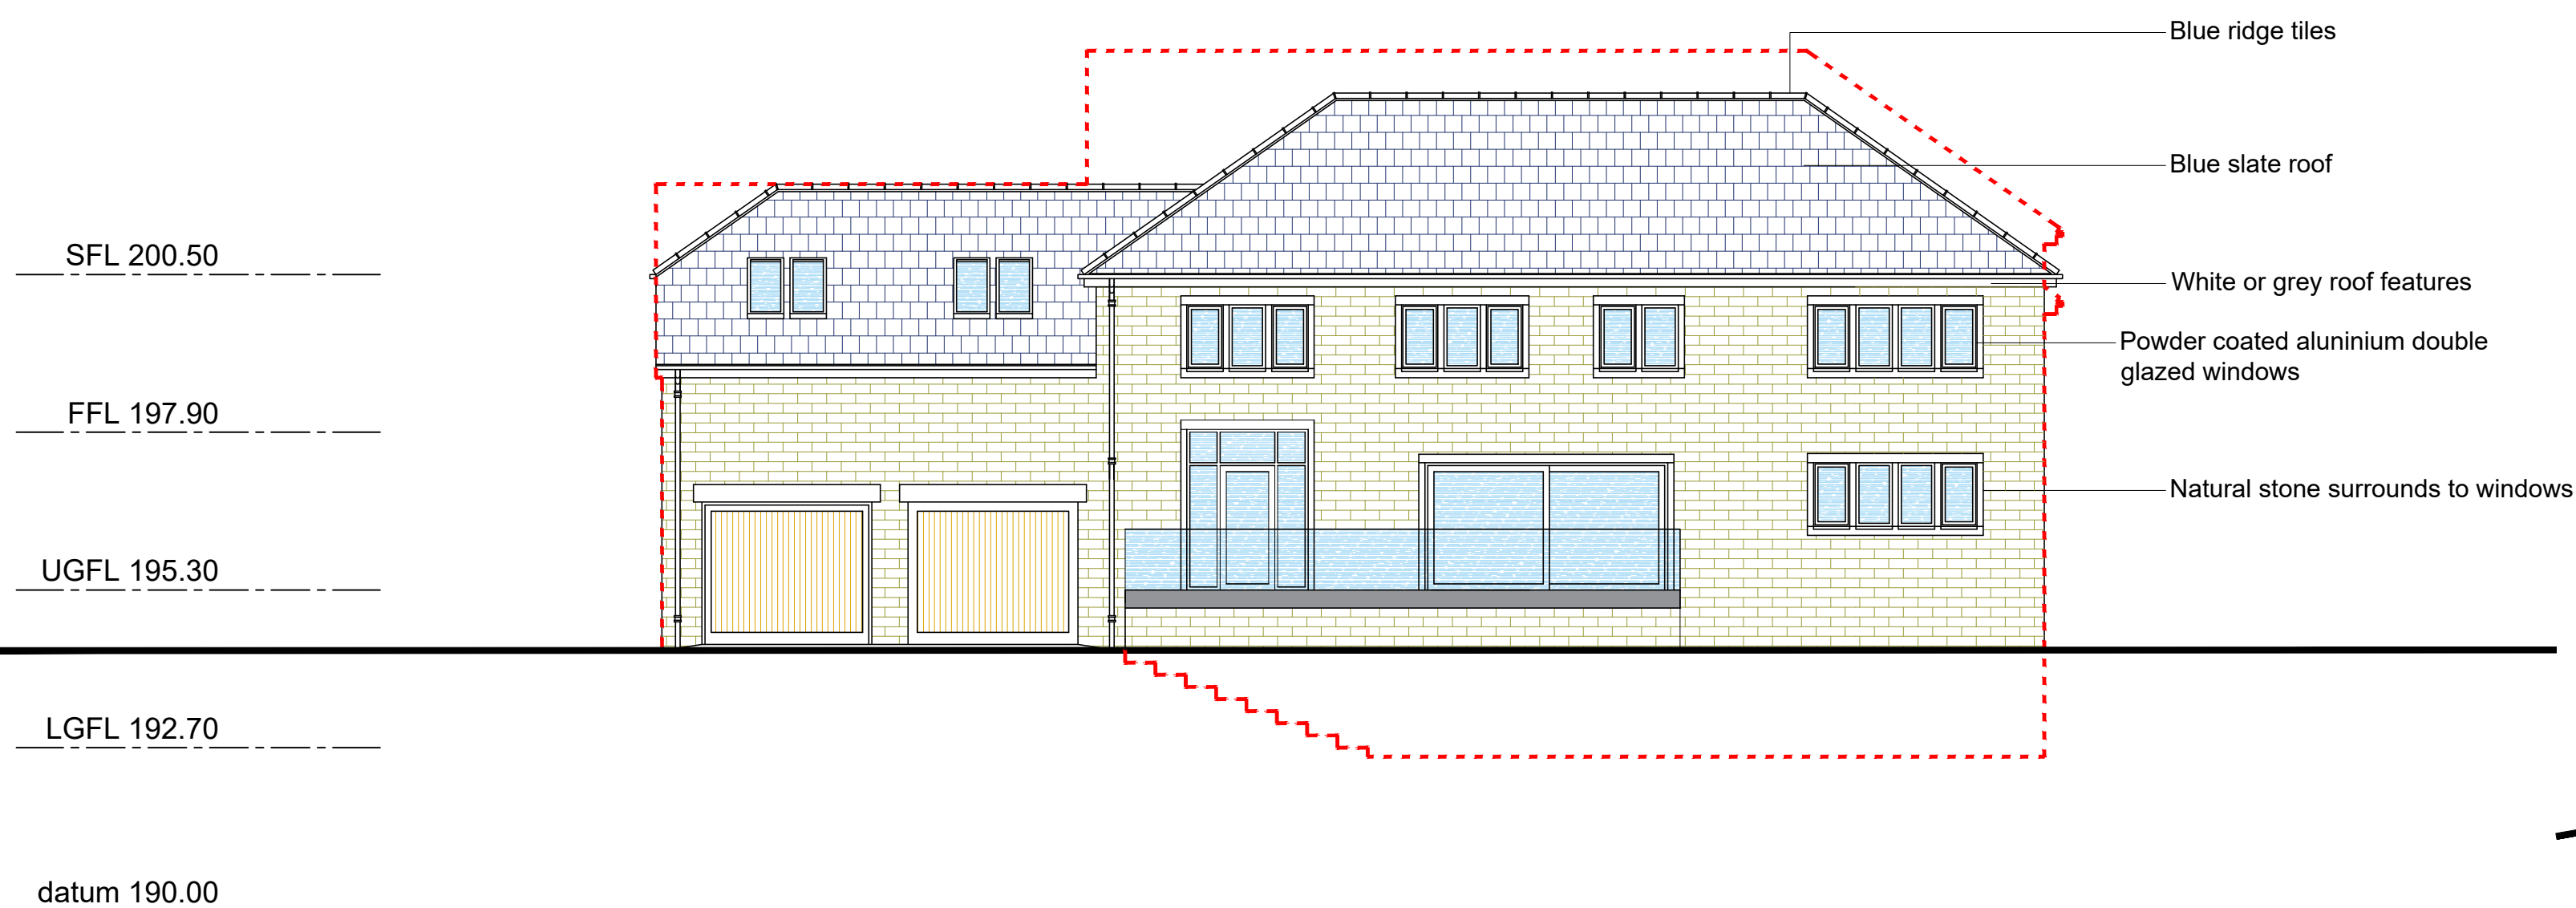


SOUTH ELEVATION

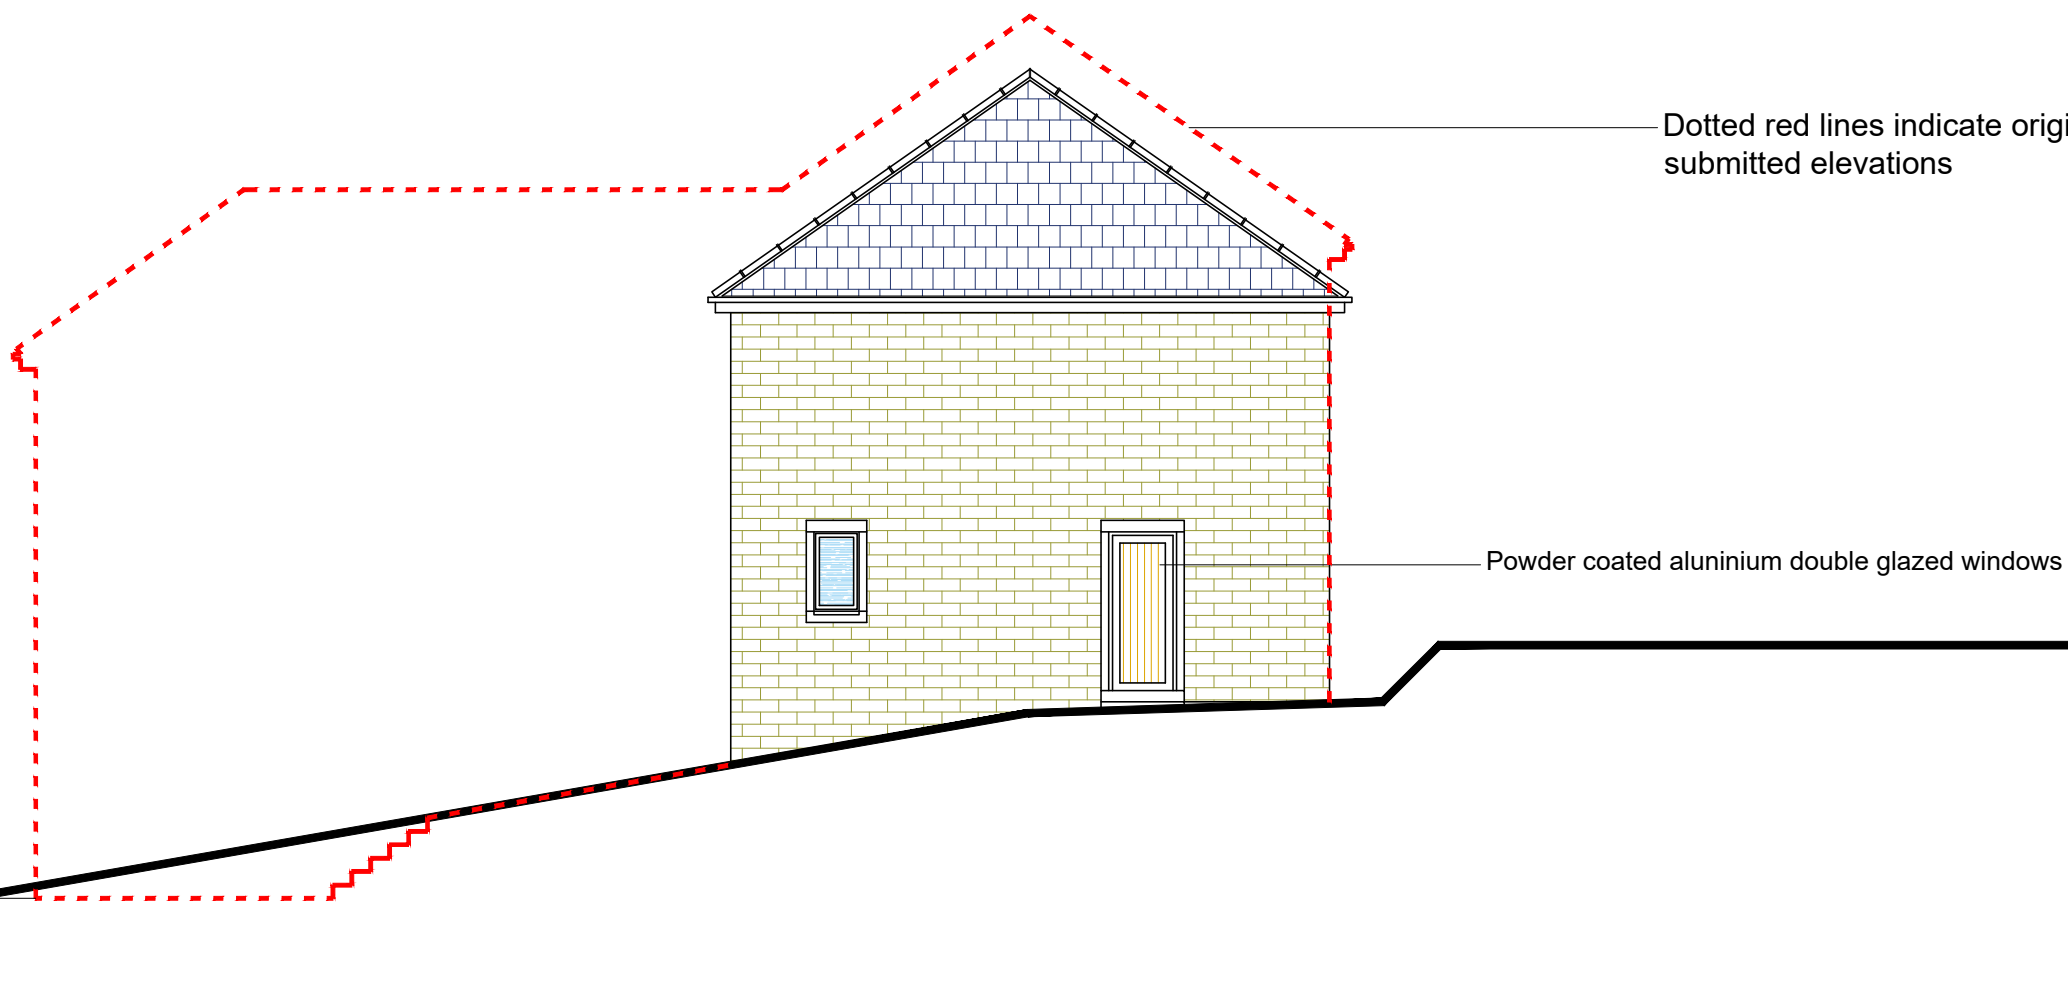

EAST ELEVATION

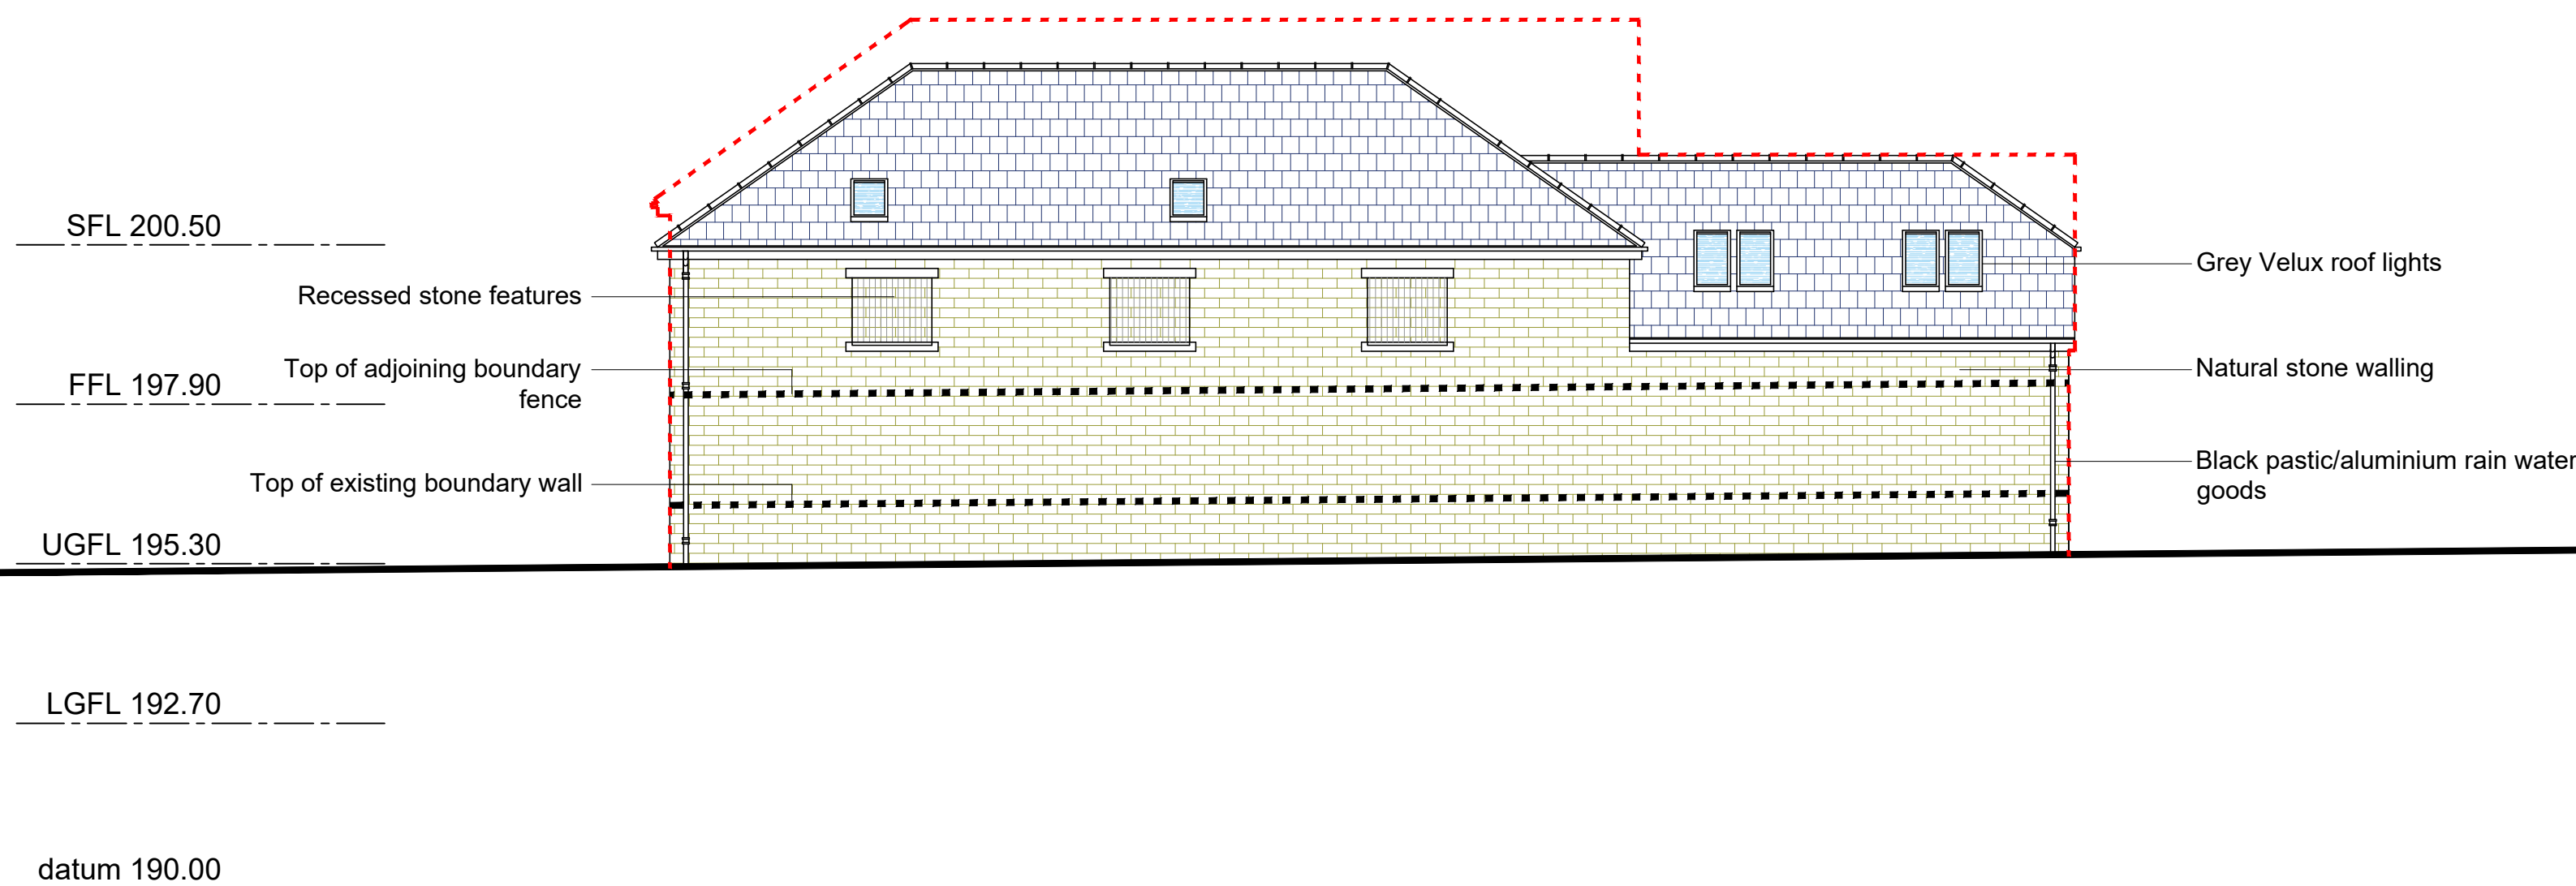

NORTH ELEVATION

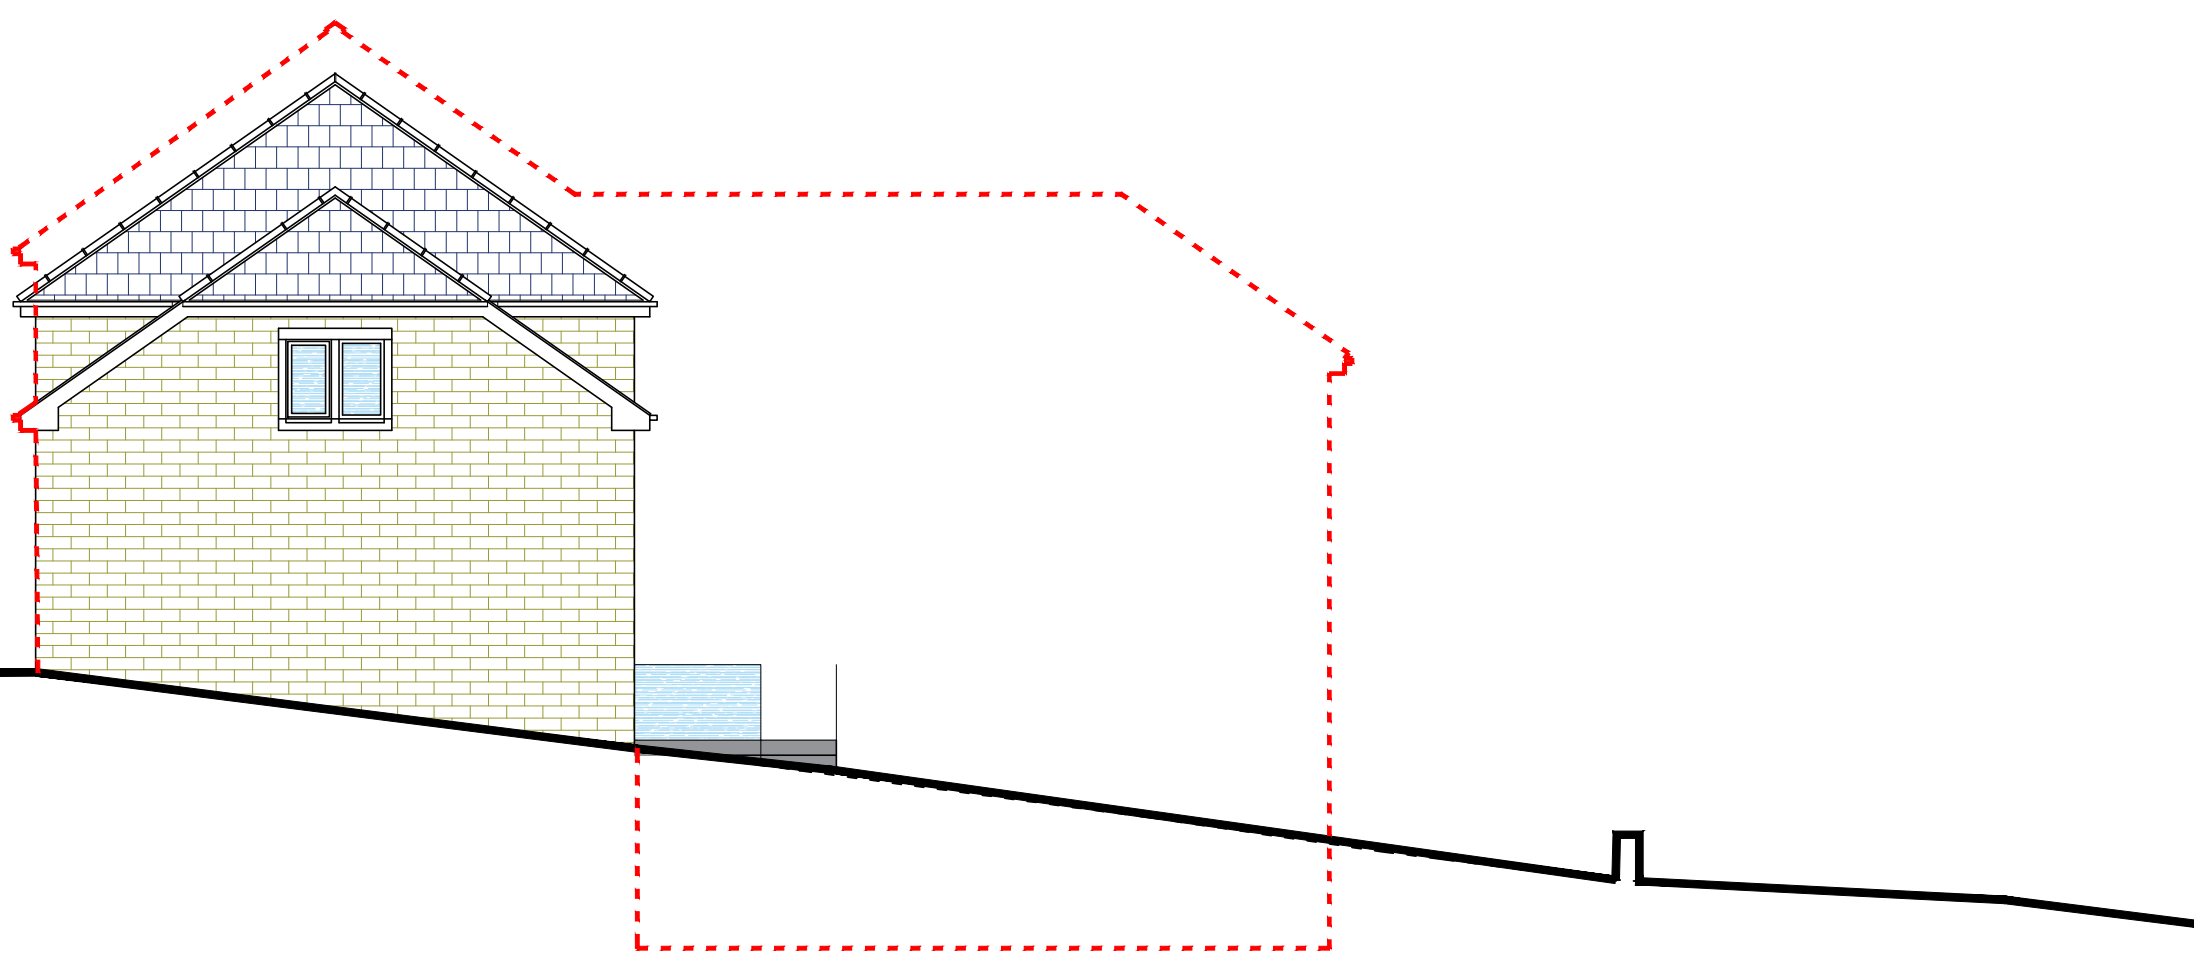

WEST ELEVATION