
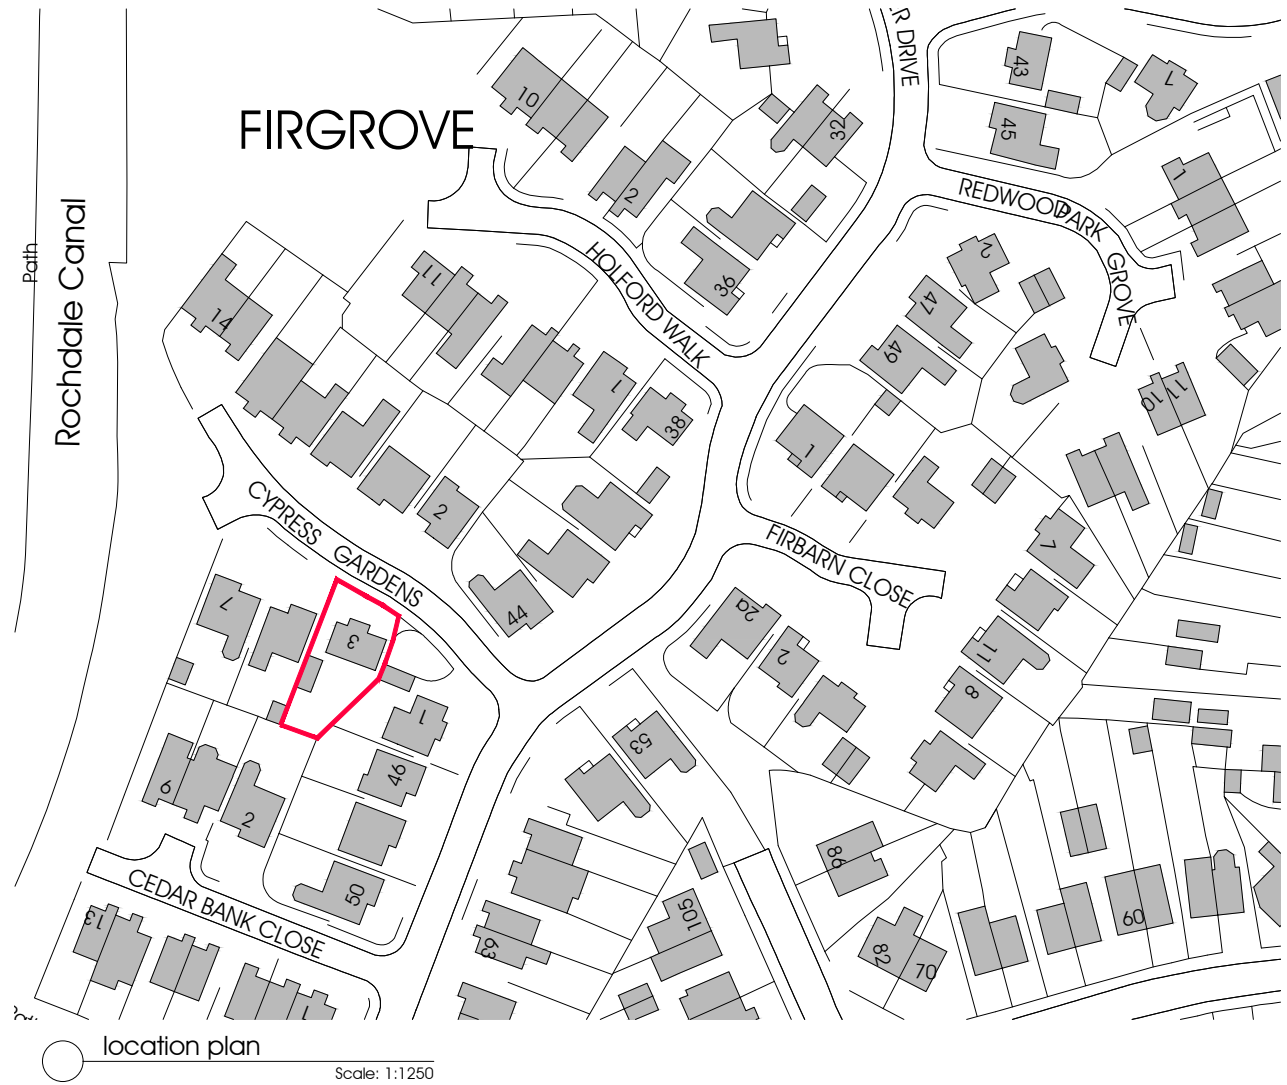


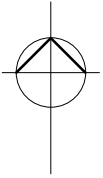

proposed extensions and alterations 3 cypress gardens, firgrove, rochdale

SUBJECT
location plan

DRAWN dph
DATE july 2021
SCALE 1:1250 @ A3

pennine
design
12 lime grove
lancashire
telephone:
littleborough
ol15 8rp
07734 263404

DWG No.
01