


475 - 477 Halifax Road Rochdale  
PROPOSED SITE PLAN

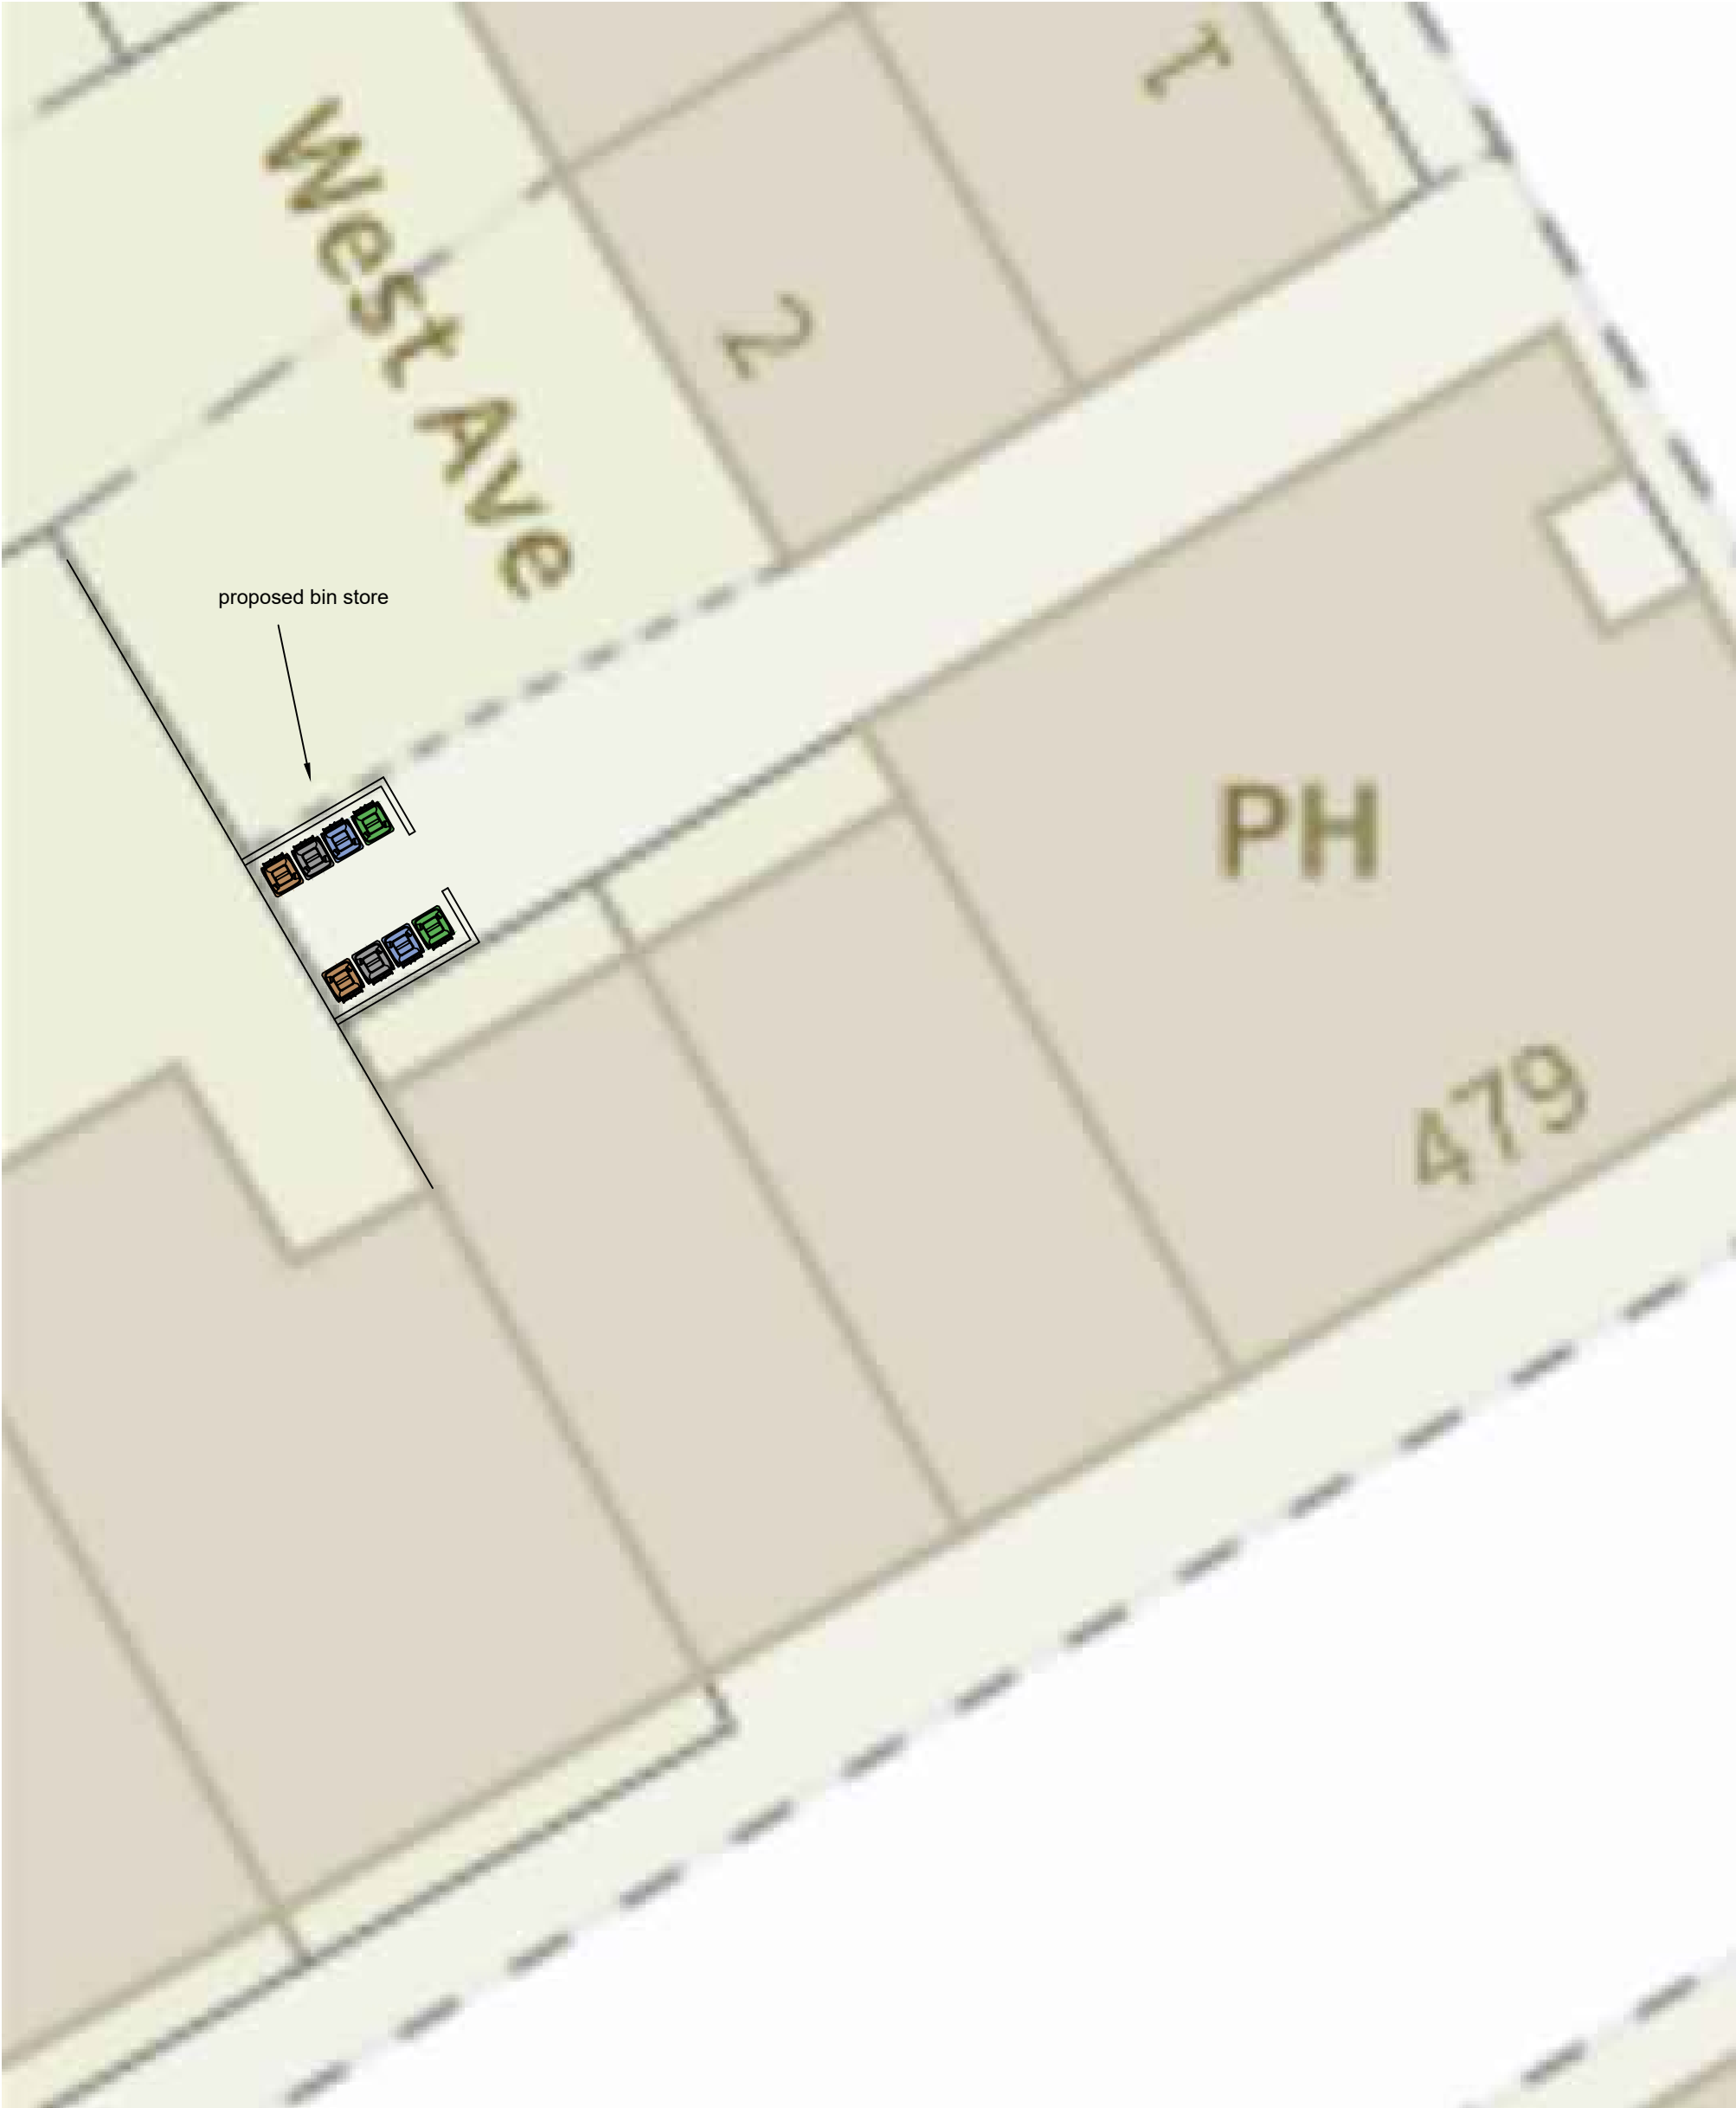

SITE PLAN  
scale 1 - 100