

REVISIONS

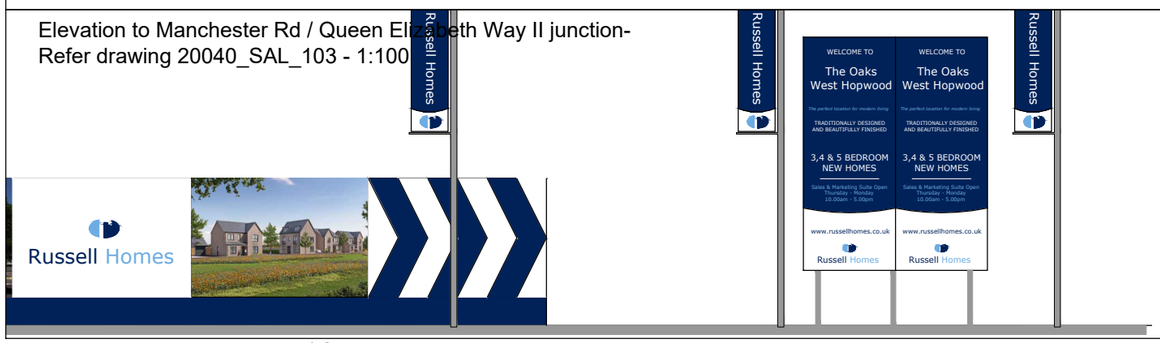


Elevation to Manchester Rd / Queen Elizabeth Way II junction-
Refer drawing 20040_SAL_103 - 1:100

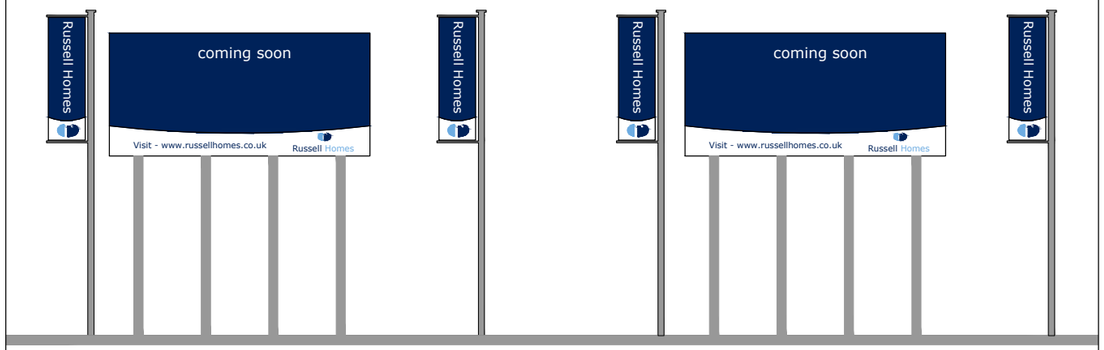

Elevation to Manchester Rd / Queen Elizabeth Way II junction-
Refer drawing 20040_SAL_103 -1:100 - CONTINUED



Elevation to Manchester Rd signage
refer to 20040_SAL_102 1:100

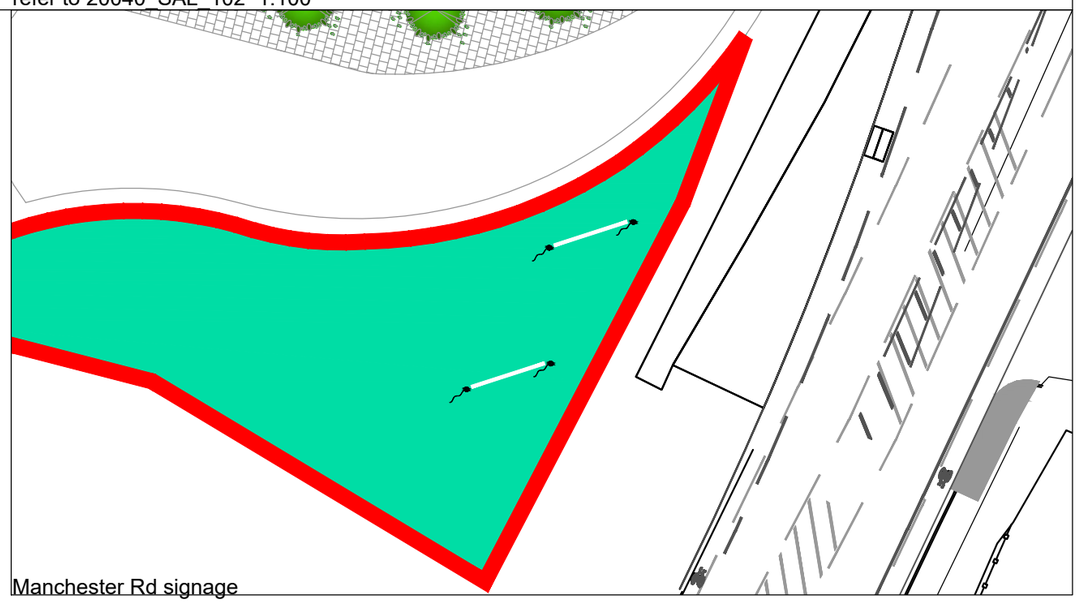

Manchester Rd signage



Manchester Rd / Queen Elizabeth Way II signage

- 1.8m Closed boarded fence
- 0.9m Railings
- 1 Car Parking
- 2 Sales Suite directions
- 3 House type sign
- Flagpole + Flag
- Uplighter (floodlight)
- Bollard lighting
- 1.8m Railings
- 0.45m TIMBER KNEE RAIL

Note - no sign illuminated

Rev D: additional referencing added 01.07.24
Rev C: additional information added as requested by planning 24.05.24

Russell Homes

Title:

South Heywood

The Oaks
West Hopwood
Advance Signage Details

Drg No: 20040 SAL 03 D

Scale: nts@A3 Date: 16.09.22

Drn By: nap Chk By: xxx

Russell Homes
13 Westpoint Enterprise Park,
Clarence Avenue, Trafford Park,
Manchester M17 1QS
Tel : 0161 868 4326
www.russellhomes.co.uk