

OPENING SCHEDULE *Please note this table only captures openings. All other demolition work is captured on red on the drawing above.

Opening Ref	Room Number	Description	BoQ Reference
1	F11a into F14c & 14b	Remove 'T' shaped section of wall to a height of 2870mm from FFL.	Mayor's Parlour BoQ Page 16/A
2	F14c	New opening in existing floor to allow formation of lift shaft - 1805mm by 2110mm	Mayor's Parlour BoQ Page 16/H
3	F15a	New opening in existing floor for new platform lift - 1531mm x 1196mm	Council Chamber BoQ Page 2/J
4	F11b	New opening in existing floor to allow formation of service riser.	Page 14/N
5	F14c	New opening in existing timber floor. Approx 1350mm x 450mm	Page 17/J
6	F14c into F14d	New opening in exsiting wall to accommodate new proposed wc layout. 2770mm wide by 2870mm high.	Mayor's Parlour BoQ Page 17/New item
7	Ceiling opening in F14d	New opening in ceiling - 1500mm x 300mm	Item to be added to BoQ

NOTES

The existing building measured survey has been undertaken by Salford Archaeology and all reference to this information is referenced directly from the associated drawings.

KEY

Coloured areas of hatch on interior elevations indicate existing fixtures, fittings or built fabric, proposed to be removed, as below:


- (Light Pink) - Existing to be removed, viewed in elevation.
- (Dark Red) - Existing to be removed, cut through by plane of view.
- (Red Stripe) - Existing to be removed, above

GENERAL DEMOLITION NOTES

All demolition to be carried out in accordance with Price & Myers recommendations for propping and temporary support.

Existing MEP
All redundant services to be removed and all holes to be filled with like for like. Refer to Max Fordham proposals as required.

SETTING OUT
Prior to demolition, architect and contractor to Mark openings on site, and confirm setting out.

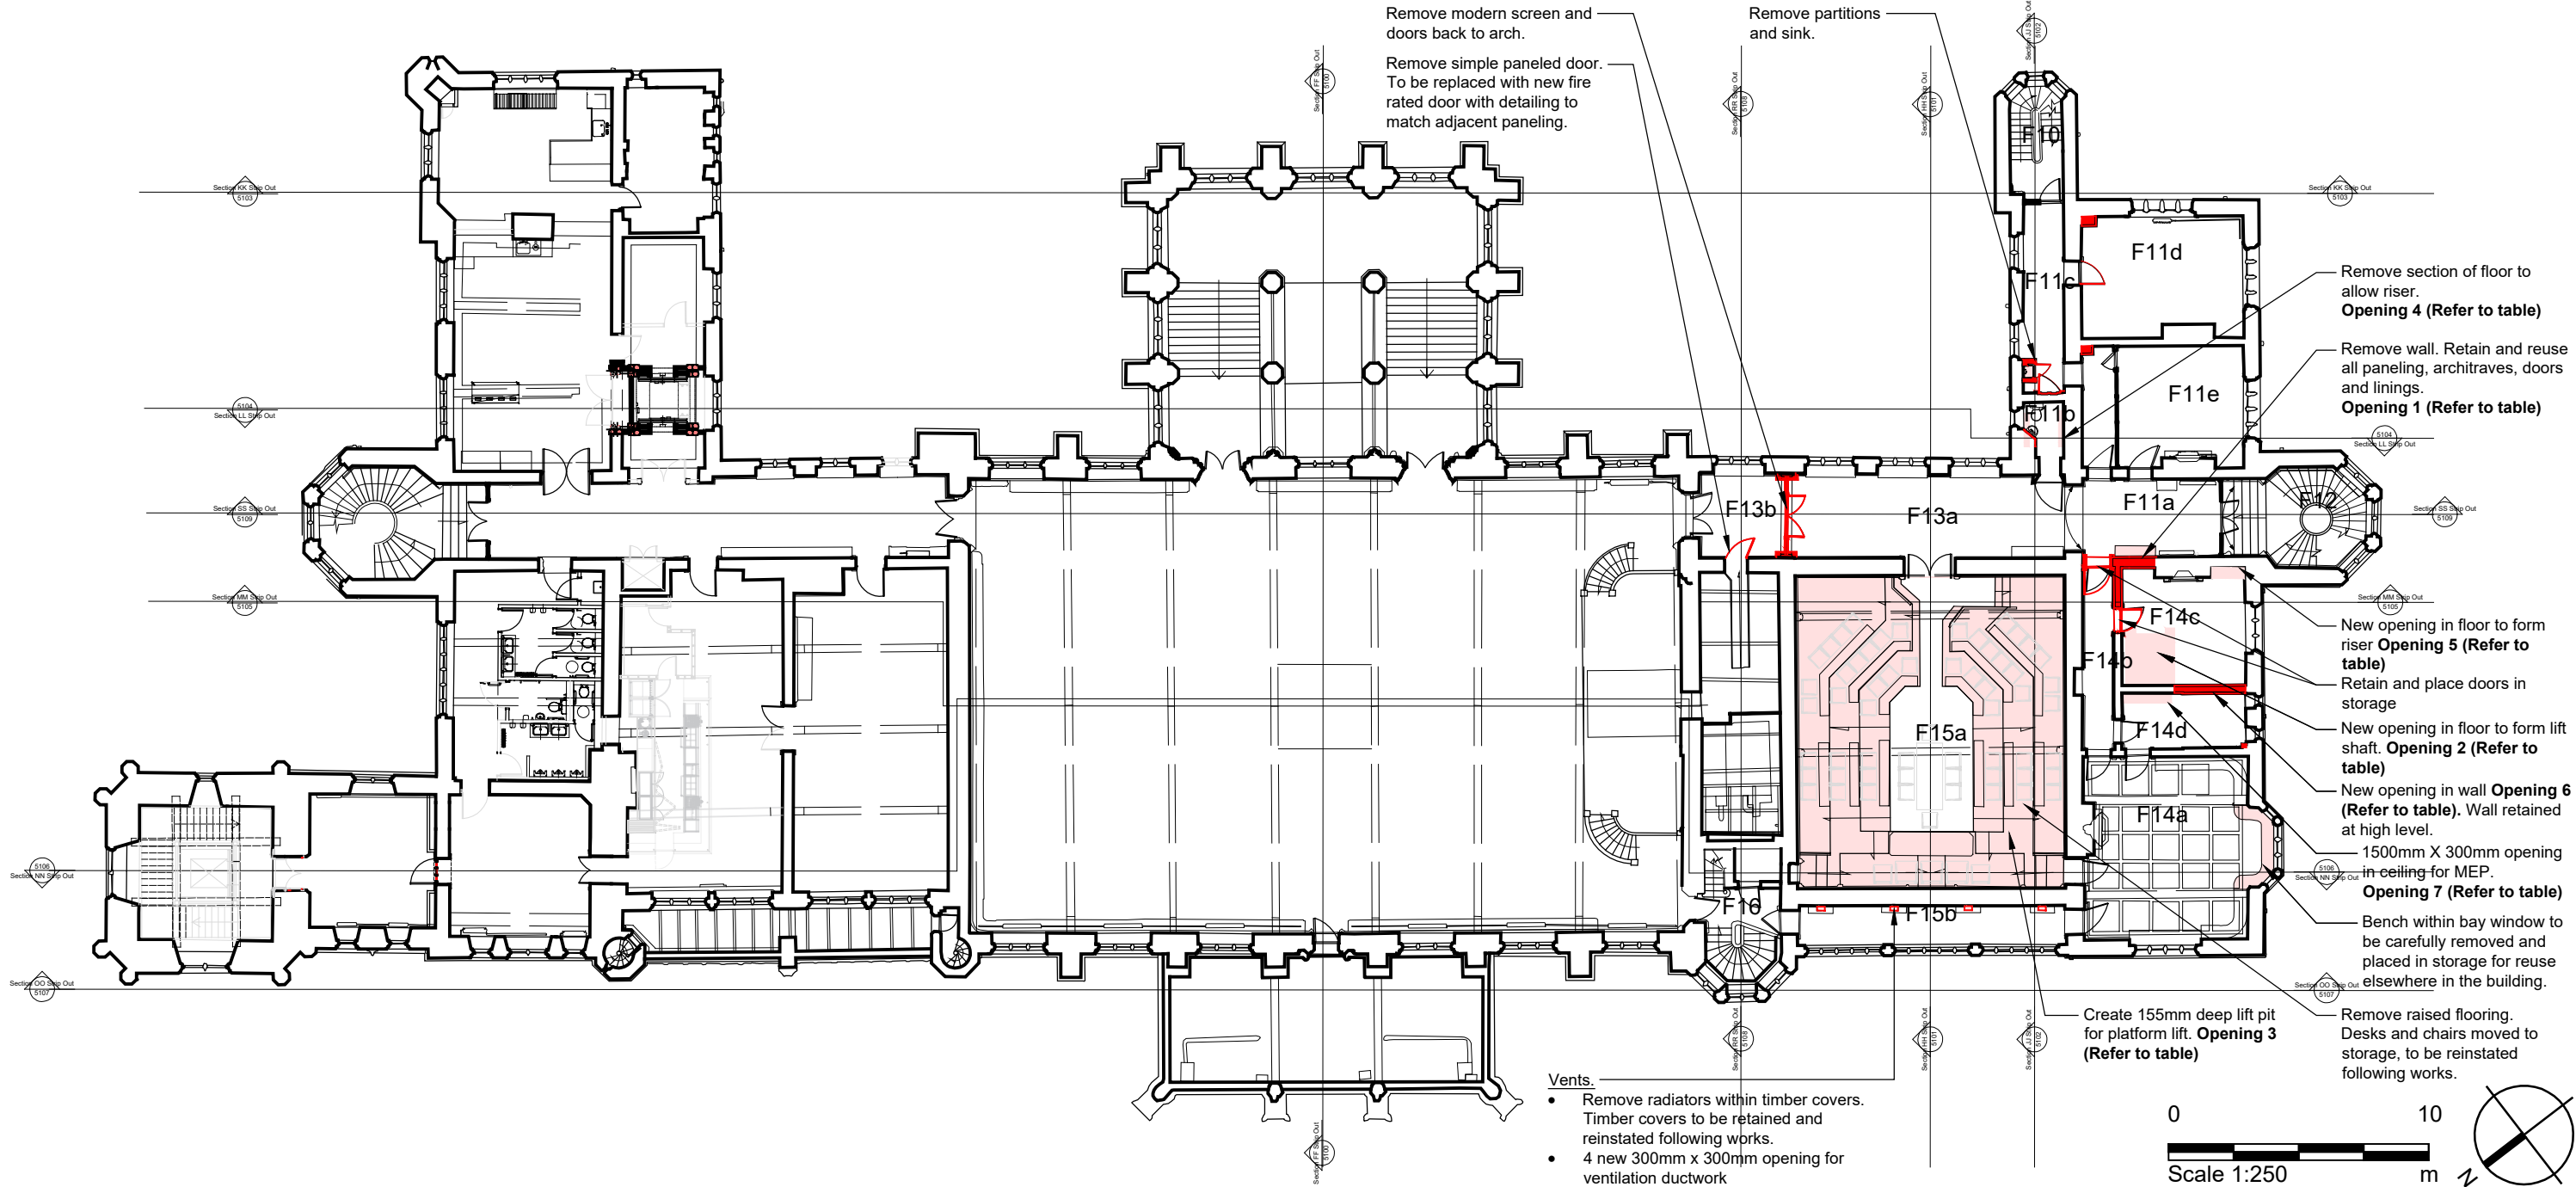

Notes 1. Any dwg format drawing is to be read in conjunction with and at the scale of the accompanying pdf. 2. Where colours other than black or grey are used, the drawing must be plotted in colour. 3. For status 'C' (Construction) drawings all dimensions are to be checked on site by the contractor, scaling is for Local Authority purposes only. 4. Unless otherwise indicated, all dimensions are in millimeters. 5. All information on this drawing is to be read in conjunction with the relevant Donald Insall Associates specification and trade contractors' drawings and information by specialists. 6. In the event of any discrepancy, please contact us immediately. 7. This drawing may contain survey information by others and is to be used solely for the purposes for which it was issued. 8. These are uncontrolled documents issued for information purposes only. If you have any queries regarding the drawings, please contact DIA immediately. 9. Please note DIA cannot be held responsible for any errors arising from changes made to an uncontrolled dwg file.		Status codes S0 Work in Progress S1 Suitable for Co-ordination S2 Suitable for Information S3 Suitable for Review & Comment S4 Suitable for Stage Approval D1 Suitable for Costing D2 Suitable for Tender D3 Suitable for Contractor Design D4 Suitable for Manufacture/Procurement		C0216-10-23CZSARFOpenings 2 & 4 updated C0121-09-2023CZSARFFor Construction P0714-09-2023AFARFUpdated to co-ordinate with BoQ and Consultant information P0615-08-2023CZSARFValue Engineering proposals P0522-06-23CZSARFFor Building Control P0405-06-23CZSARFFor Planning & LBC P0317-05-23CZSARFItems to be retained in storage clarified P0216-02-23CZSARFFor costing P0111-01-23CZSARFInitial Issue RevDateDwnAuthRevisionRevDateDwnAuthRevision	</
---	--	---	--	---	--	--	----