


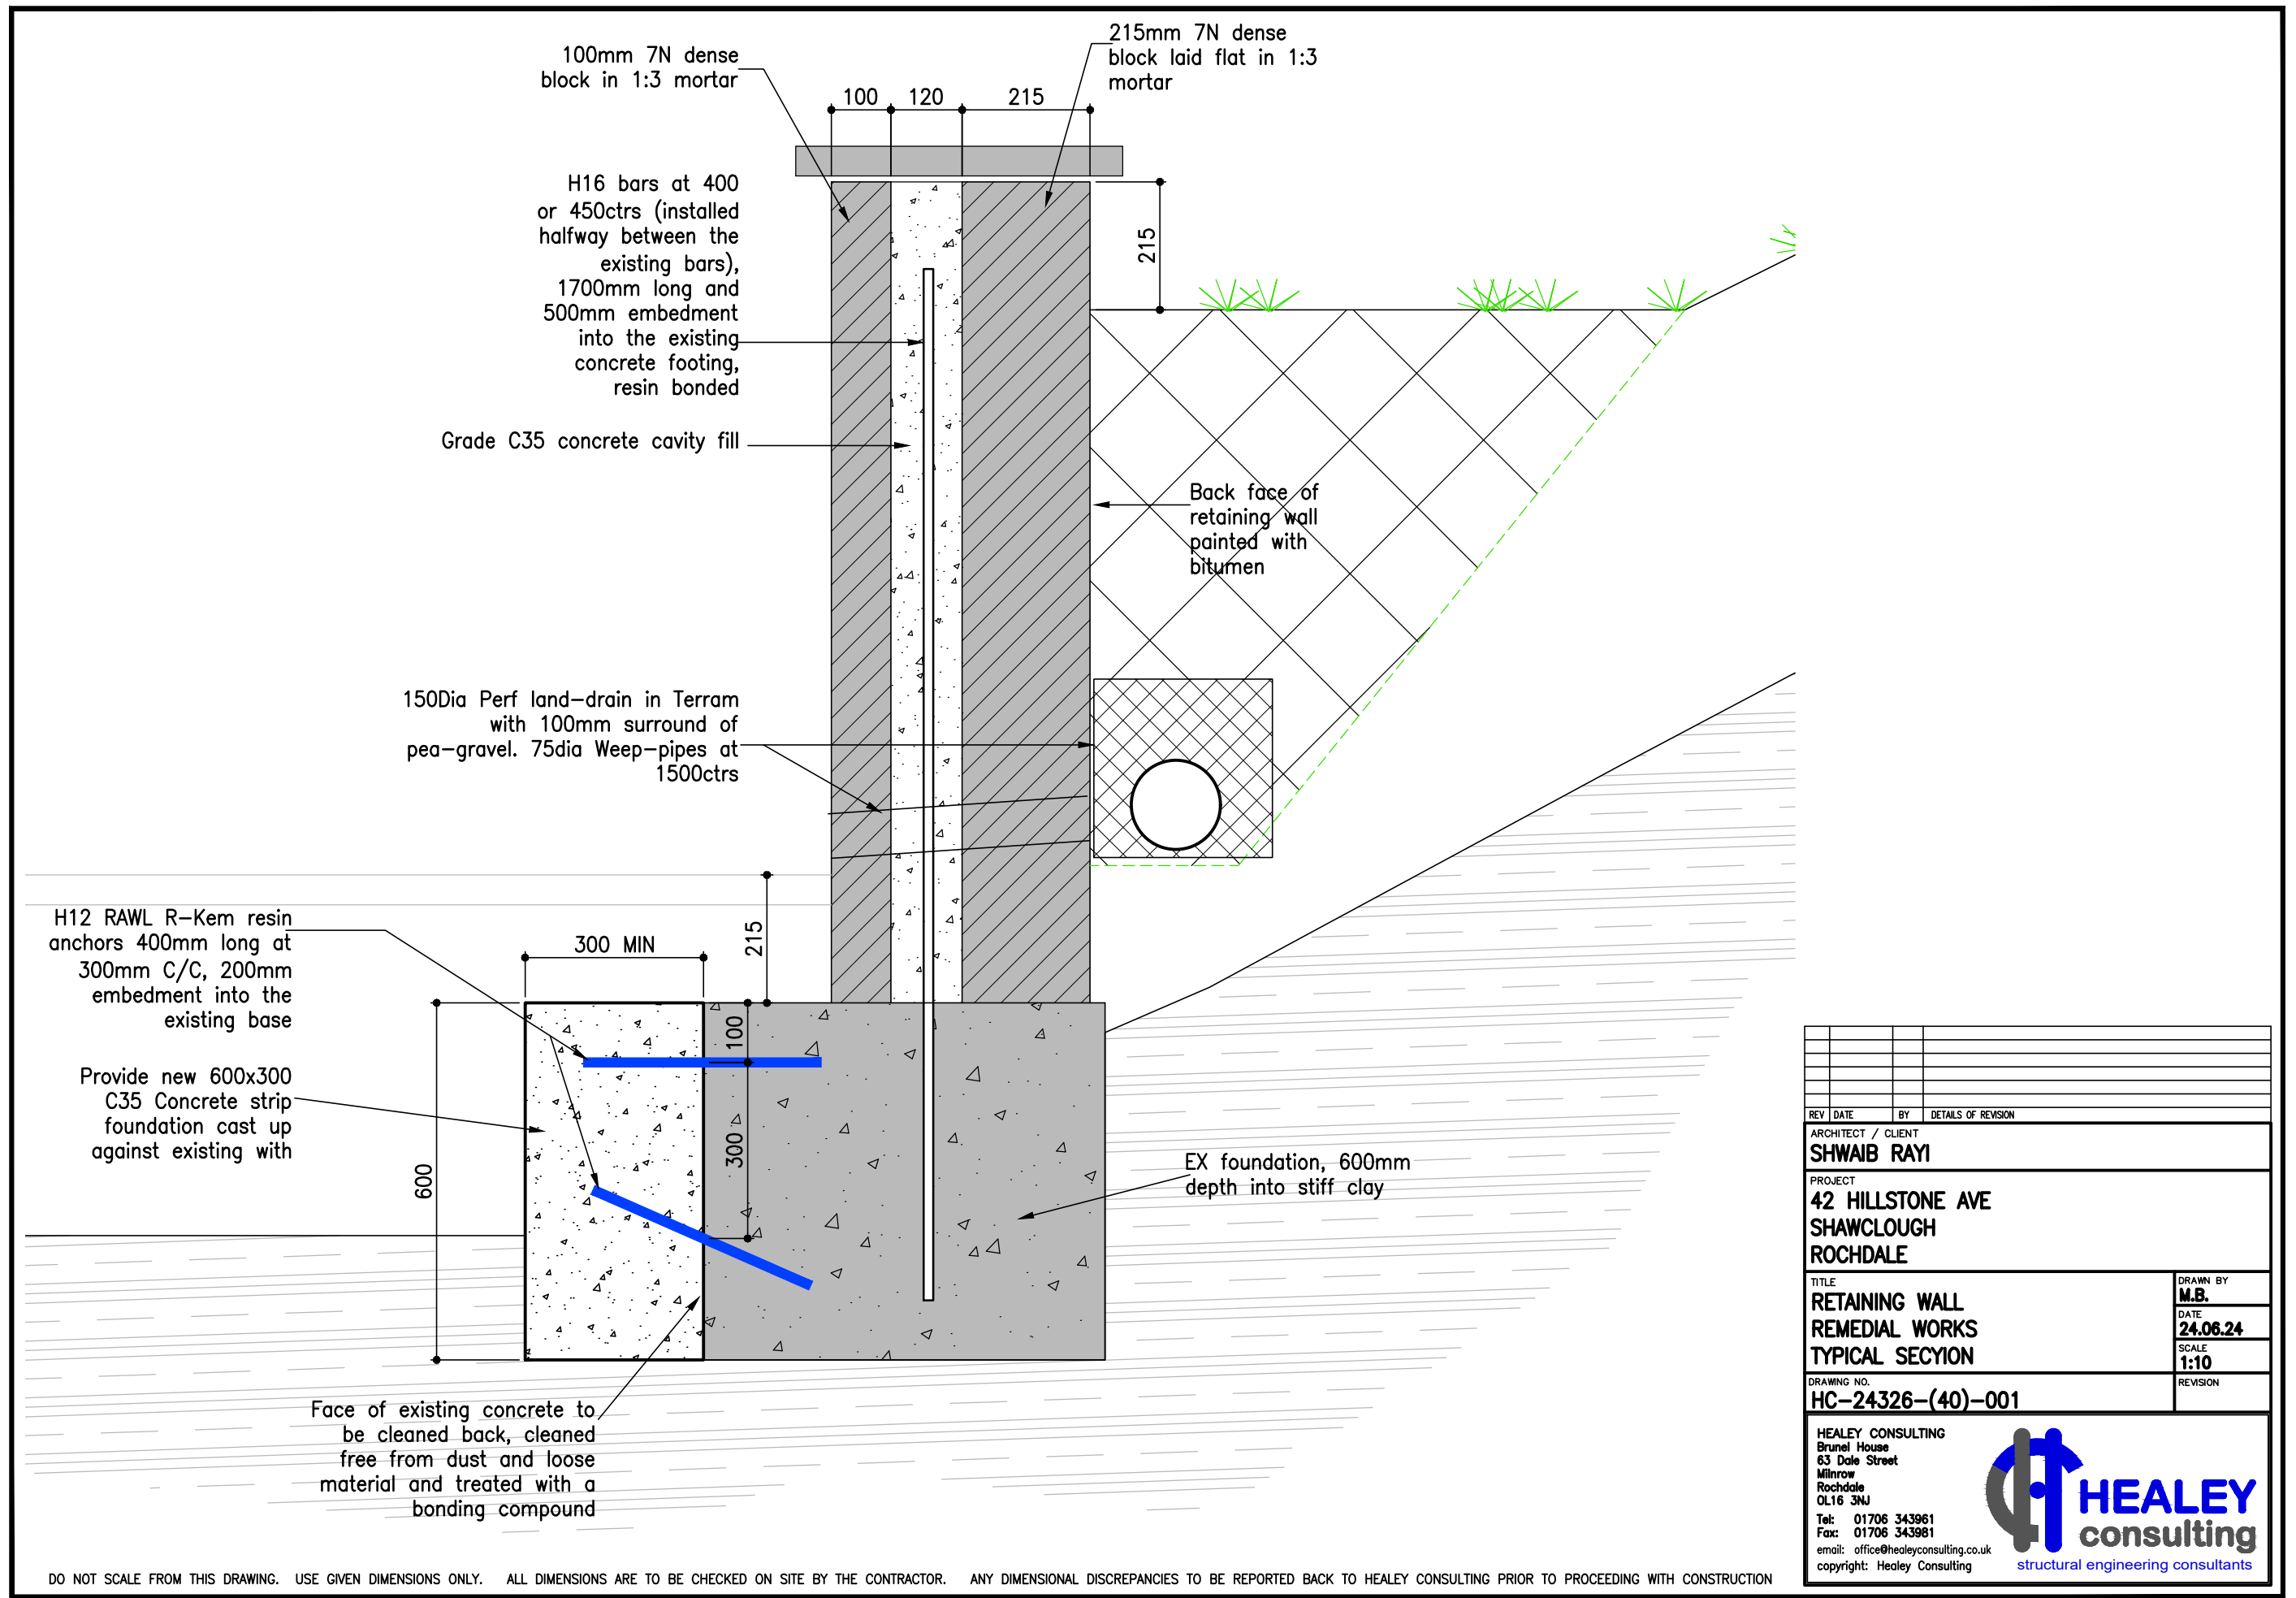

REV	DATE	BY	DETAILS OF REVISION
ARCHITECT / CLIENT			
SHWAIB RAYI			
PROJECT			
42 HILLSTONE AVE SHAWCLOUGH ROCHDALE			
TITLE			DRAWN BY
RETAINING WALL REMEDIAL WORKS TYPICAL SECTION			M.B.
DRAWING NO.			DATE
HC-24326-(40)-001			24.06.24
			SCALE
			1:10
			REVISION
HEALEY CONSULTING Brunel House 63 Dale Street Milnrow Rochdale OL16 3NJ Tel: 01706 343961 Fax: 01706 343981 email: office@healeyconsulting.co.uk copyright: Healey Consulting			
 HEALEY consulting structural engineering consultants			