

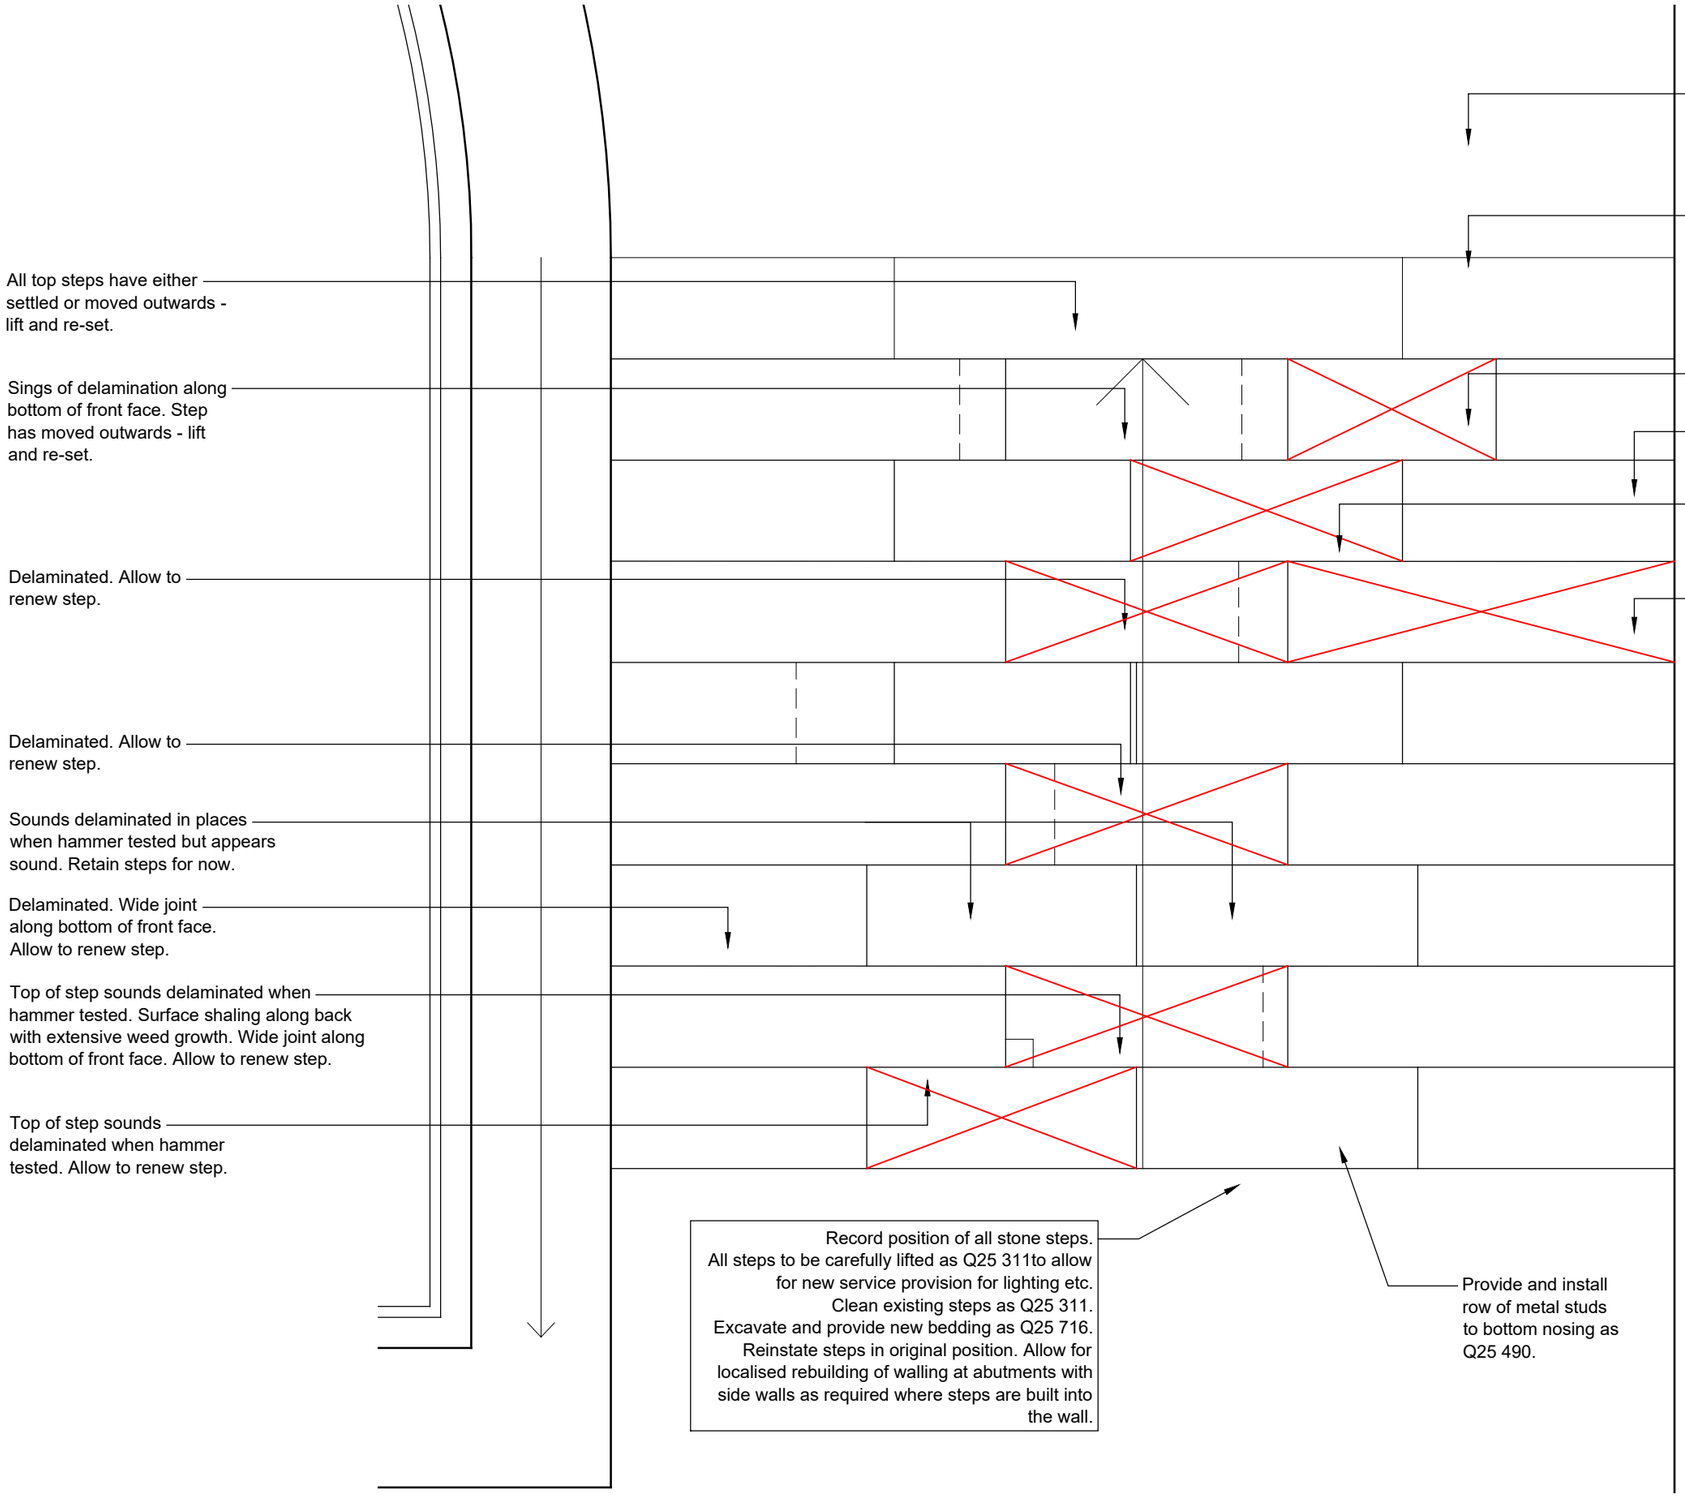


Remove all cement pointing and patching. Deep pack and repoint using lime based mortar as Q25 695.

Unless stated the existing stone indents were sound at time of survey. Note that indent thickness is undersized in some cases.

9 no. risers.
Step riser = 155mm av.
Step going = 330mm av.

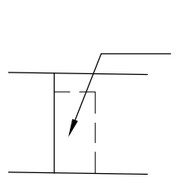

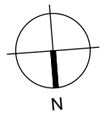

0 200 400 1000

Scale 1:20 mm

Approximate scale - see notes.

Notes

1. Any dwg format drawing is to be read in conjunction with and at the scale of the accompanying pdf.
2. Where colours other than black or grey are used, the drawing must be plotted in colour.
3. For status 'C' (Construction) drawings all dimensions are to be checked on site by the contractor, scaling is for Local Authority purposes only.
4. Unless otherwise indicated, all dimensions are in millimeters.
5. All information on this drawing is to be read in conjunction with the relevant Donald Insall Associates specification and trade contractors' drawings and information by specialists.
6. In the event of any discrepancy, please contact us immediately.
7. This drawing may contain survey information by others and is to be used solely for the purposes for which it was issued.
8. These are uncontrolled documents issued for information purposes only. If you have any queries regarding the drawings, please contact DIA immediately.
9. Please note DIA cannot be held responsible for any errors arising from changes made to an uncontrolled dwg file.

© 2019 DONALD INSALL ASSOCIATES LTD

Drawing Status

- **F** Feasibility
- **S** Sketch Design
- **P** Planning
- **B** Building Control
- **D** Design Development
- **M** Measurement
- **T** Tender
- **C** Construction
- **R** Record

NOTES

Drawing not based on a measured survey. Contractor to assess proposed works on site and make own measurements. Scale (right) is indicative only.

Read in conjunction with all other Insall drawings, specifications and documents.

Rev	Date	Dwn	Auth	Revision
1	18-10-2014	SXG	XXX	Tender Issue
0	30-09-2014	SXG	XXX	Draft Issue

Donald Insall Associates
Chartered Architects and Historic Building Consultants

Bridgegate House, 5 Bridge Place
Chester CH1 1SA
(+44) 01244 350 063
chester@insall-architects.co.uk

Packer Spout, Broadfield Slopes, Rochdale

Steps - Flight 4 - Plan
Repairs as Proposed

Project	No
RTH.05	2503

Scale (A3)	Status	Revision
1: 20	T	1