


23 Thornham Lane Royton
SKETCH PROPOSAL

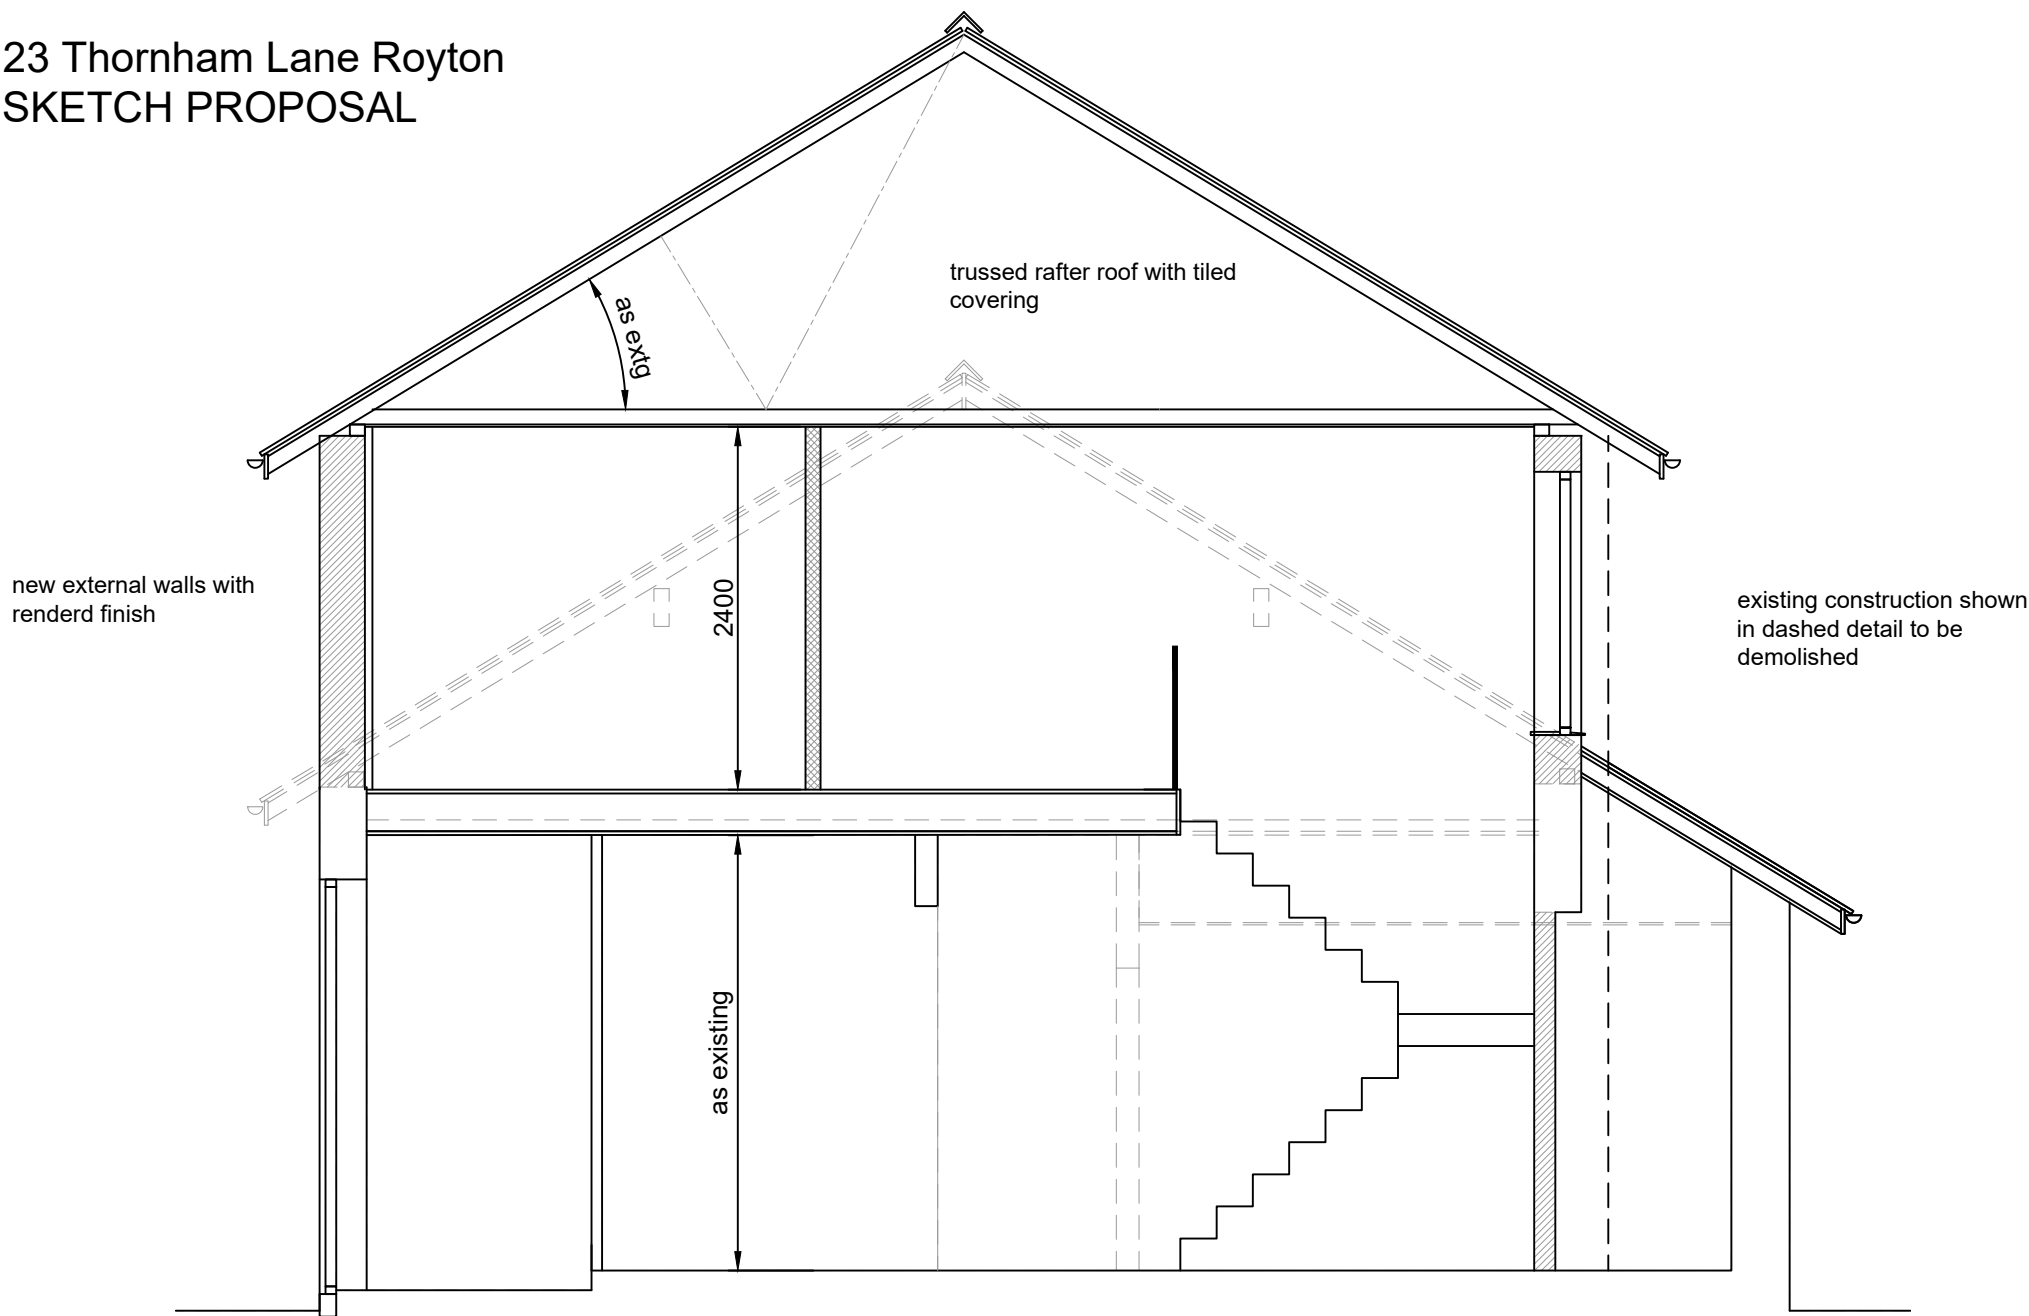

aj cocker associates
t. 01706 764 880
w. ajcockerassociates.co.uk

CROSS SECTION
scale 1-50

date: February 2023
scale: 1-50@A4
dwg. nr: G300-04