


Dooley 350460823 - 1250



0 50
Metres

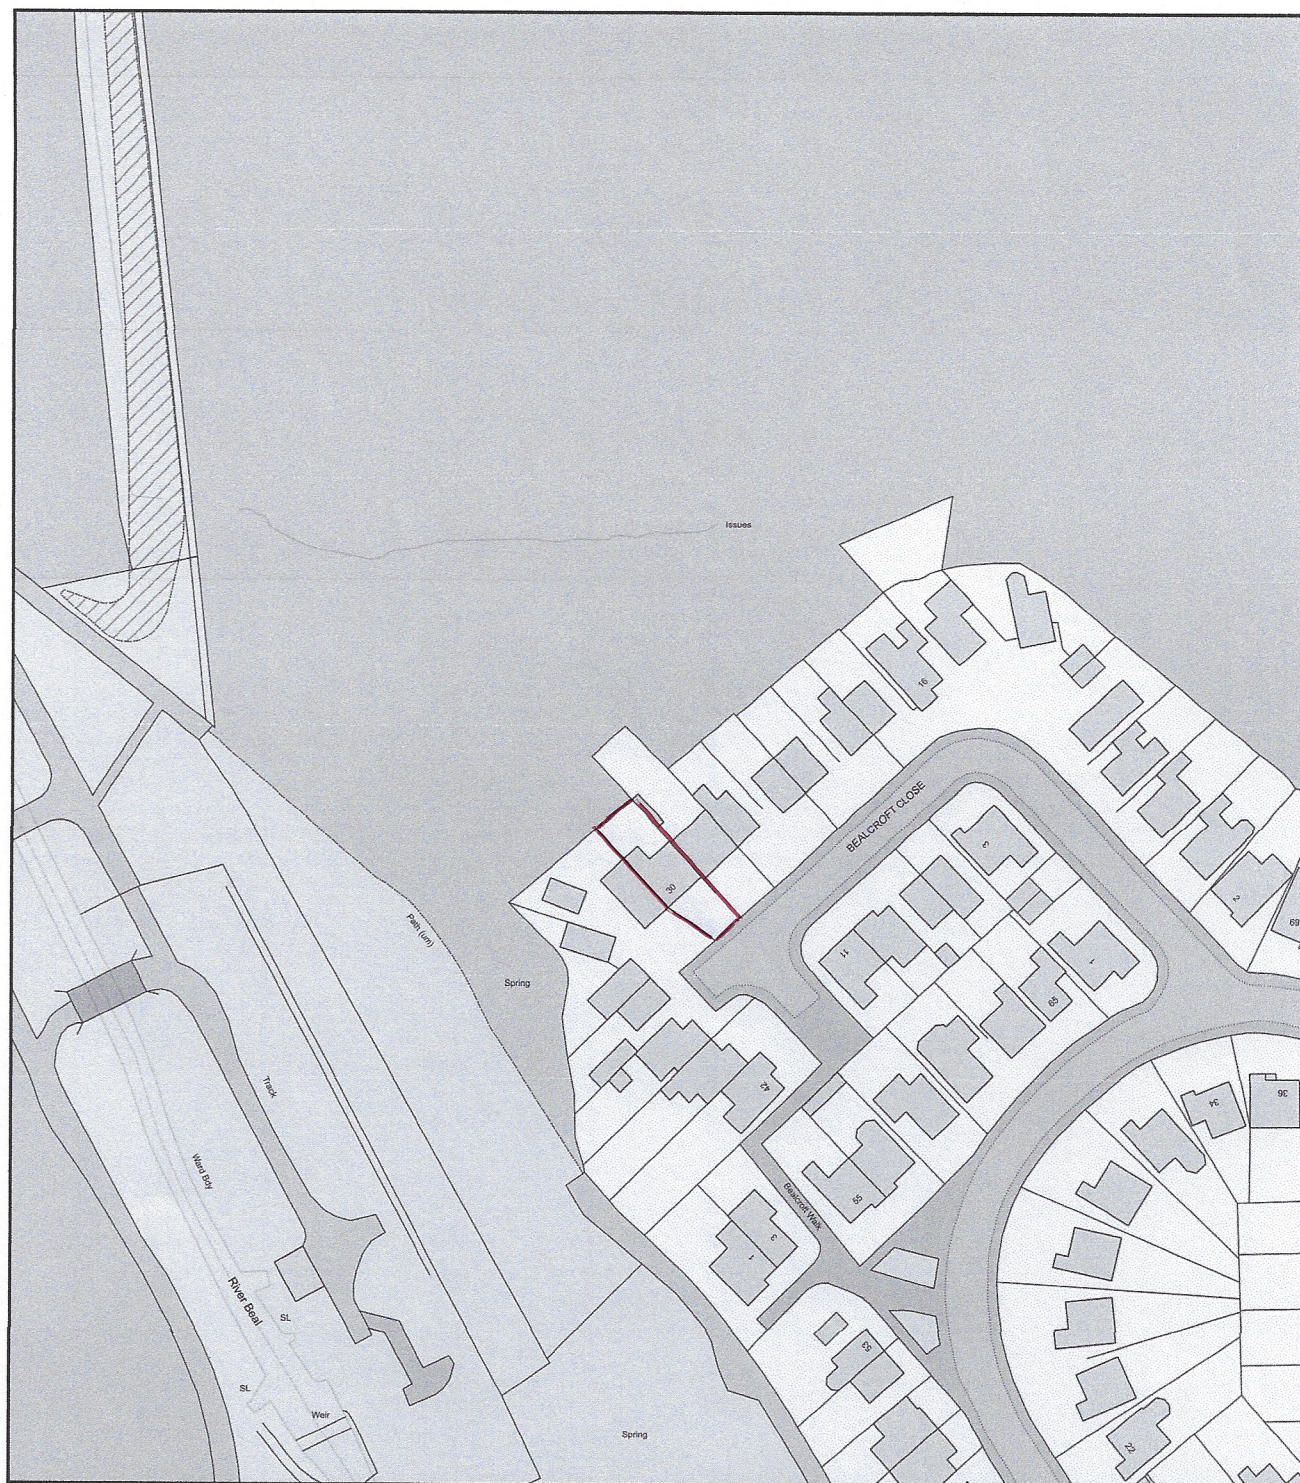



Plan Produced for: Clearview Home Improvements

Date Produced: 22 Aug 2023

Plan Reference Number: TQRQM23234083645584

Scale: 1:1250 @ A4

Dooley 350460823 - 500

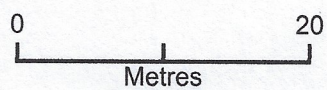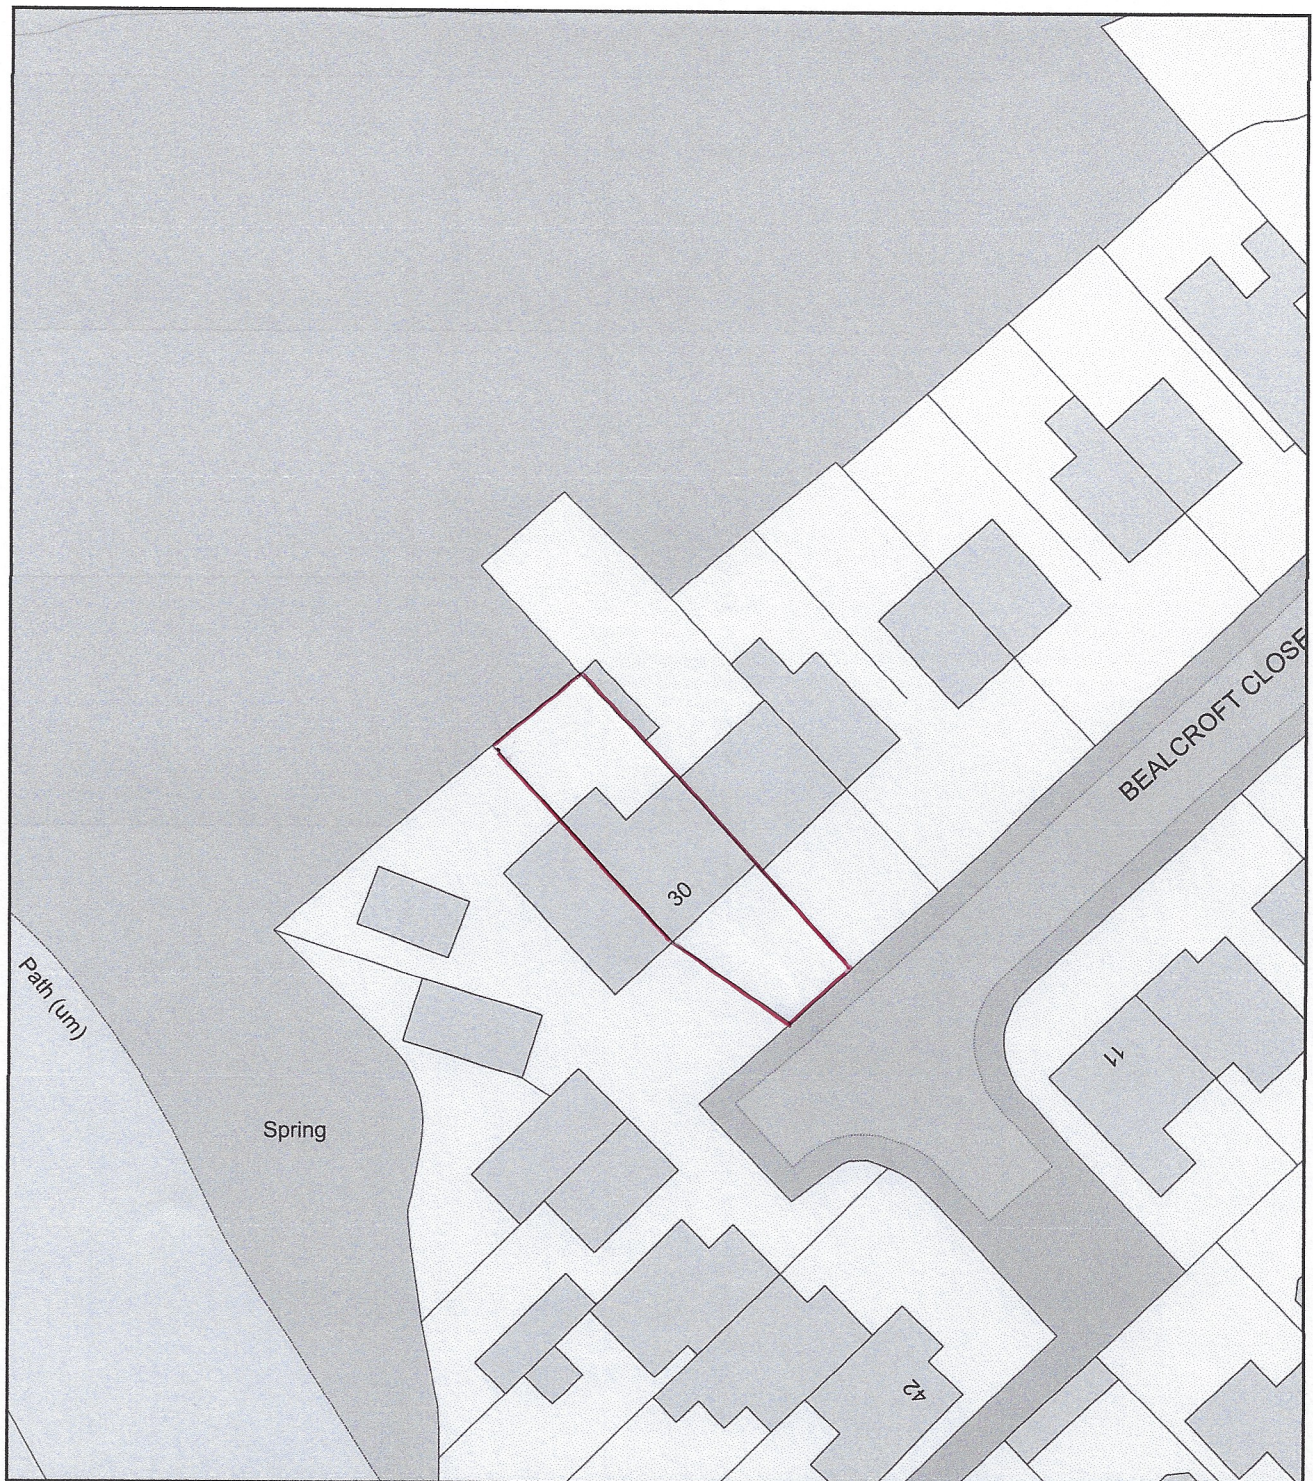

Plan Produced for: Clearview Home Improvements

Date Produced: 22 Aug 2023

Plan Reference Number: TQRQM23234083519085

Scale: 1:500 @ A4