

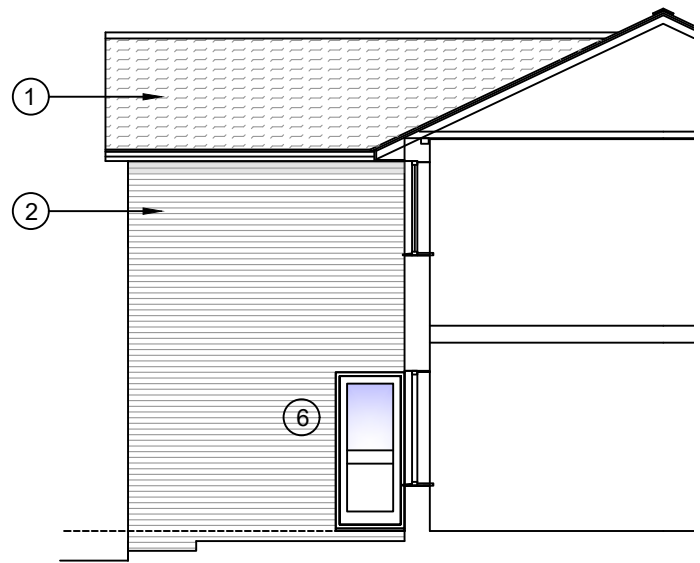
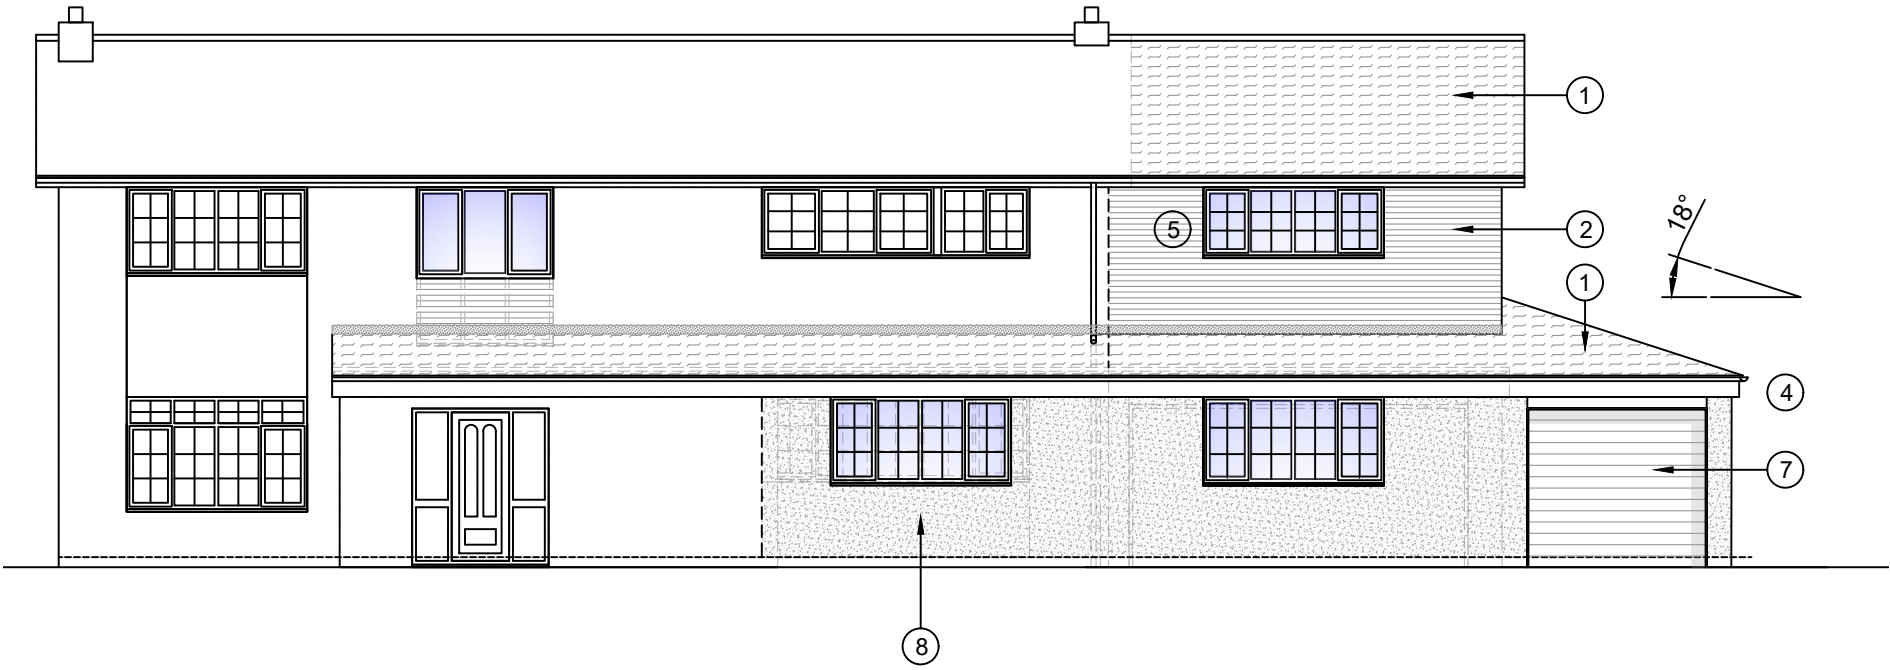
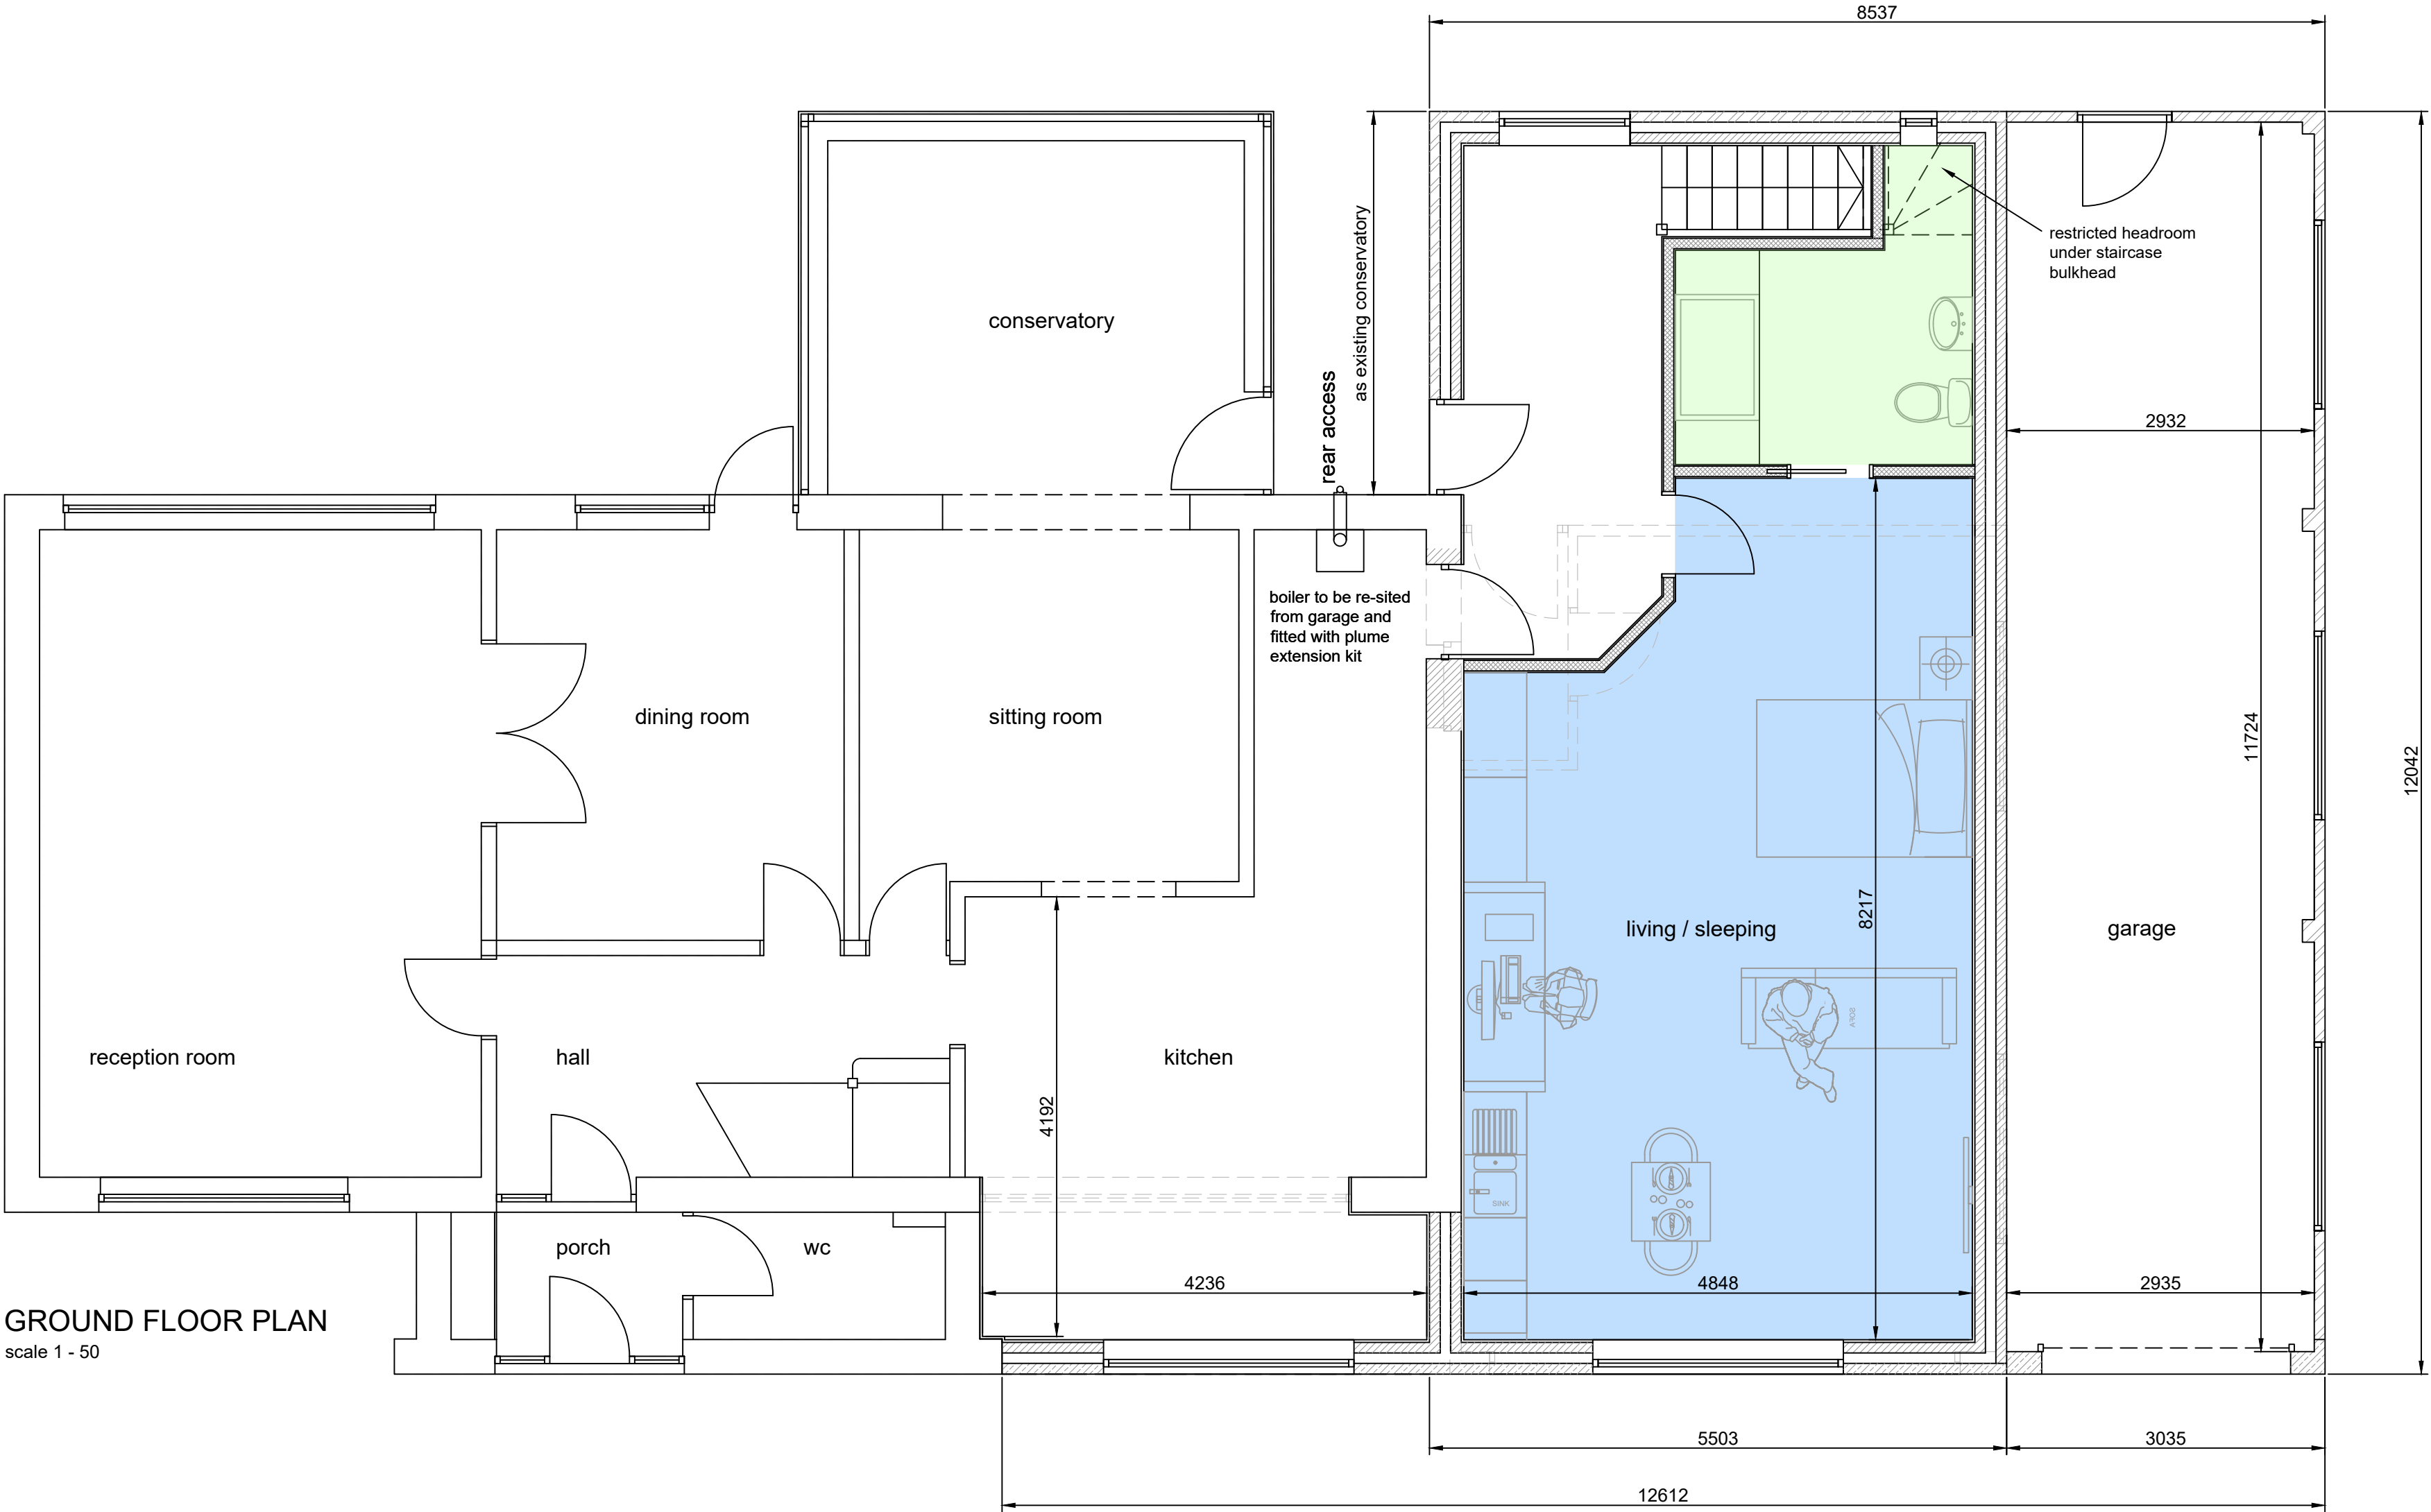


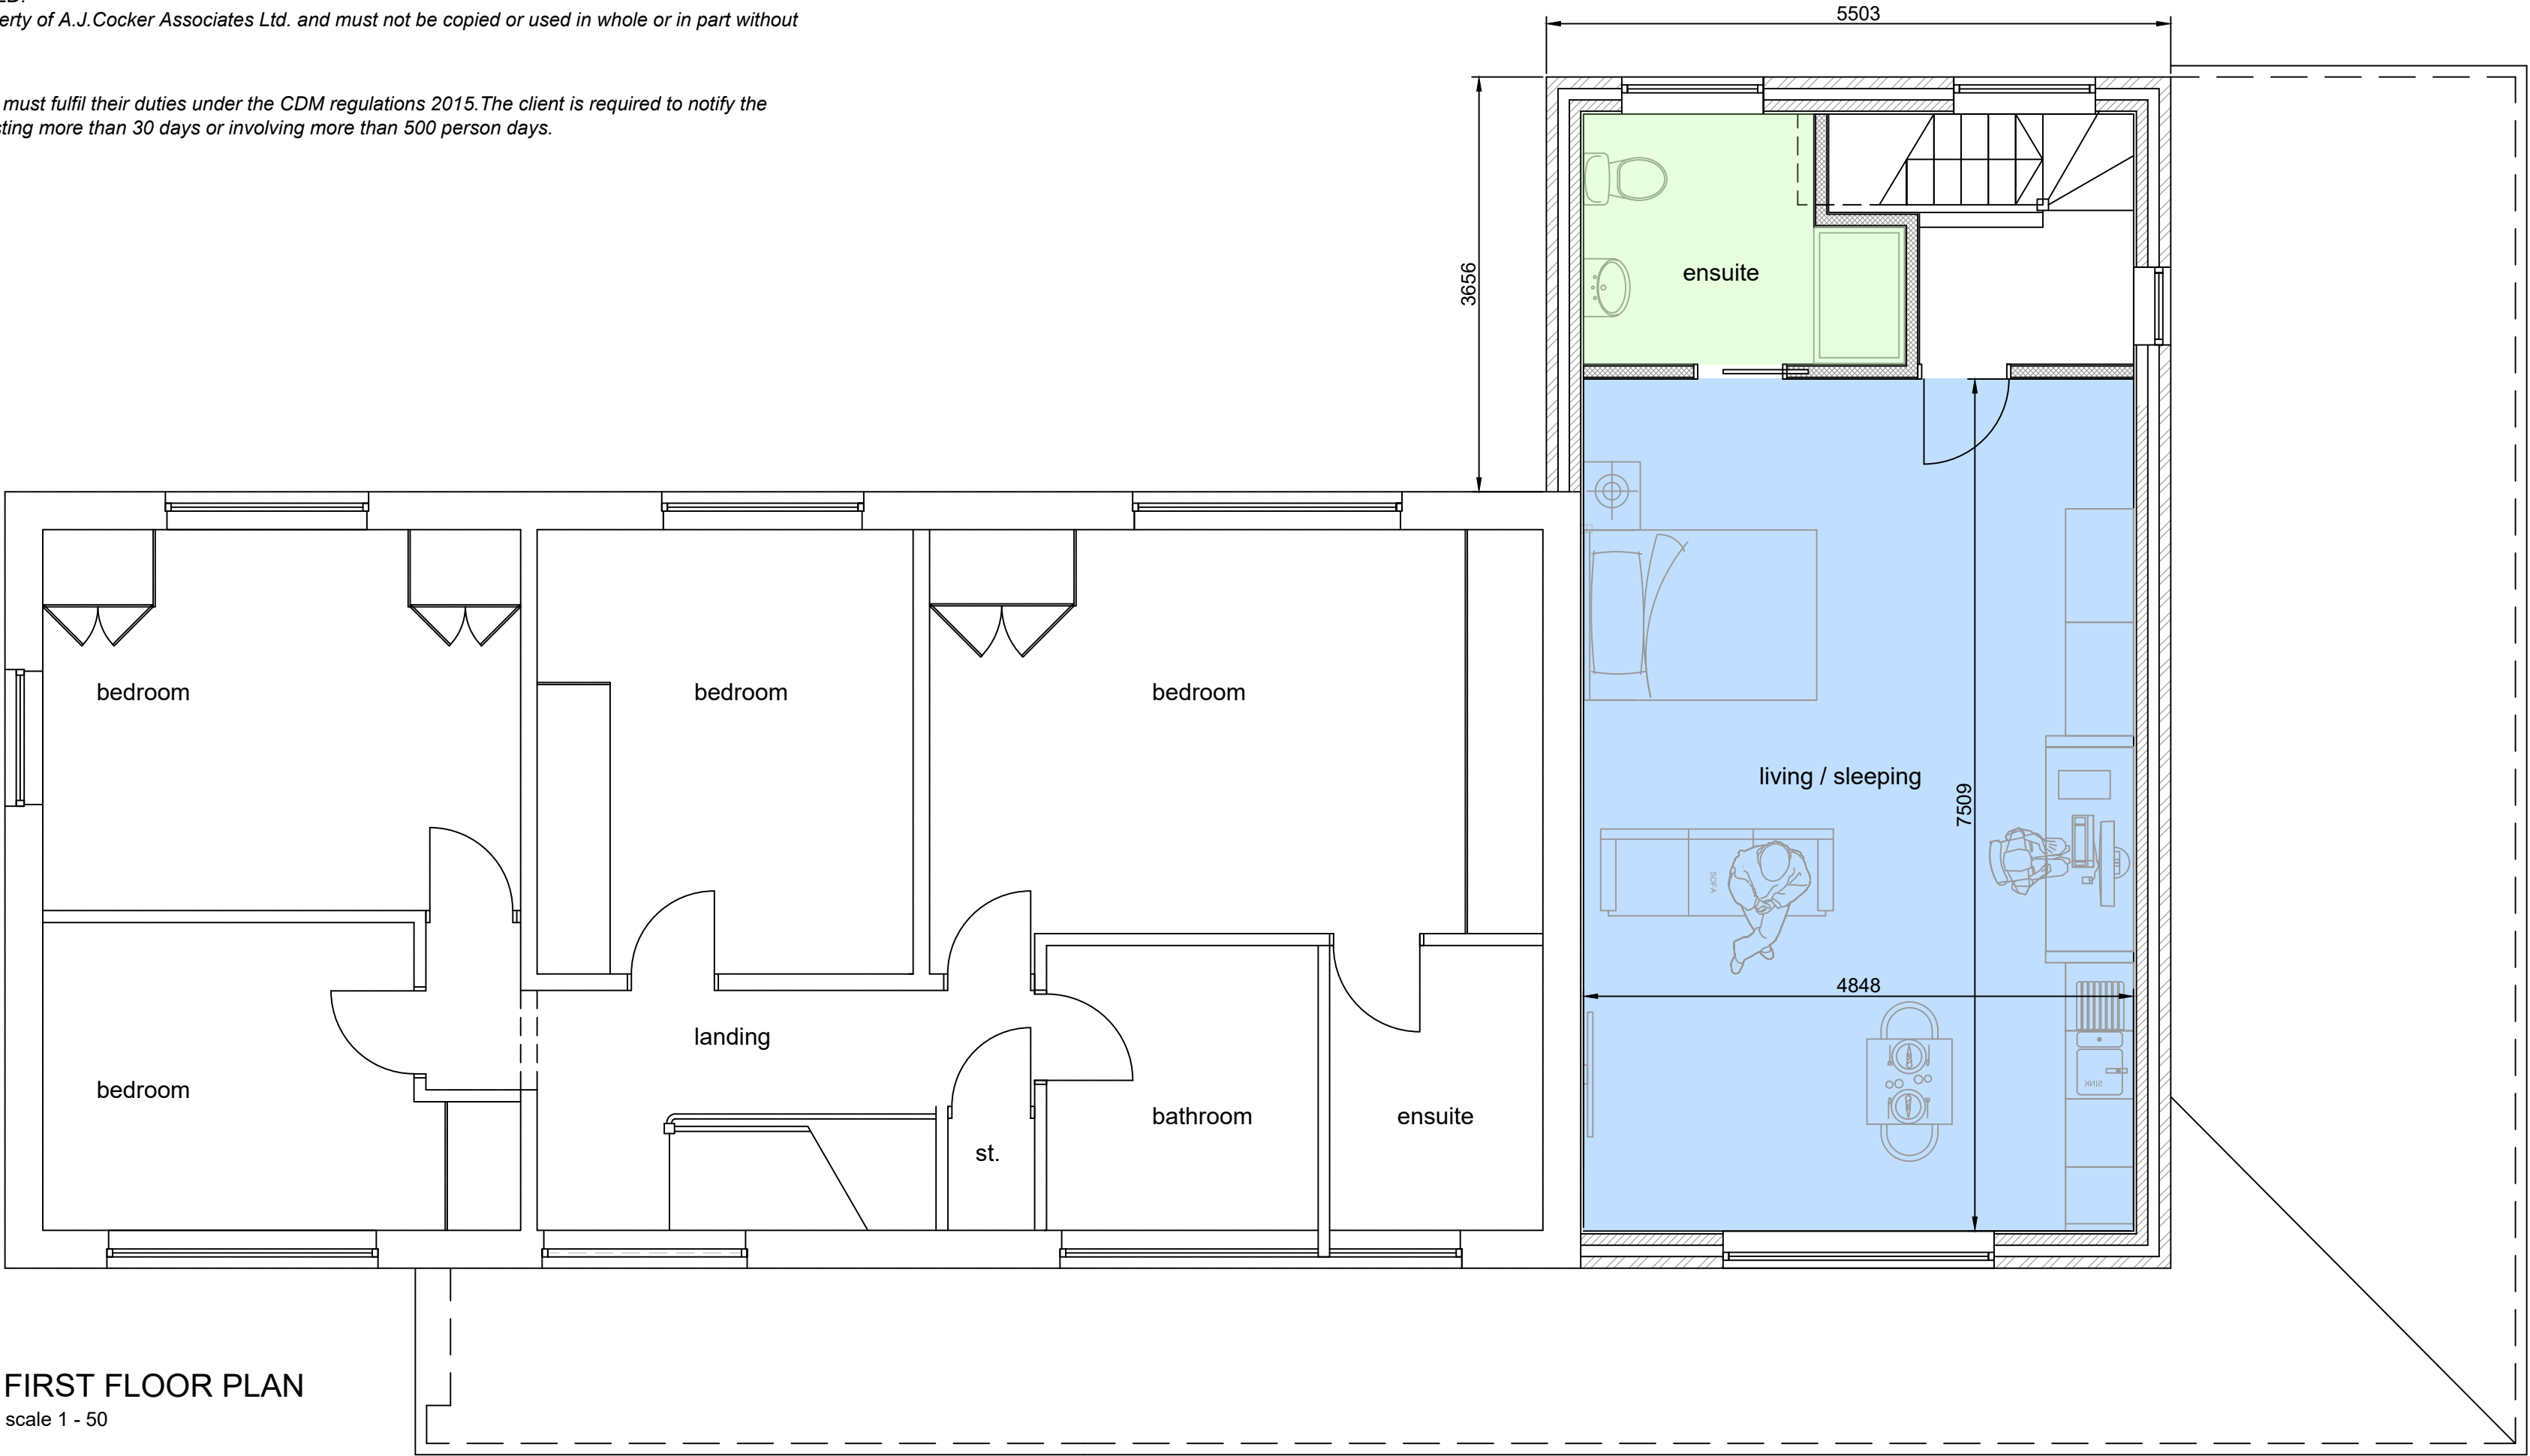

MATERIALS PALETTE

ref	description
1	concrete roof tiles
2	facing brick
3	rendered panel
4	rigid pvc-ue fascia panel
5	plastic DG window
6	2XG plastic door
7	sectional garage door to clients choice
8	acrylic render colour to LPA approval

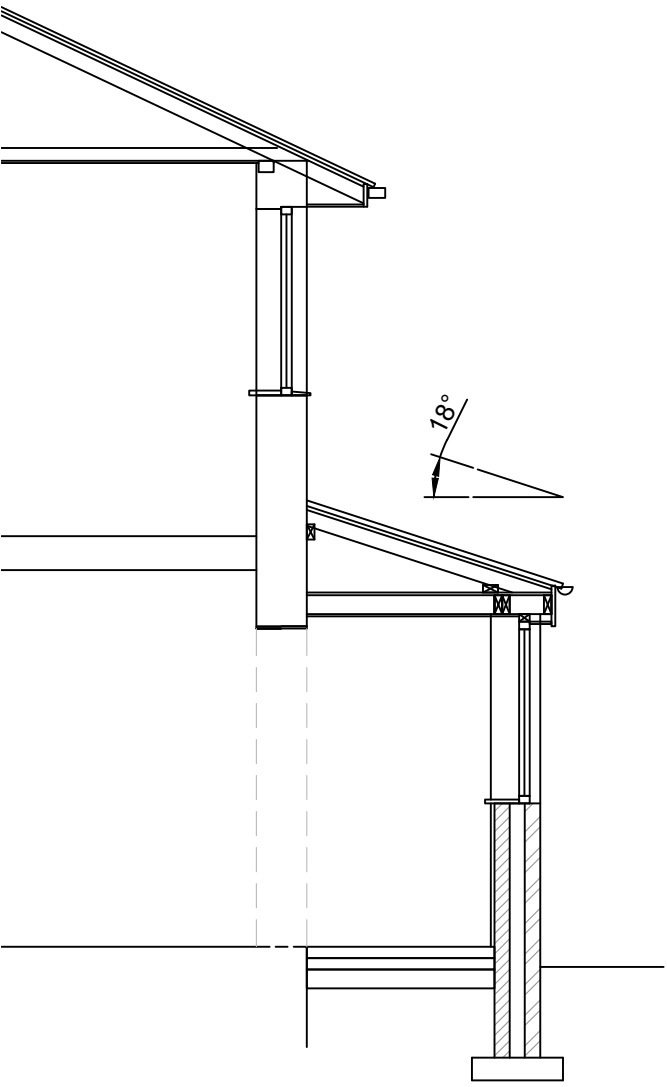

A 25/04/23 roof pitch to wrap round lowered; window heights amended	
rev: date:	description
 AJ COCKER ASSOCIATES CHARTERED BUILDING SURVEYORS New Century House 176 Drake Street Rochdale OL16 1UP Tel: 01706 764880 Fax: 01706 764881 www.ajcockerassociates.co.uk mail@ajcockerassociates.co.uk  the mark of property professionalism worldwide	
Project:	
1 Norford Way Rochdale	
PROPOSED LAYOUTS	
Client: Mr Khansary	Dwg. Nr. K229-02/A
scale: as noted@A1	date: Dec 22
drawn: IS	