


Fieldhouse Industrial Estate,
Fieldhouse Road,
Rochdale.
OL12 0AA.

Making Good Plan

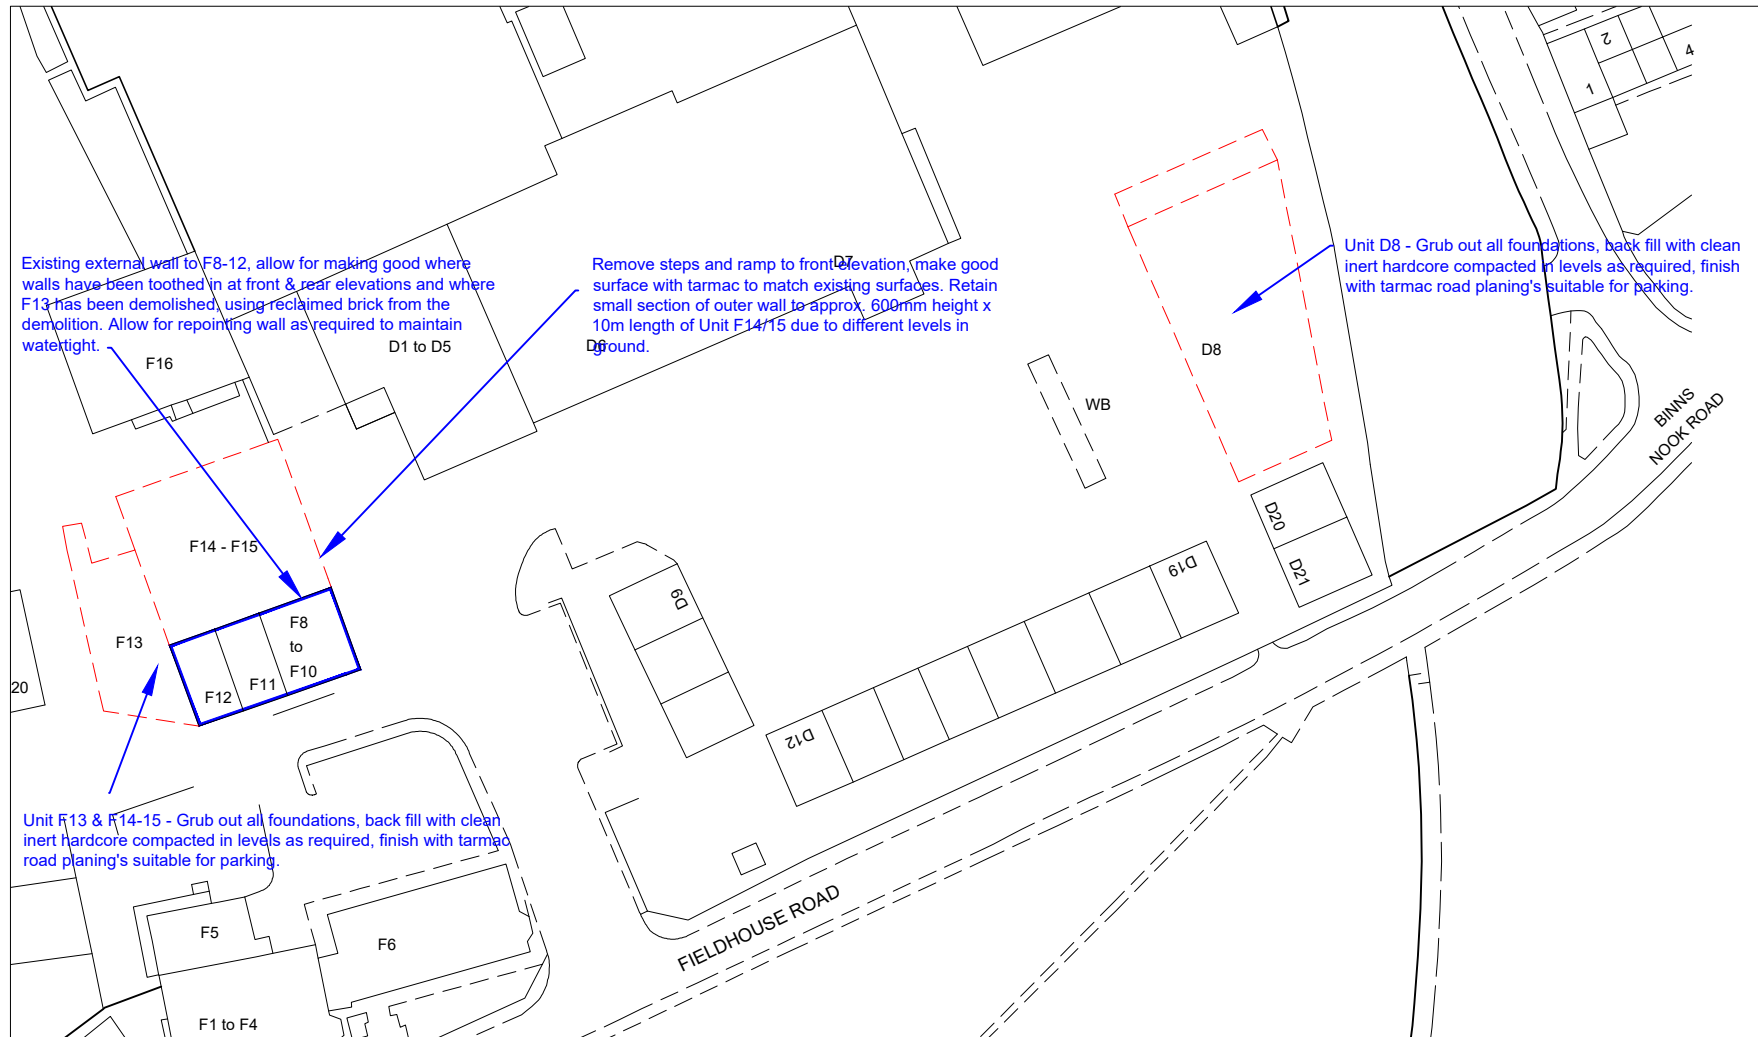

--- Outline of Building Demolished — Retained Units F8-F12

Scale: 1:1000 at A4